



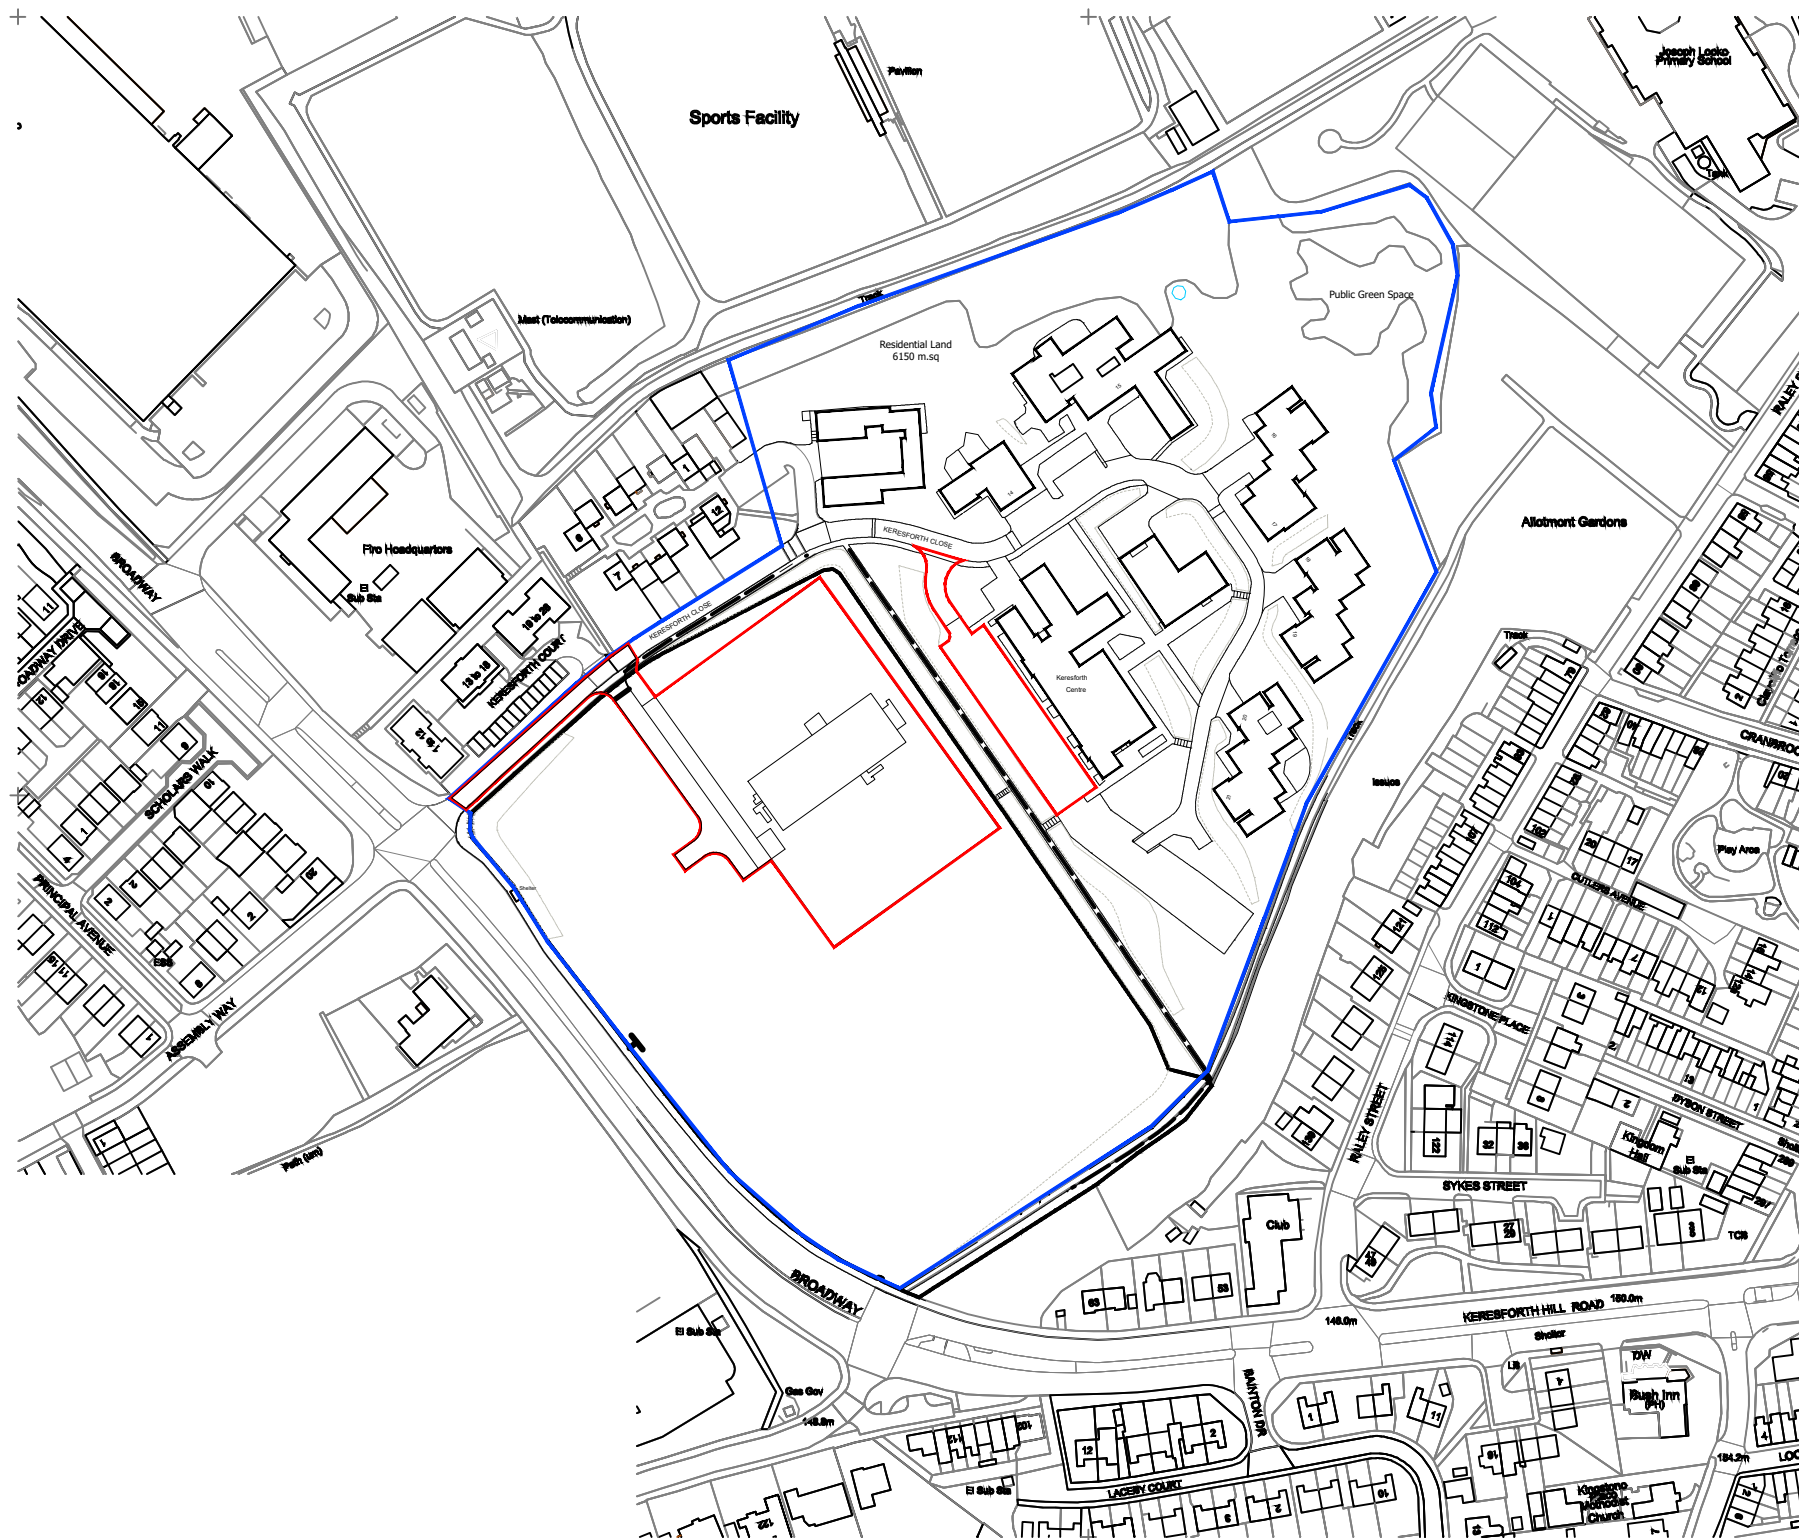

Site Ownership Boundary
Application Boundary

Area edged blue:
3.12 Hectares (7.73 Acres)
or thereabouts

Area edged red:
0.95 Acres

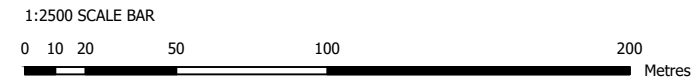

Revised: P1 Date: 10/12/2020 Drawn: PB Checked: MS

Suitability:	PL	Planning
--------------	----	----------

Trinity Academy Temporary School

Site Location Plan

Location:
Land at Keresforth Close
Barnsley
S70 6RS

Client:
The Department for Education

UPRN	Originator	Zone	Level	Type	Role	Number	Revision
TRNTY	WBA	NB	00	DR	A	PL-100	P1
Date: 10/12/2020 Drawn: PB Checked: MS Scale: 1:2500 @A3 Int Job No: 3766_015							
CAD REF:							

WATSON BATTY
ARCHITECTS

Shires House, Shires Road
Guiselley, Leeds LS20 8EU
Leeds | Loughborough

T: 01943 876 665
E: enquiries@watsonbatty.com
W: www.watsonbatty.com

FUTURE BUILT

Note: Do not Scale from this drawing. All dimensions to be checked on site.