

Revisions

DO NOT SCALE THIS DRAWING.
VERIFY ALL DIMENSIONS / SETTING OUT ON SITE.
NOTIFY ANY DISCREPANCIES TO THE ARCHITECT.
FOR STRUCTURAL INFORMATION REFER TO STRUCTURAL ENGINEER'S DRAWINGS.
FOR M&E INFORMATION REFER TO M&E ENGINEER'S AND SUB-CONTRACTOR'S DRAWINGS.
FOR HEALTH AND SAFETY INFORMATION REFER TO ARCHITECTURAL HEALTH AND SAFETY RISK ASSESSMENTS.



APPLICATION BOUNDARY

planners | urbanists | architects




Junction 41 Business Court, Thorpe Road, East Ardsley, Leeds, West Yorkshire WF3 2AB
T: 01924 873873 F: 01924 870777 www.spawforths.co.uk mail@spawforths.co.uk

PLANNING

Client Name
KEY

Project No P-3771-50	Project Title ASDA - HIGH STREET GOLDTHORPE		
Drawn By JLB	Reviewed By	Scale 1:1250	Discipline ARCH
Drawing No. 0000-0001	Drawing Title LOCATION PLAN		Date DEC13
		Revision A	

File Path

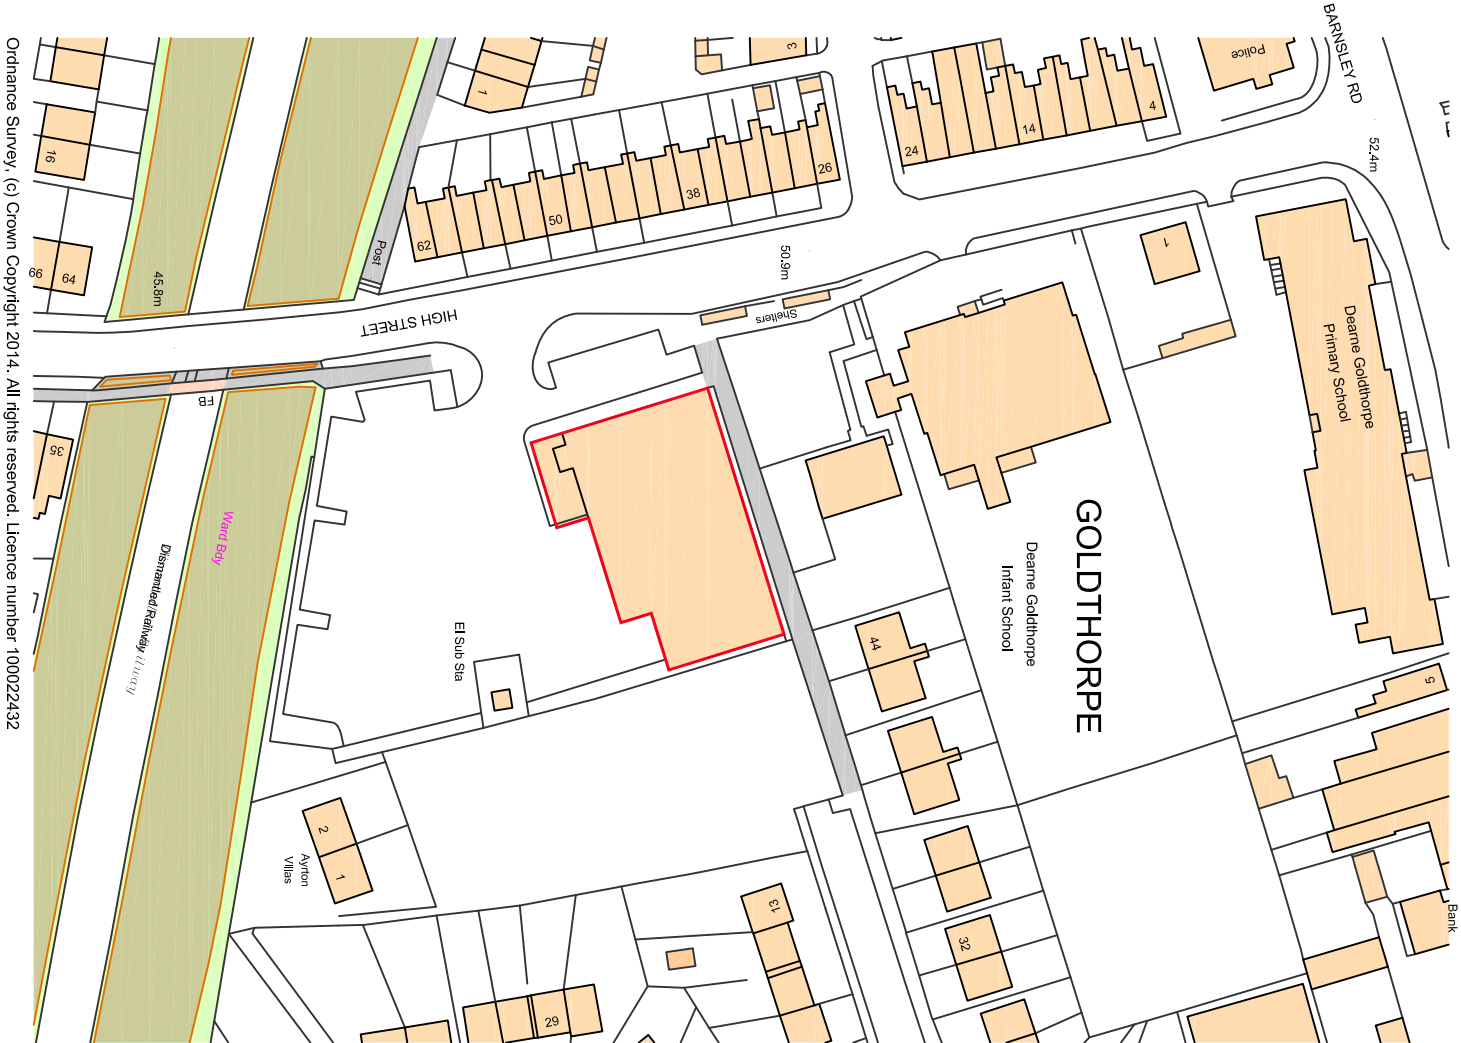

Ordnance Survey, (c) Crown Copyright 2014. All rights reserved. Licence number 100022432