



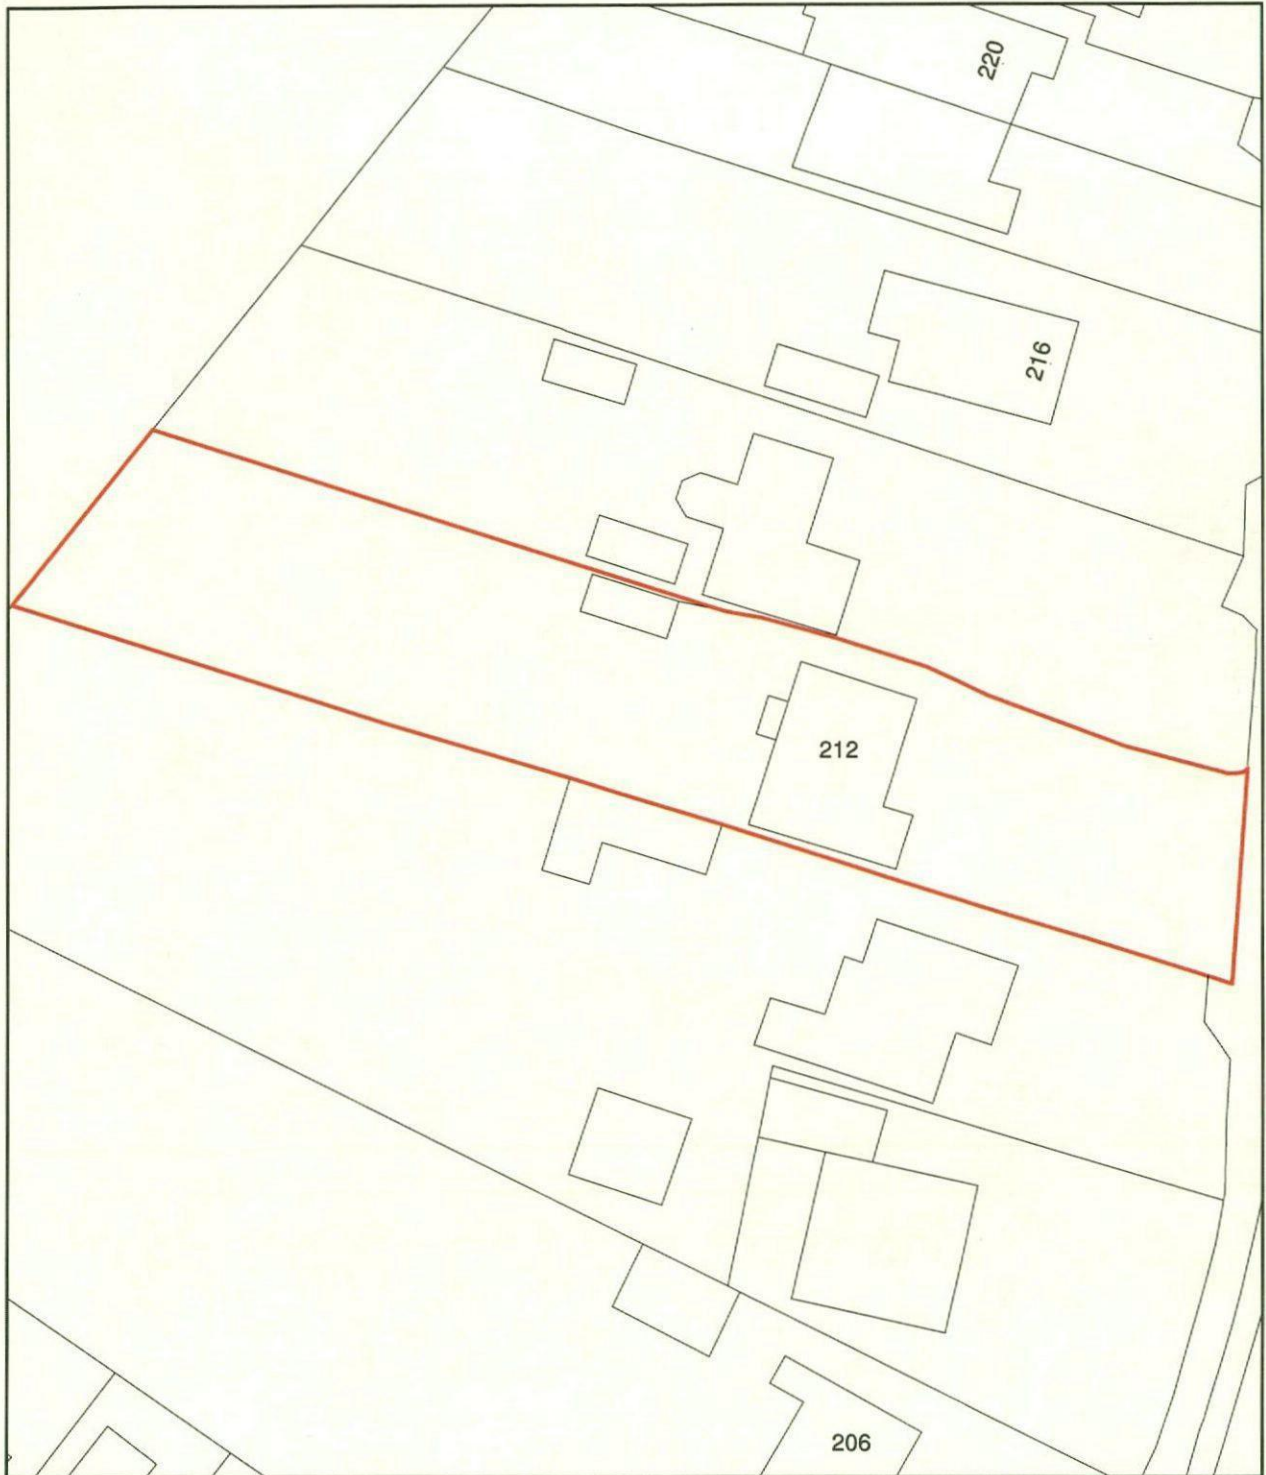

SITE LOCATION
SCALE 1:1250

TITLE:	SITE LOCATION PLAN	REV:
DRG. No. 212/BR/P/01		

SITE ADDRESS:
212 BURTON ROAD, MONK
BRETTON, BARNSELEY.
S71 2HG

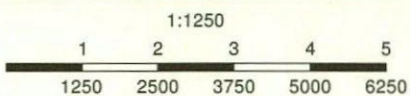

Scale : For the plan to be in scale, the above scale bar must measure correct. e.g. 5 centimeters when printed

A4 SHEET SIZE

— SITE LOCATION