


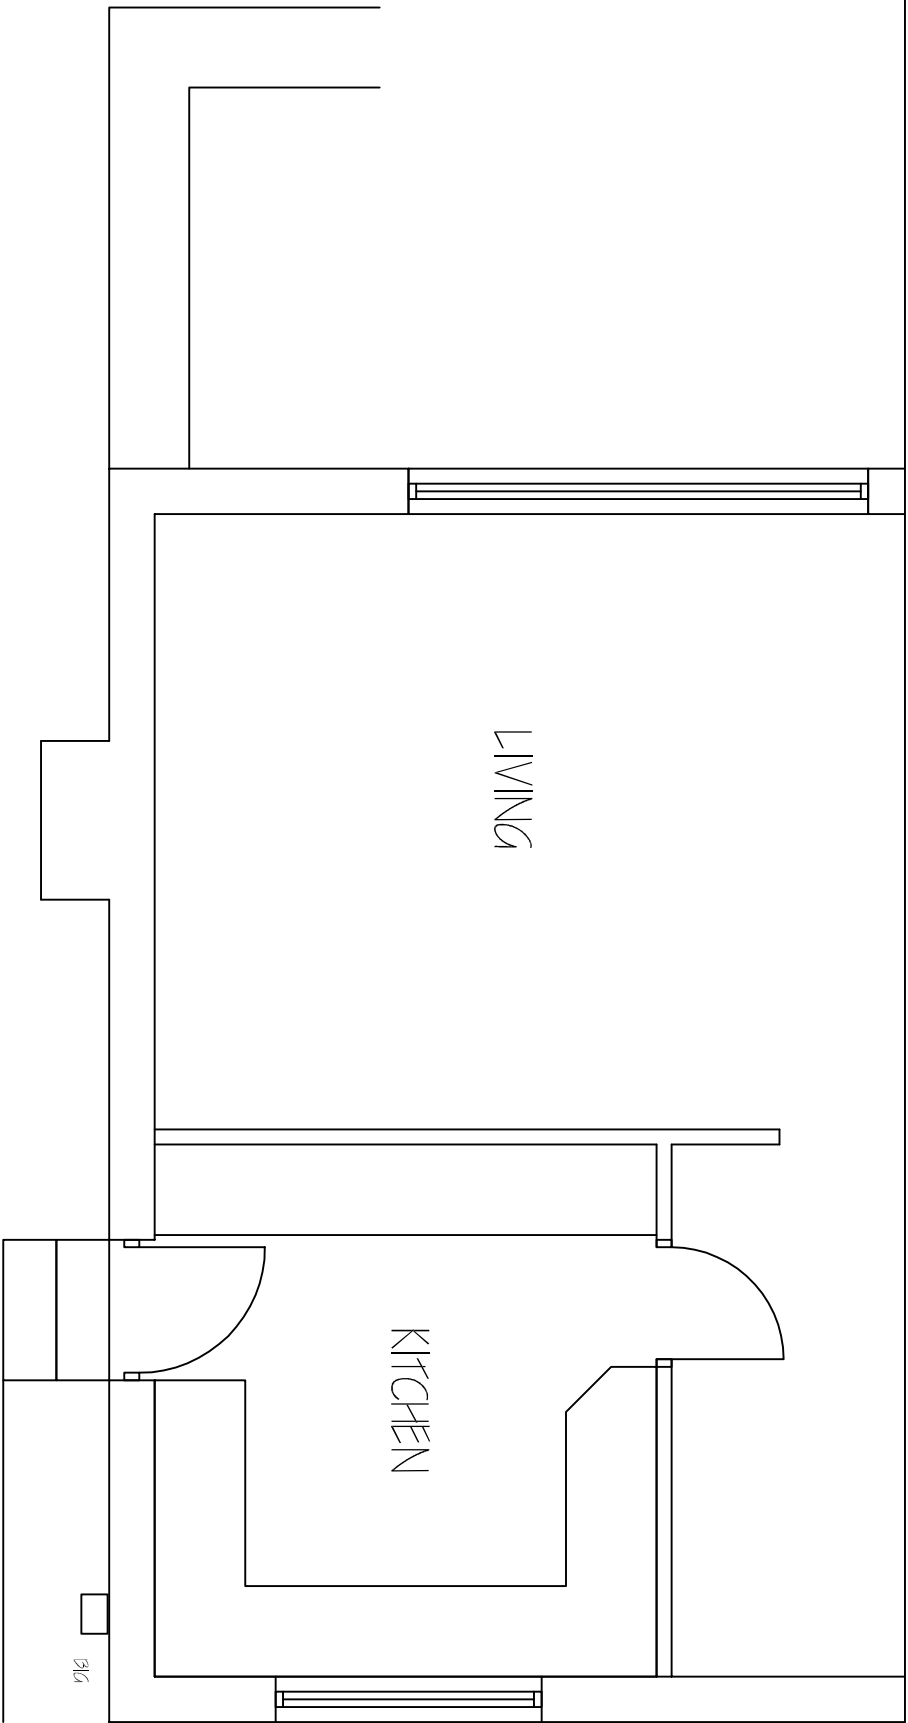

CONIFER BOUNDARY
HEDGE

EXISTING MANHOLE

EXISTING PLAN 1:50

EXISTING FOOTPATH

Revisions	A. A----	00-00-00
This drawing is for planning permission only and is not a construction drawing.		
Drawing Title	EXISTING-PLAN	
Job No. - Dwg No.	BW/2014/4	-
Client:	2 DELPH CLOSE SILKSTONE BARNSLEY S75 4NP	
Scale,	1:50	