
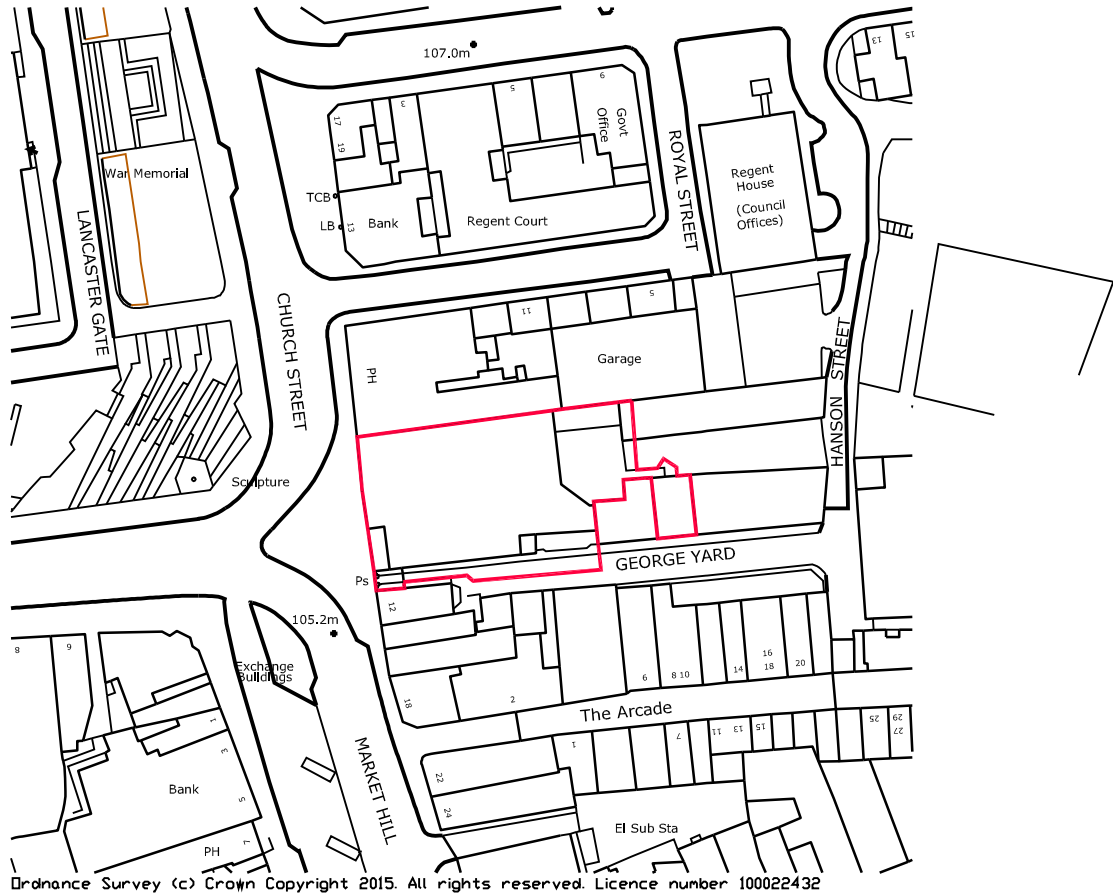


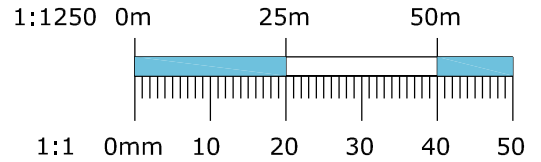

on behalf of:

CaldecotteGroup

site area:

0.118 hectares/0.292 acres

issued for:

PLANNING

project:

**Walkabout
Barnsley
drawing:
Location Plan**

project
number:

6497

drawing
number:

00

north:



revision:

sursham tompkins est 1961
architectural services & project management



■ cottage farm ■ sywell ■ northampton ■ NN6 0BJ
■ t: 01604 64 65 66 ■ f: 01604 64 63 62 ■ e: info@surshamtompkins.co.uk
■ w: www.surshamtompkins.co.uk

scale: 1:1250 paper size: A4 drawn by: SA date: 01/06/15 checked: date: XX/XX/XX