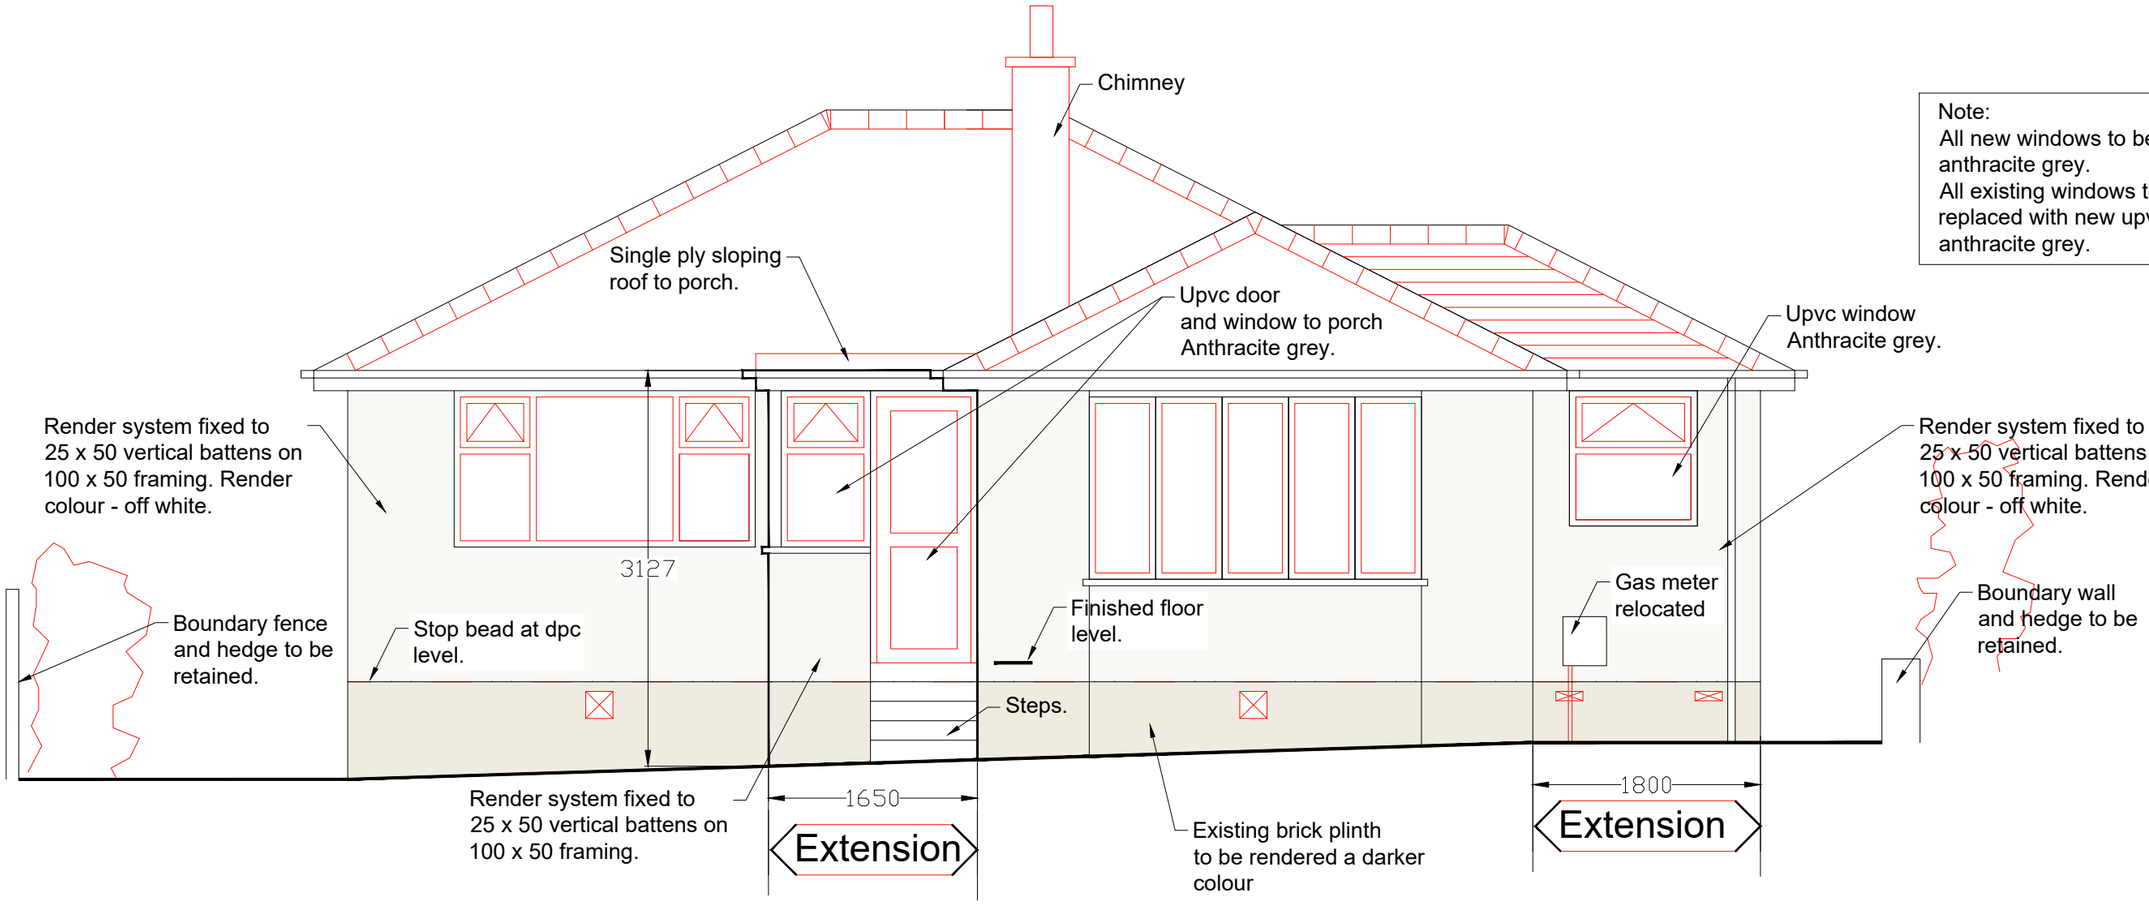

Note:
All new windows to be upvc anthracite grey.
All existing windows to be replaced with new upvc anthracite grey.

Proposed Front Elevation
1:50

0 500 1000 1500 2000 2500mm
SCALE 1:50

Revisions	A. .	.
This drawing is for planning permission only and is not a construction drawing.		
Drawing Title	PROPOSED-FRONT-ELEVATION	
Job No. - Dwg No.	RT/2026/7	. —
Client:	Robert Thompson 56 Moorland Ave Staincross; Barnsley S75 6NH .	ONE Architect Redboxone
Scale.	1:50	