
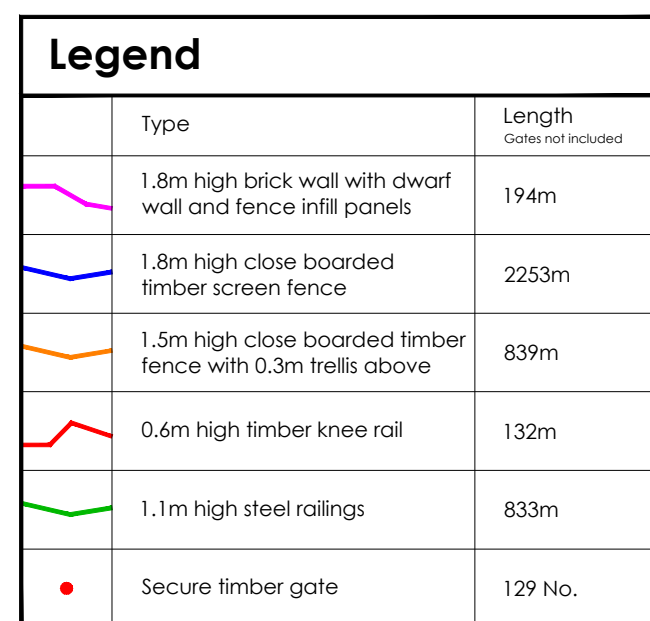
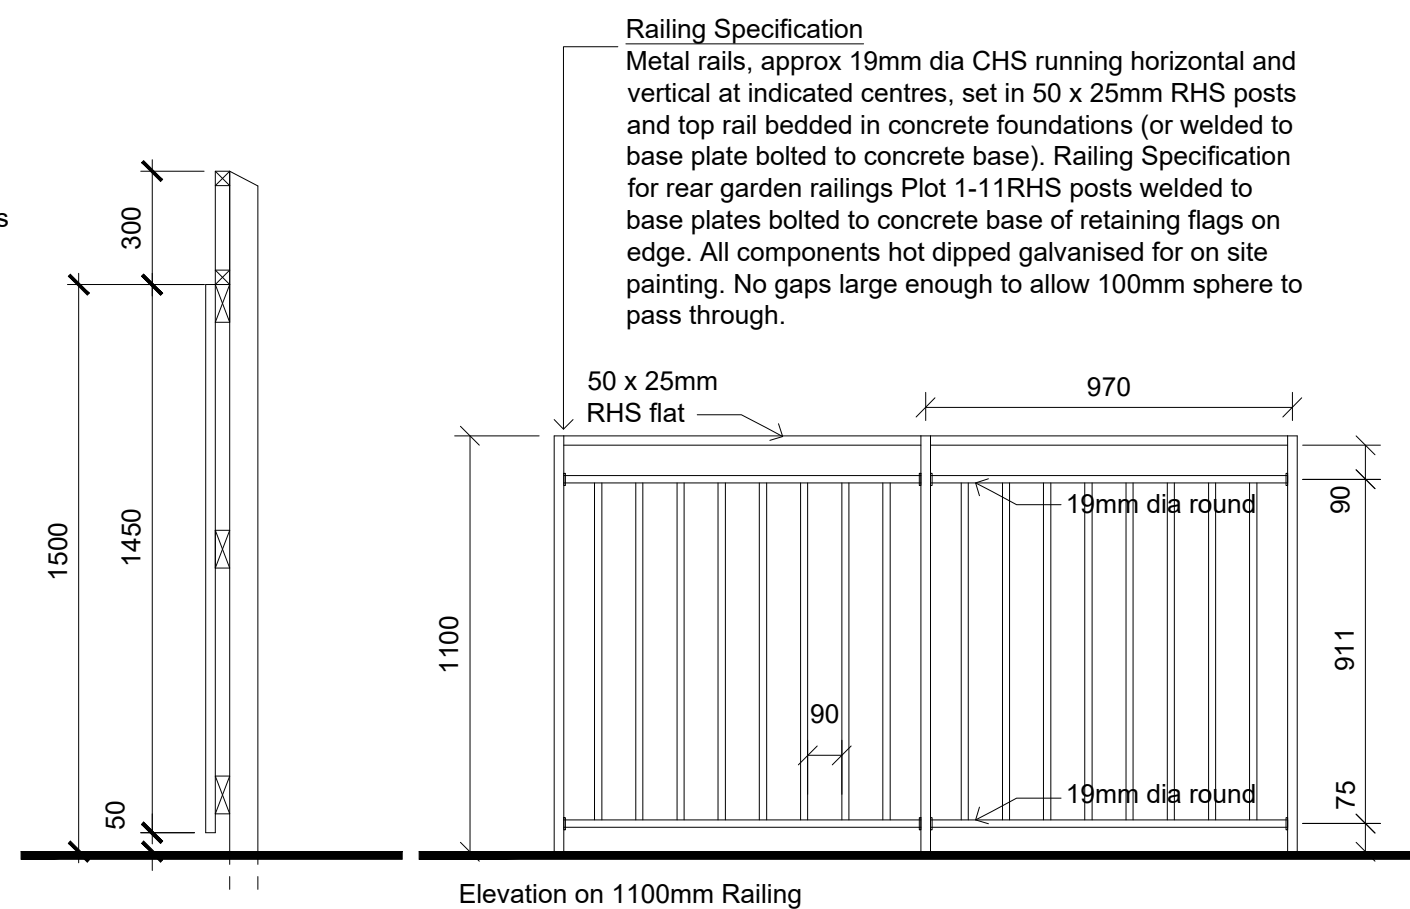


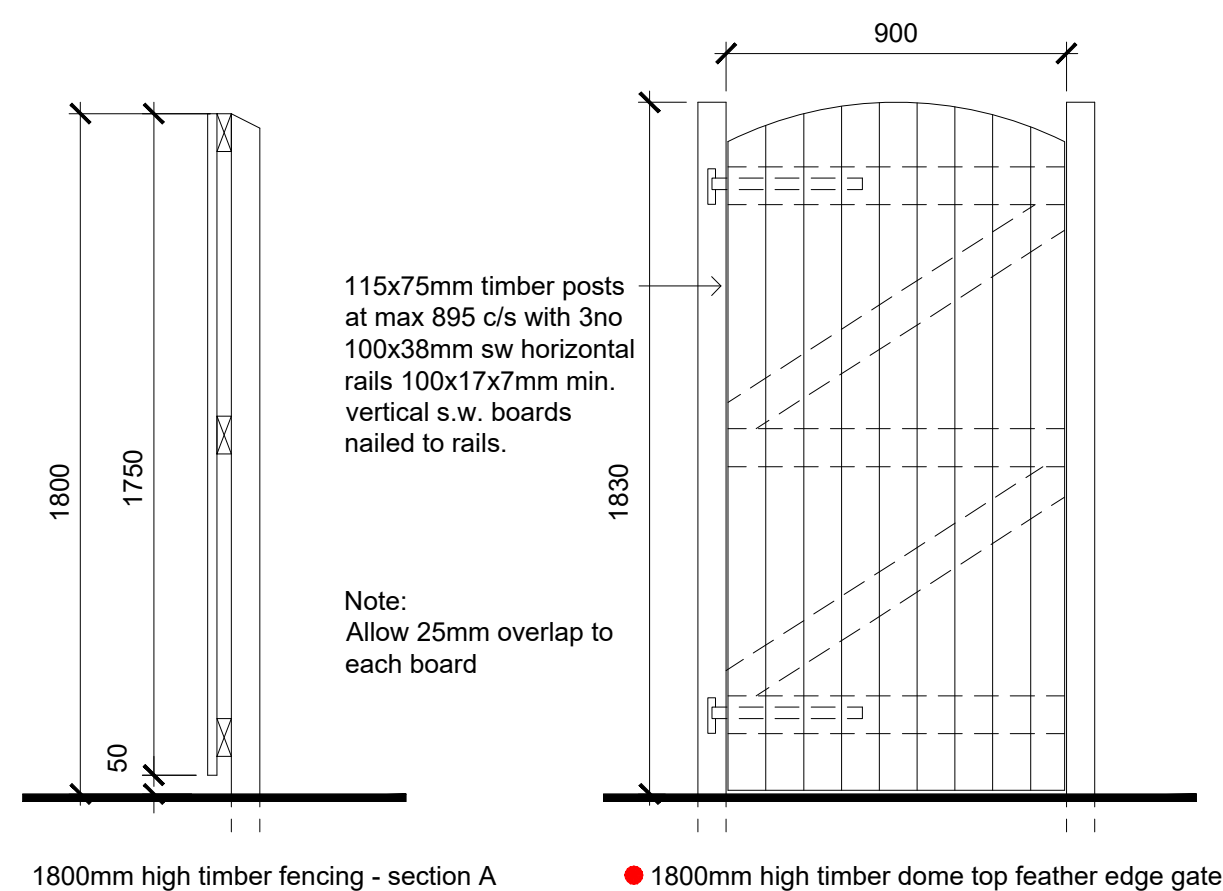

K	VM	21.12.18	Railings added to rear garden area of Plots 1-11.
J	VM	12.02.18	Brick Coping detail amended.
H	MB	08.01.17	Drawing updated to match Planning Layout Rev S.
G	MB	18.12.17	Drawing updated to match Planning Layout Rev Q.
F	MB	05.10.17	Drawing updated to match Planning Layout Rev L.
E	MB	01.08.17	Drawing updated to match Planning Layout Rev J.
D	MB	24.07.17	Drawing updated to match Planning Layout Rev H.
C	MB	18.07.17	Drawing updated to match Planning Layout Rev G.
B	MB	12.10.16	Drawing updated to match Planning Layout Rev B.
A	MB	11.10.16	Drawing updated to match Planning Layout Rev A.
*	MB	23.09.16	First issue.

REVISION

DRAWING TITLE:

BOUNDARY DETAILS

PROJECT:

Residential Development

PROJECT ADDRESS:

School Street,
Thurnscoe

CLIENT:

KEEPMOAT HOMES

DRAWN

SCALE

DATE _____

MB

1:500

rd. SEP

JOB NO

DWG, N

REVISION

2238

05

K



queens tower lodge
77-79 east bank road
sheffield S2 3PX
T: 0114 2750263
M: 07443 596098
E: info.cga@btconnect.com

Company No. 9118738



© COPYRIGHT EXISTS ON THE DESIGNS AND INFORMATION SHOWN ON THIS DRAWING • DO NOT SCALE FROM DRAWING
ALL DIMENSIONS TO BE VERIFIED ON SITE PRIOR TO COMMENCING ANY WORK

NOTES

- Do not scale from this drawing
- All contractors must visit the site and be responsible for taking and checking dimensions
- All construction information should be taken from figured dimensions only
- Any discrepancies between the drawings, specifications and site conditions must be brought to the attention of the Architect and Project Manager
- Drawing to be read in conjunction with specialist suppliers information, supporting consultants information and relating link building drawings

