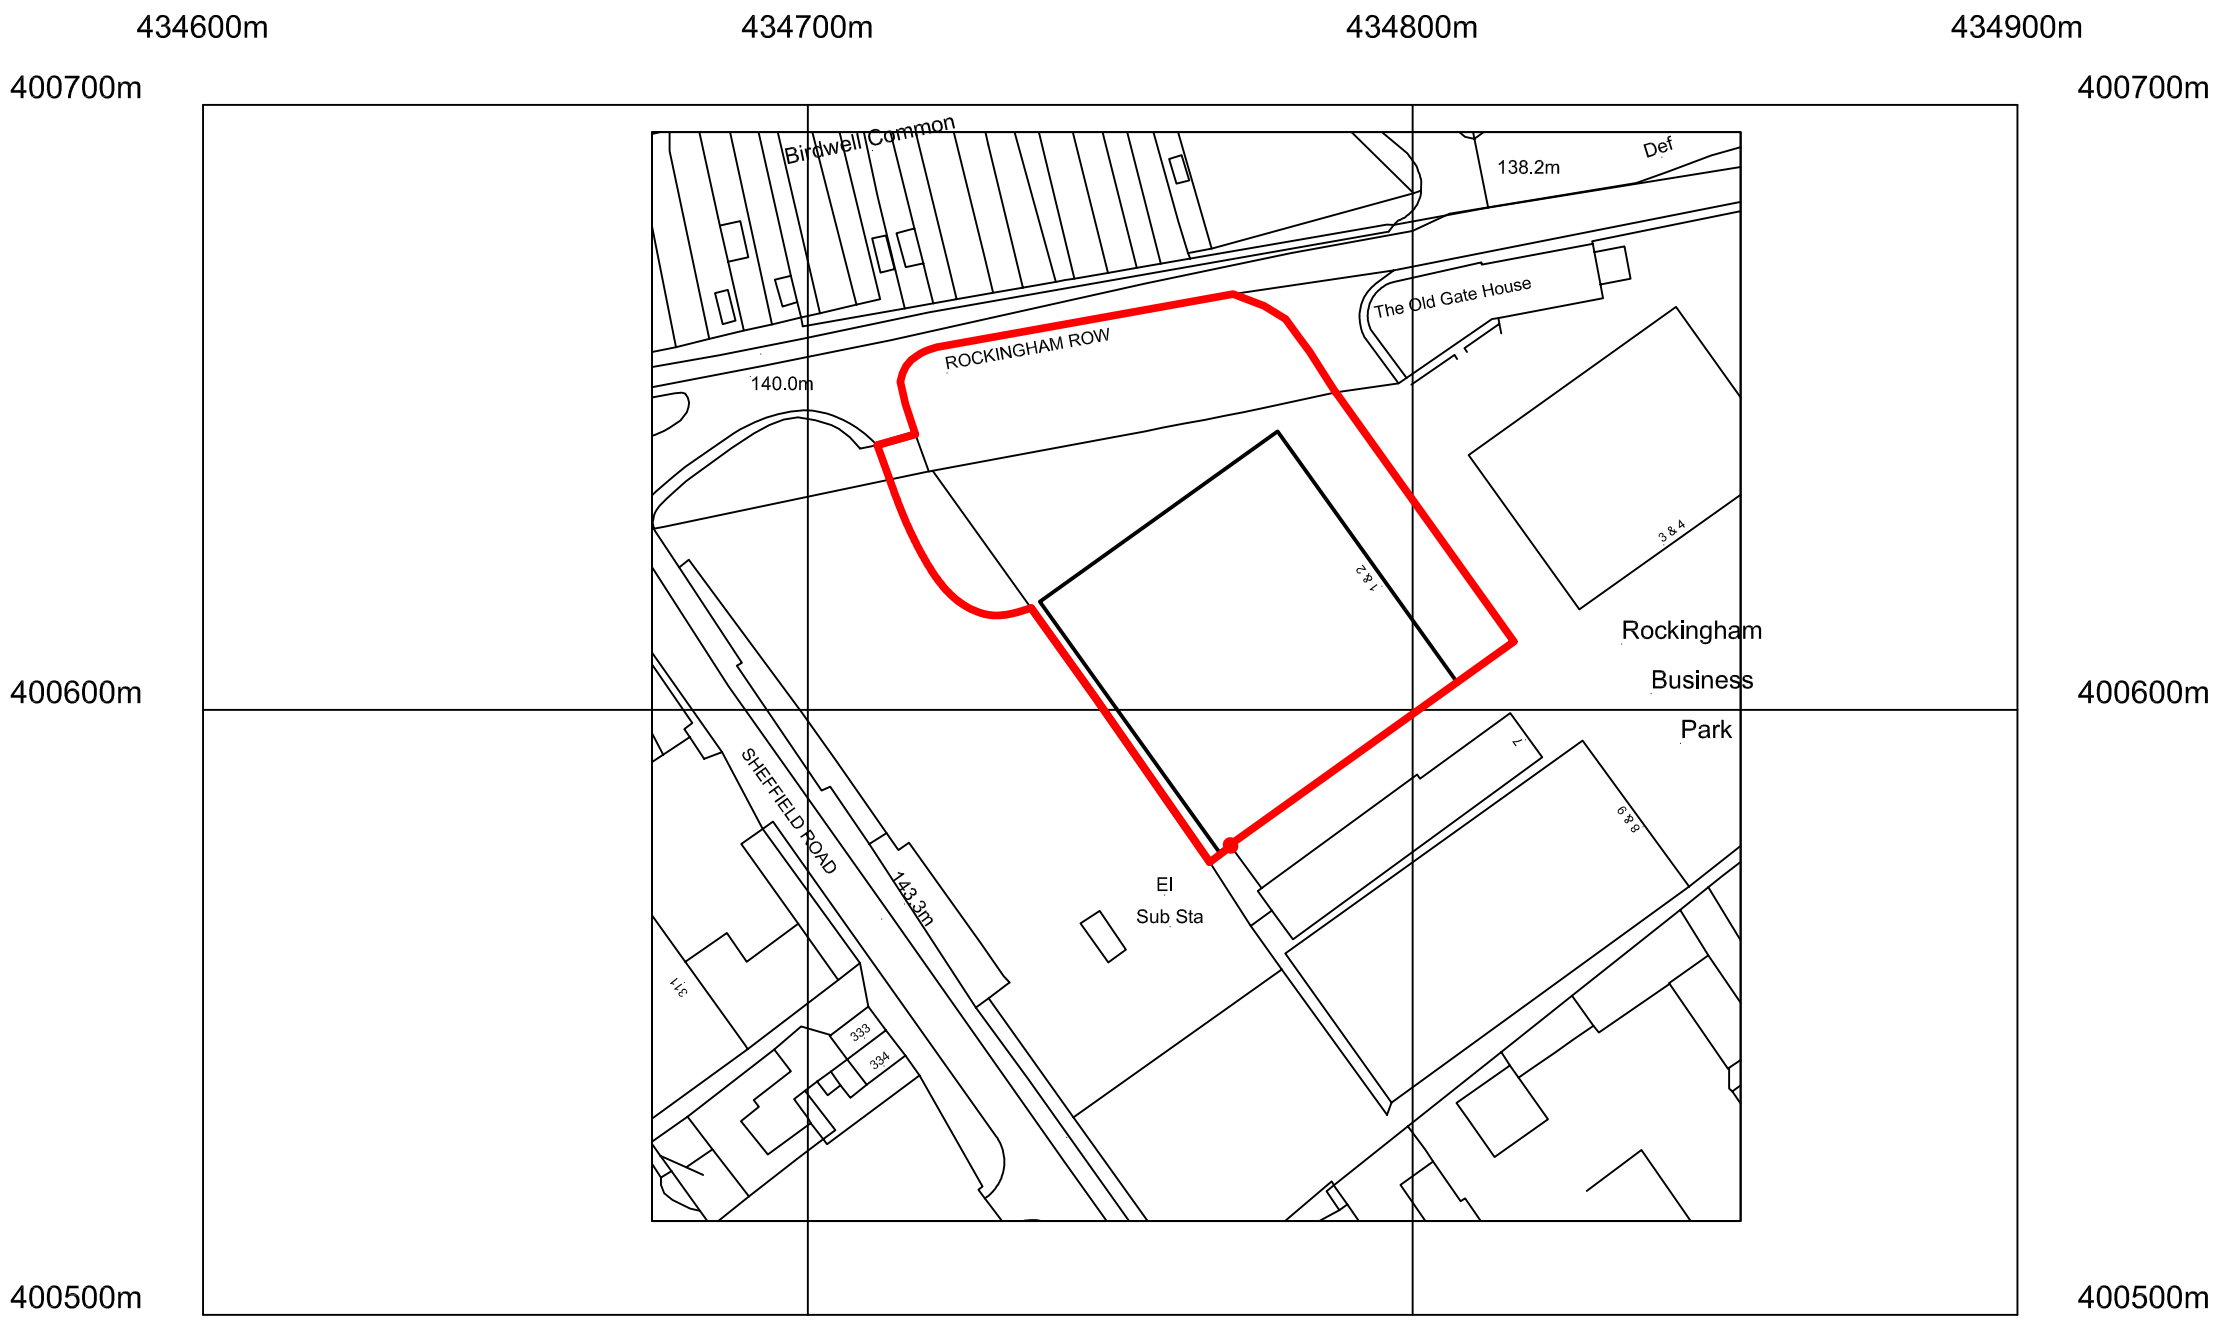


©Crown Copyright. All rights reserved. Licence no. 100019980

BLACK CIRCLE
Untiring Design

DRAWING TITLE:	SITE LOCATION PLAN
SITE ADDRESS:	Unit's 1 & 2 Rockingham Business Park Rockingham Row Barnsley S70 5TW
CLIENT:	Air Trampoline (Barnsley) Ltd
DRAWING No.:	BC 2015.4
SCALE:	1:1250 @ A3
DATE:	13/11/15

Unit 5, Tawe Business Village, Enterprise Park, Swansea, SA7 9LA
tel: 01792 794138 email: info@blackcircledesign.com