
LOCATION PLAN

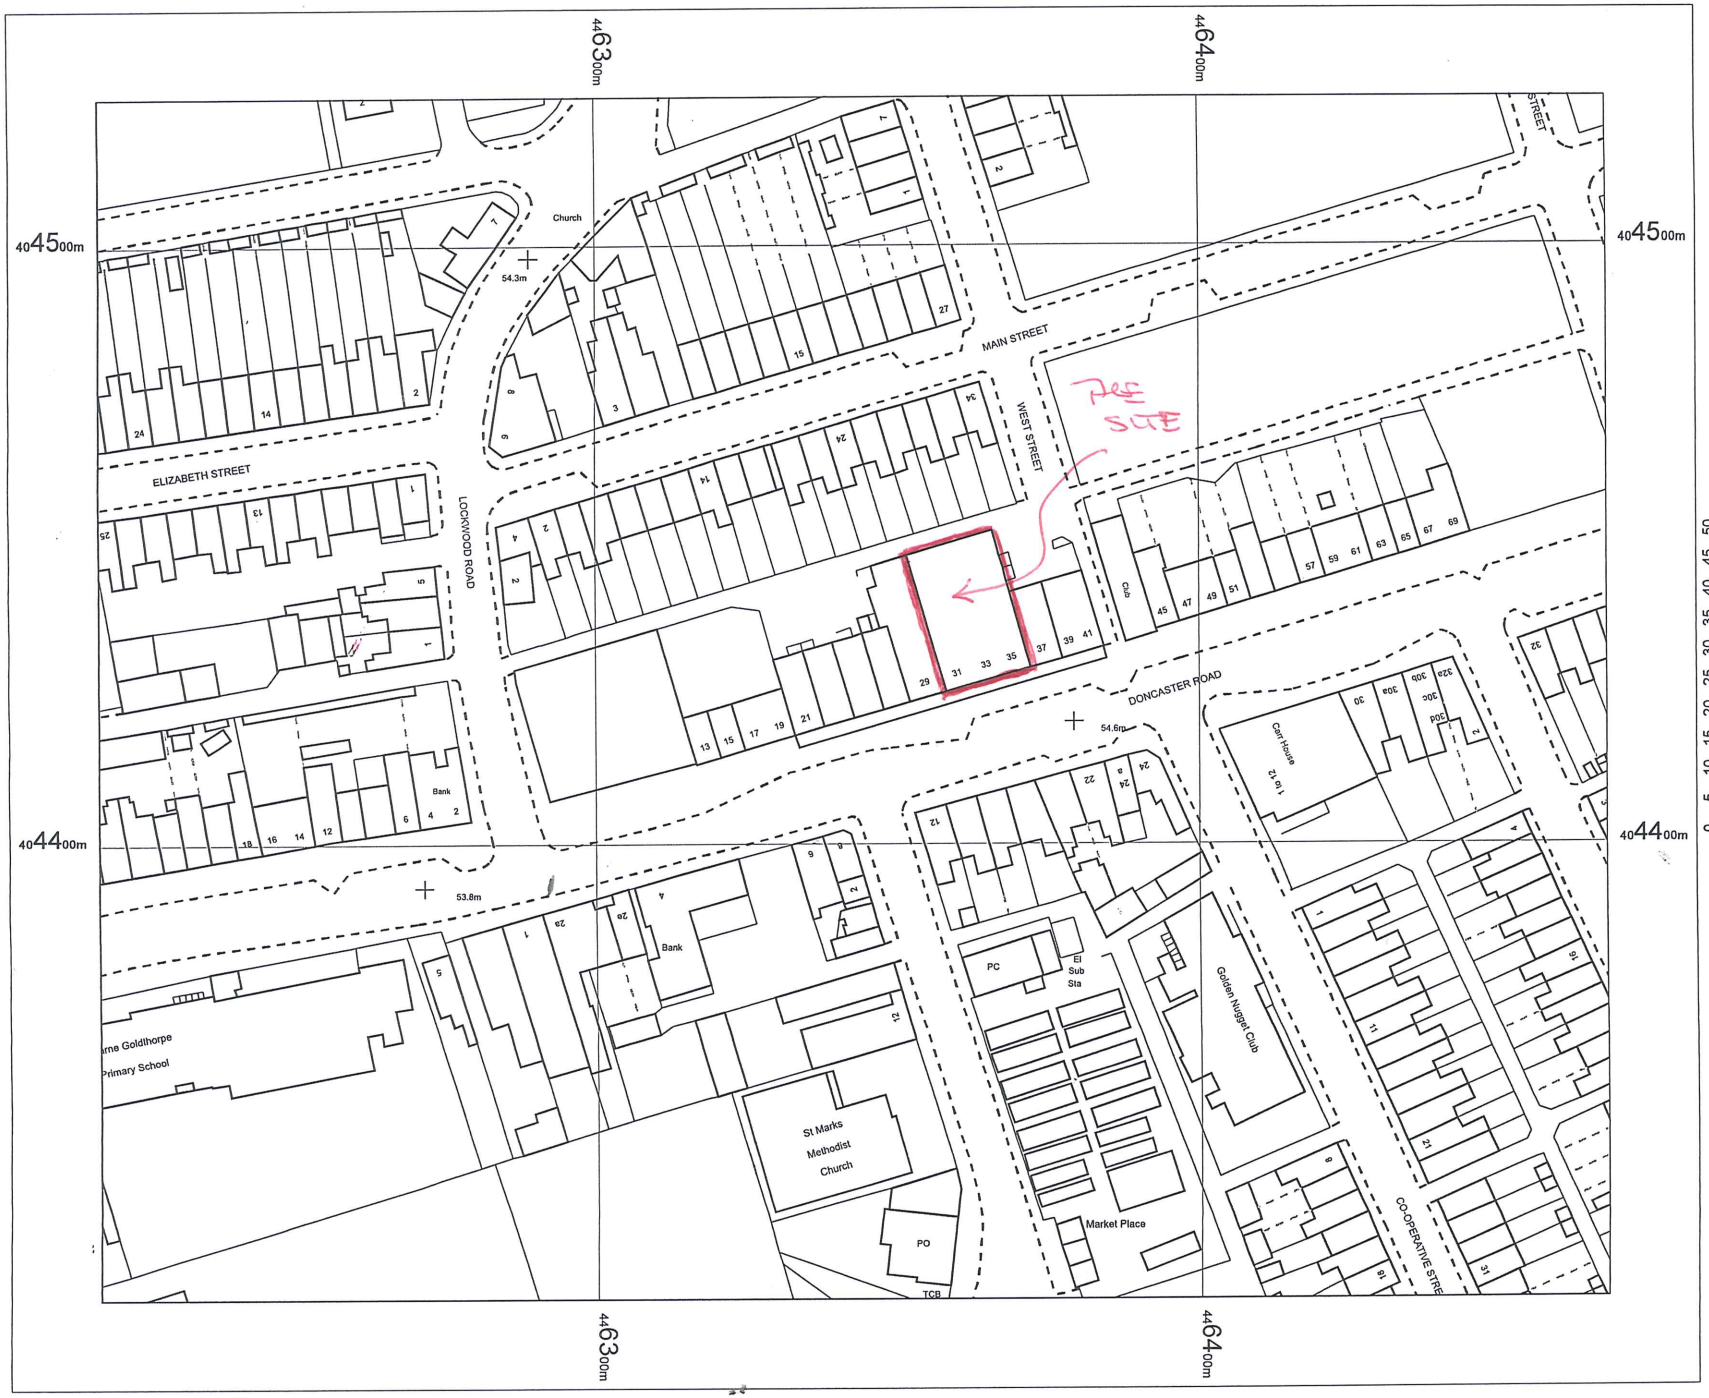

DRG. NO. 2033/37/LP1
SCALE 1:1250 @ A4
DATE: OCT 2014

N

OS MasterMap 1250/2500/10000 scale
28 October 2014, ID: BW1-00372820
maps.blackwell.co.uk

1:1250 scale print at A4, Centre: 446342 E, 404424 N

©Crown Copyright Ordnance Survey. Licence no. 100041040

Mapping sourced from Ordnance Survey®

BLACKWELL'S
www.blackwellmapping.co.uk
TEL: 0113 245 2623
comments@maps.blackwell.co.uk