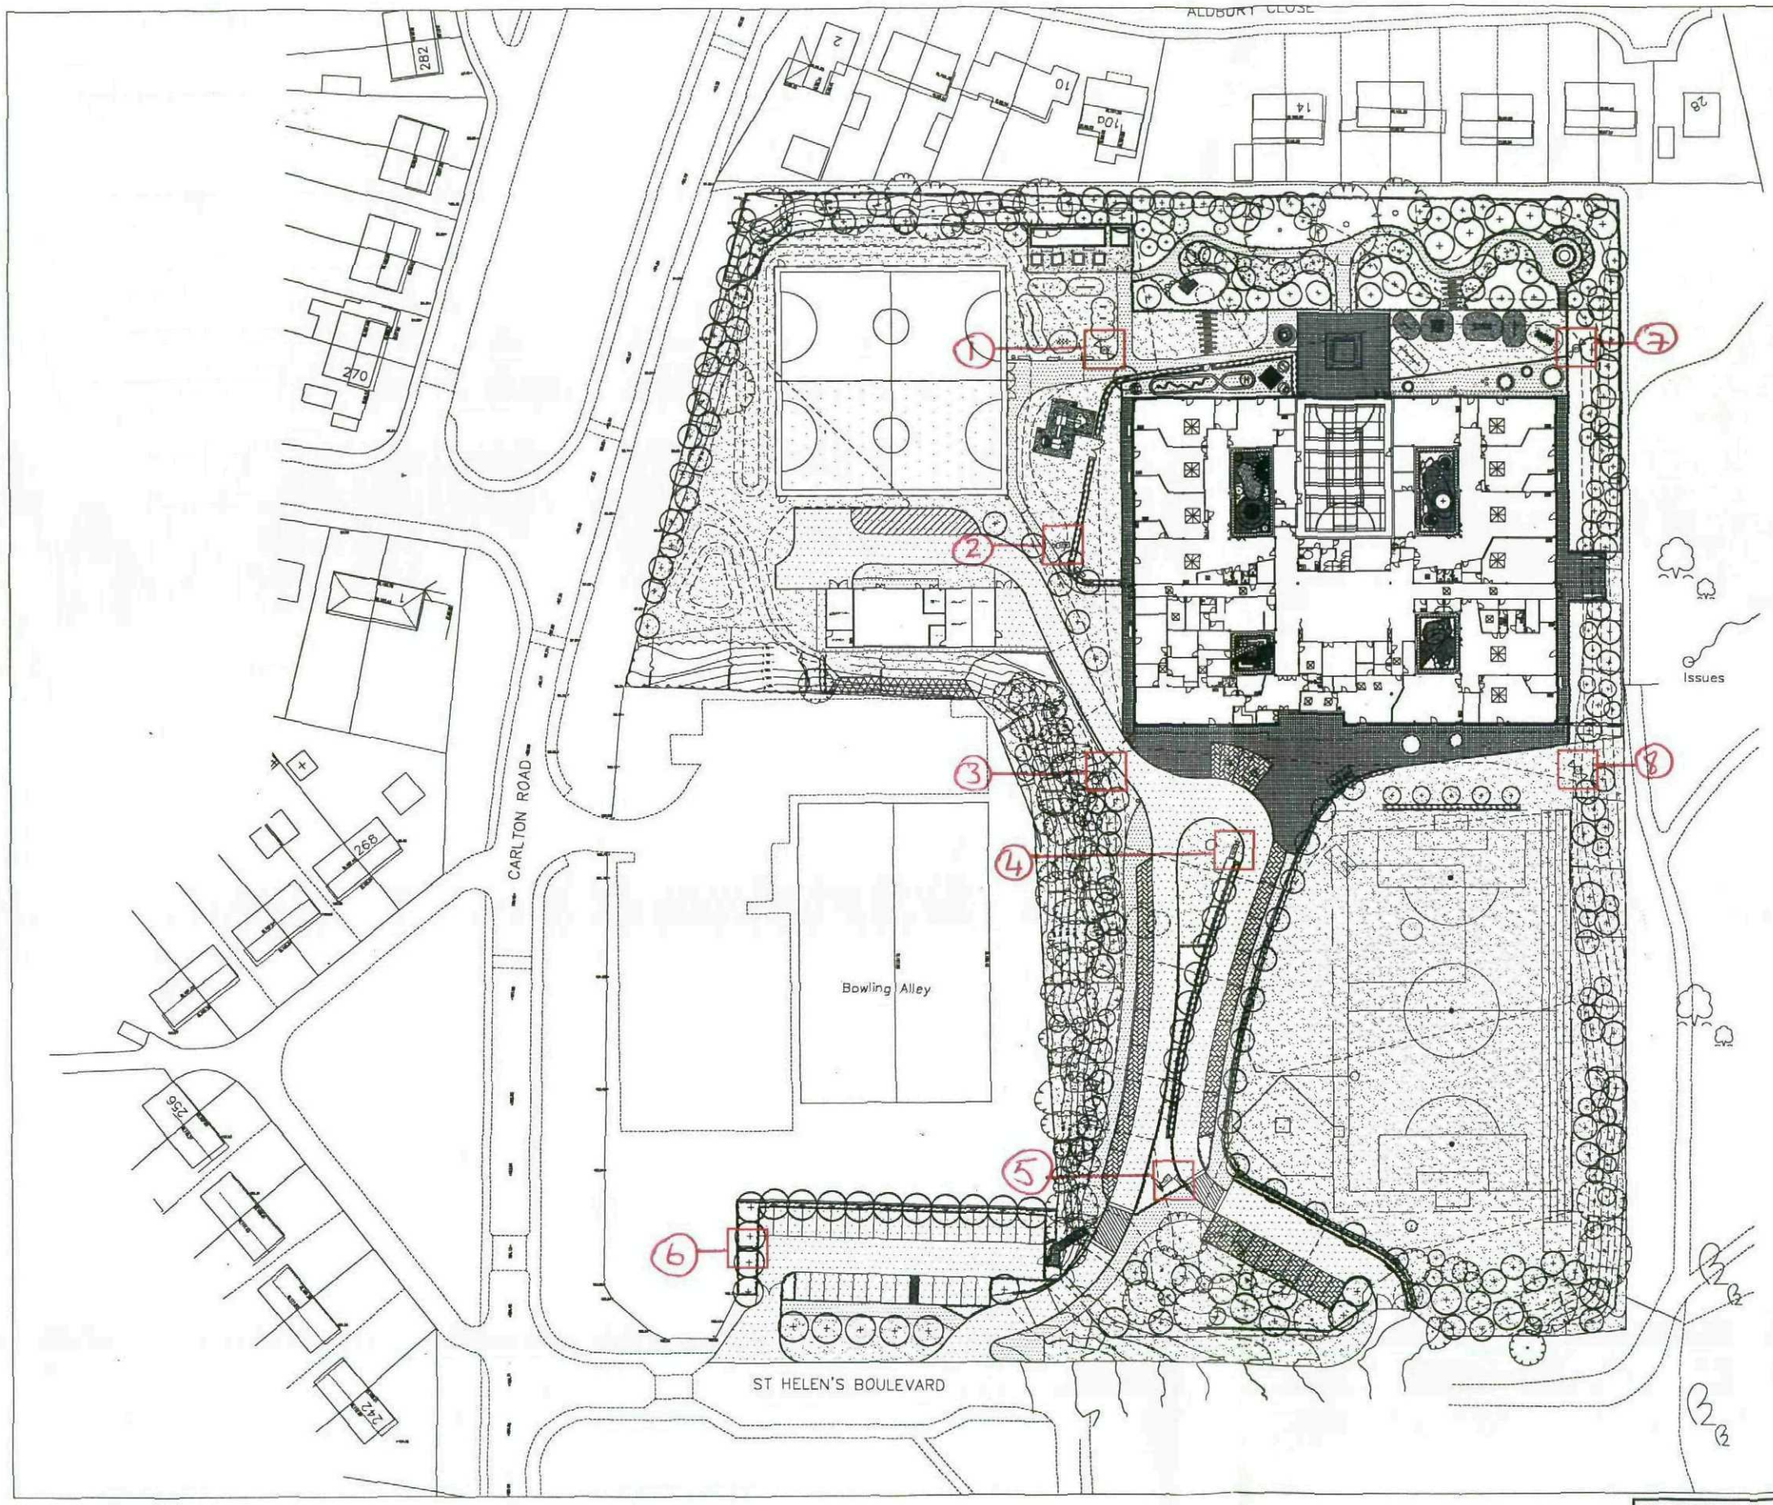


Notes:

1 - 1 No PTZ camera & 1 No fixed camera facing south. Both mounted on the same 6m pole.

2 - 1 No fixed camera facing west mounted on a 6m pole.

3 - 2 No fixed cameras facing north & east. Both mounted on the same 6m pole.

4 - 1 No PTZ camera & 1 No fixed camera facing north east. Both mounted on the same 6m pole.

5 - 1 No PTZ camera & 1 No fixed camera facing south east. Both mounted on the same 6m pole.


6 - 1 No PTZ camera mounted on a 6m pole.

7 - 1 No PTZ camera & 1 No fixed camera facing west. Both mounted on the same 6m pole.

8 - 2 No fixed cameras facing north & west. Both mounted on the same 6m pole.

SKETCH No.	BP4L_SPR_AWP_SK_94_BW_LL_38
TITLE	Location of CCTV Cameras (information taken from Engineers drawings)
DATE	Feb '11
SCALE	1:1000@A3
DRAWN	SLL

awp

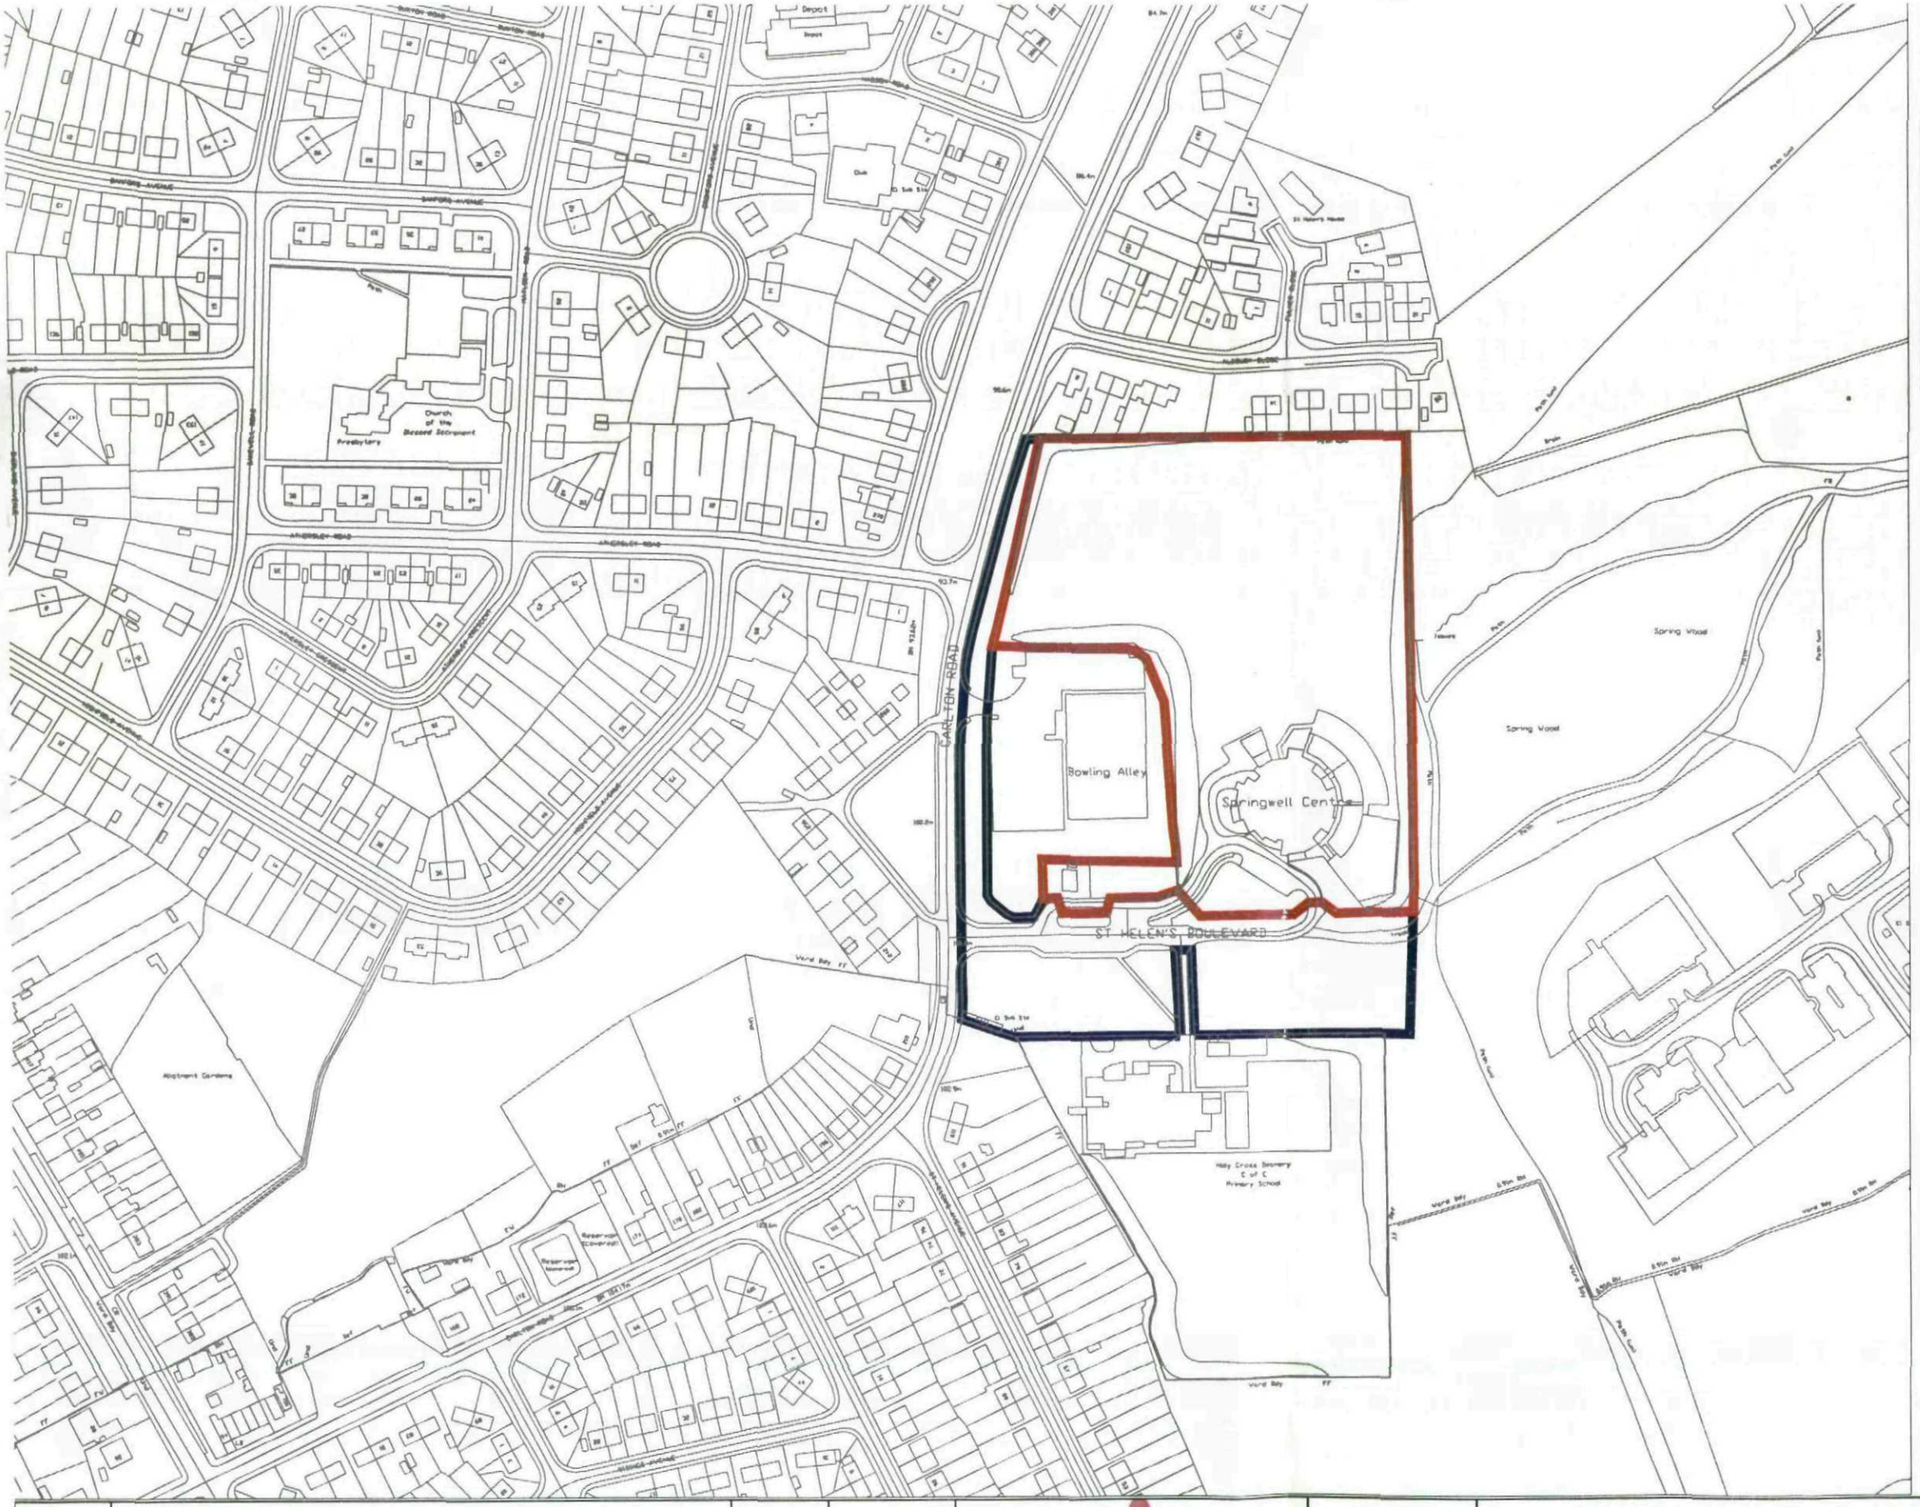

LEGEND

Application Boundary.

Adjoining land owned by BMBC

REV.	DESCRIPTION.	DATE.		
-				

Design Risk Management Reference:
CDM/

PROJECT
Barsnley Schools BSF

DRAWING TITLE
Site Ownership Boundary

DRAWING No.	SCALE (A1) A3	DATE	DRAWN	CHKD
B4PL_SPR_AWP_DR_94_BW_LL_11	1:2500	Oct '09	DH	JH

Anthony Walker and Partners Limited 10 Summerhill Terrace Newcastle upon Tyne NE4 6EB
Tel: 0191 233 0188 Fax: 0191 261 1527 Email: info@awpenvironment.co.uk www.awpenvironment.co.uk

This document is copyright and must not be used, amended or reproduced in any form without written consent from Anthony Walker & Partners