


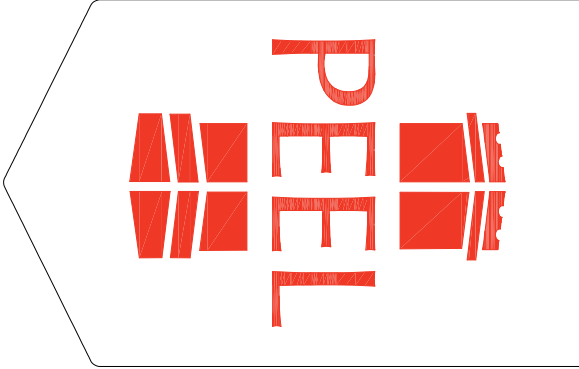


Retail Parks

BARNSLEY RETAIL PARK


SIGNAGE TENDER

PROJECT NO. 48426
DATE MODIFIED 13/12/2016
DRAWN BY RS

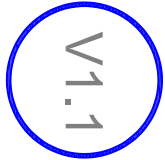


SITE PLAN


Sign Designation

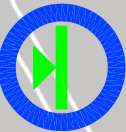

Single sided sign
(Arrow indicated occupier panel side)

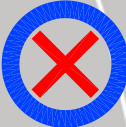

Removal of existing sign

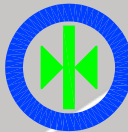

Double sided sign
(Arrow indicated occupier panel side)



Three sided sign
(Arrow indicated occupier panel side)



TENDER DOCUMENT										APPROVED BY CUSTOMER														
Customer	Peel Holdings				Drawing No.	48426/300/01				Date	13/12/2016				Format:	A3				Scale:	Various - DO NOT SCALE			
Project	Barnsley Retail Park				Drawn by	RS				Checked By					Status	DRAFT ISSUE								
Sign Type					Revision No.	1				Information contained herein or related here to is intended only for evaluation by technically skilled persons, with any use thereof to be at their independent discretion														
© This drawing remains the property of Peel Holdings and must not be reproduced or passed on to a third party without written permission.																								
										Date														

SIGN
TYPE A




THREE SIDED FREE STANDING INTERNALLY ILLUMINATED (RECLAD)

GENERAL SPECIFICATION

FRAME CONSTRUCTION

All new support framework to be manufactured in cold rolled mild steel SHS S355 grade.

Extension Sections to Top of Existing Frame:

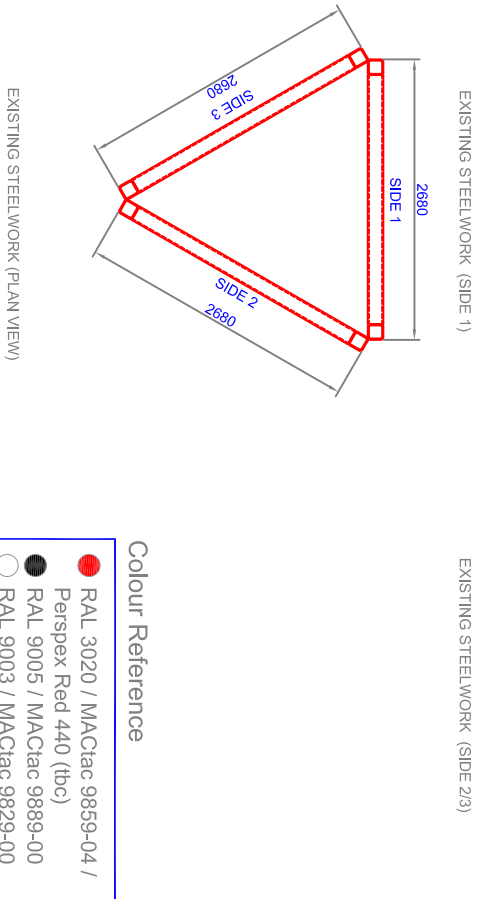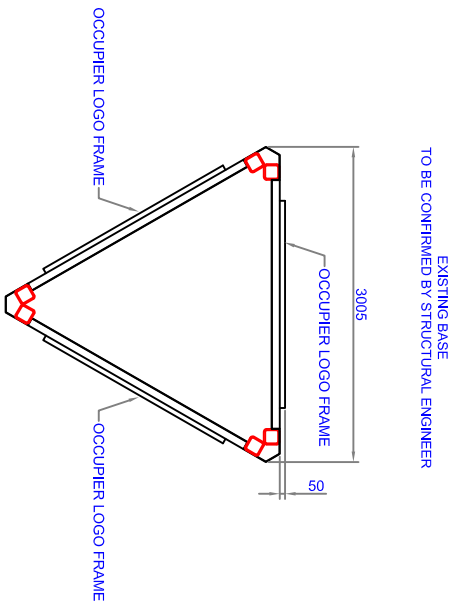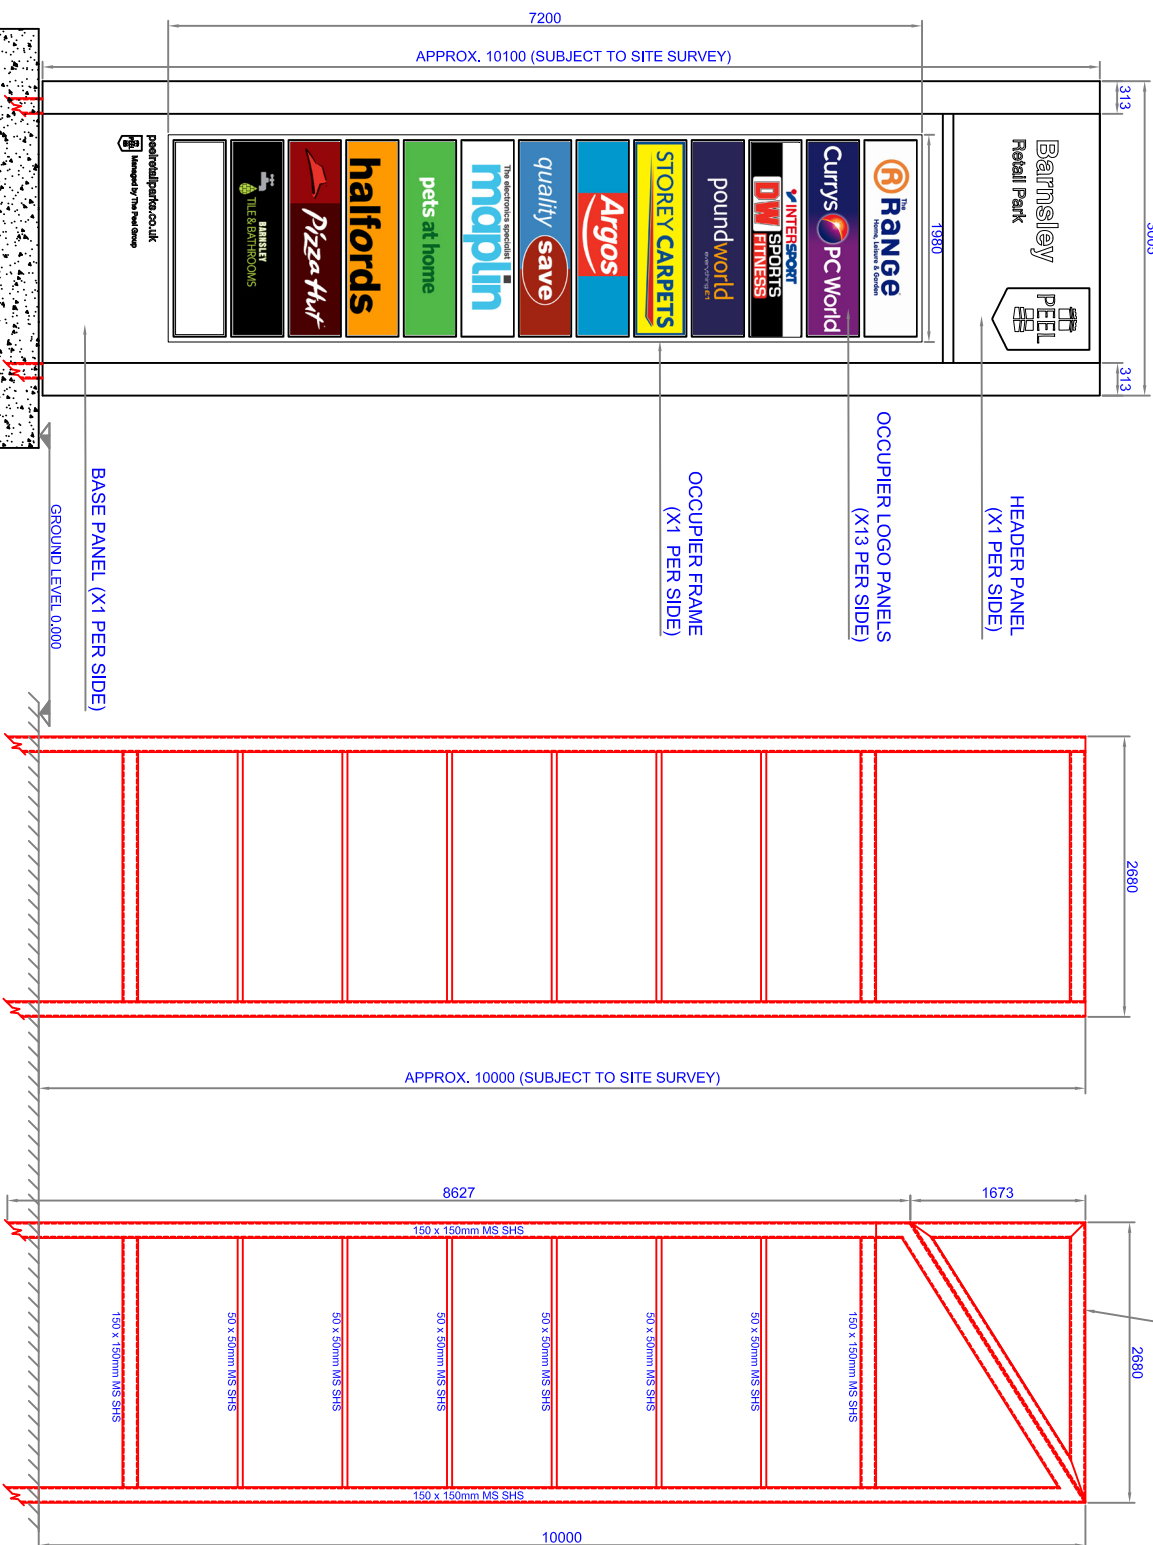

FRAMEWORK SUBJECT TO STRUCTURAL ENGINEERS APPROVAL


TENDER DOCUMENT	Customer	Peel Holdings	Drawing No.	48426/100/01	Date	13/12/2016	Format:	A3	Scale:	Various - DO NOT SCALE
	Project	Barnsley Retail Park	Drawn by	RS	Checked By		Status	DRAFT ISSUE	APPROVED BY CUSTOMER	
	Sign Type	Type A 10 Metre Monolith Sign	Revision No.	1	Information contained herein or related here to is intended only for evaluation by technically skilled persons, with any use thereof to be at their independent discretion					
	© This drawing remains the property of Peel Holdings and must not be reproduced or passed on to a third party without written permission.									
										Date

SIGN
TYPE A

10 METRE MAIN ENTRANCE MONOLITH SIGN

OCCUPIER PANEL LAYOUT

GENERAL SPECIFICATION

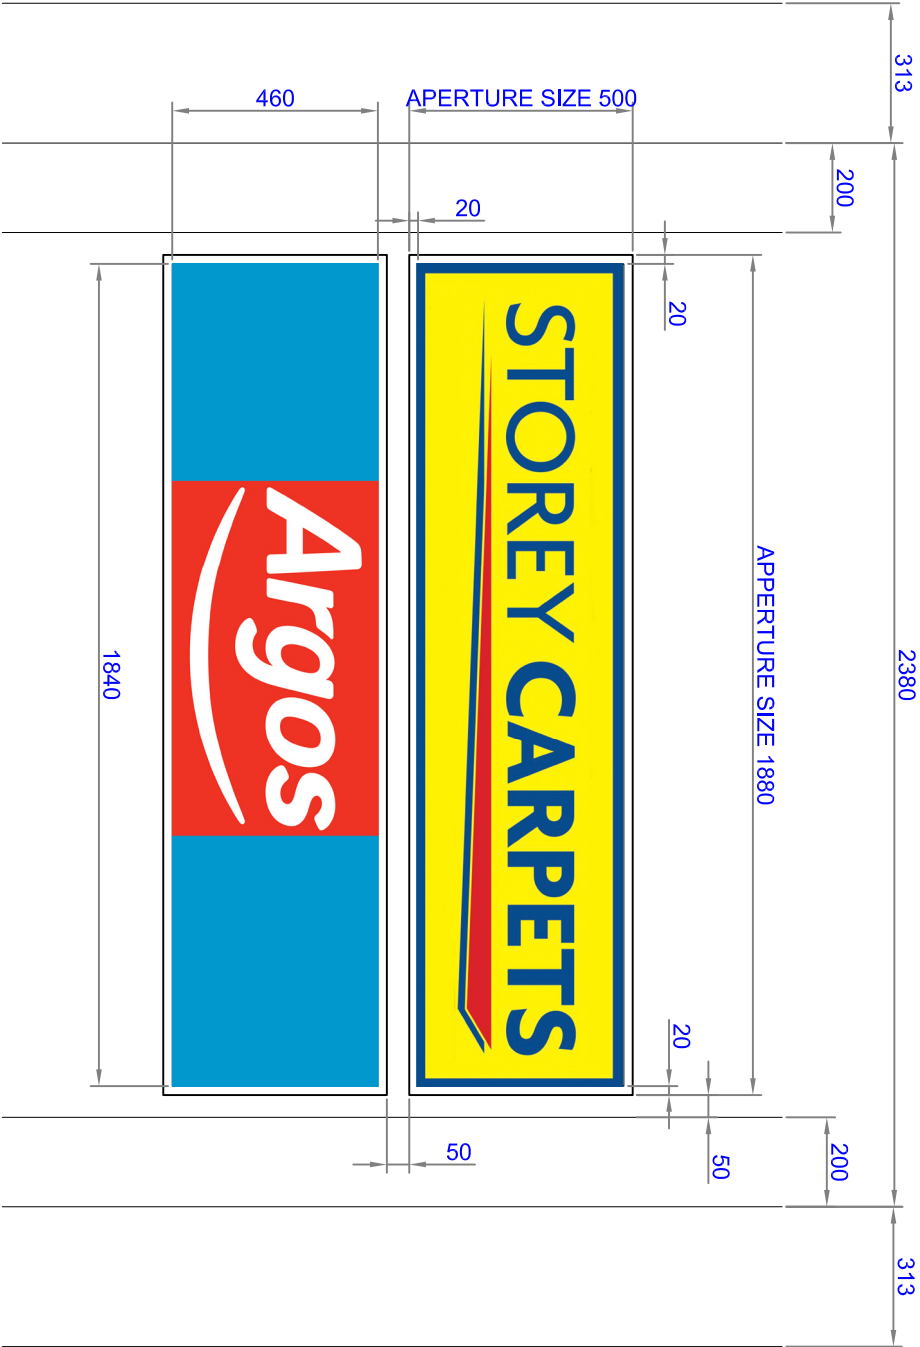

Internally illuminated LED Occupier panels stencil cut and backed with opal acrylic with digital print to face. (Maximum 13 panels per side).

Logo sized at x 1840mm x 460mm including 20mm border all round.


Total size with white border is 1880 x 500mm with 50mm frame border all round and 50mm between rows.

TENDER DOCUMENT				Customer	Peel Holdings	Drawing No.	48426/100/01/01	Date	13/12/2016	Format:	A3	Scale:	Various - DO NOT SCALE	APPROVED BY CUSTOMER
				Project	Barnsley Retail Park	Drawn by	RS			Checked By	Status	DRAFT ISSUE		
				Sign Type	Type A 10 Metre Monolith Sign	Revision No.	1			Information contained herein or related here to is intended only for evaluation by technically skilled persons, with any use thereof to be at their independent discretion				
				© This drawing remains the property of Peel Holdings and must not be reproduced or passed on to a third party without written permission.									Date	

SIGN
TYPE B

10 METRE CAR PARK ENTRANCE MONOLITH SIGN

DOUBLE SIDED FREE STANDING INTERNALLY ILLUMINATED (RECLAD)

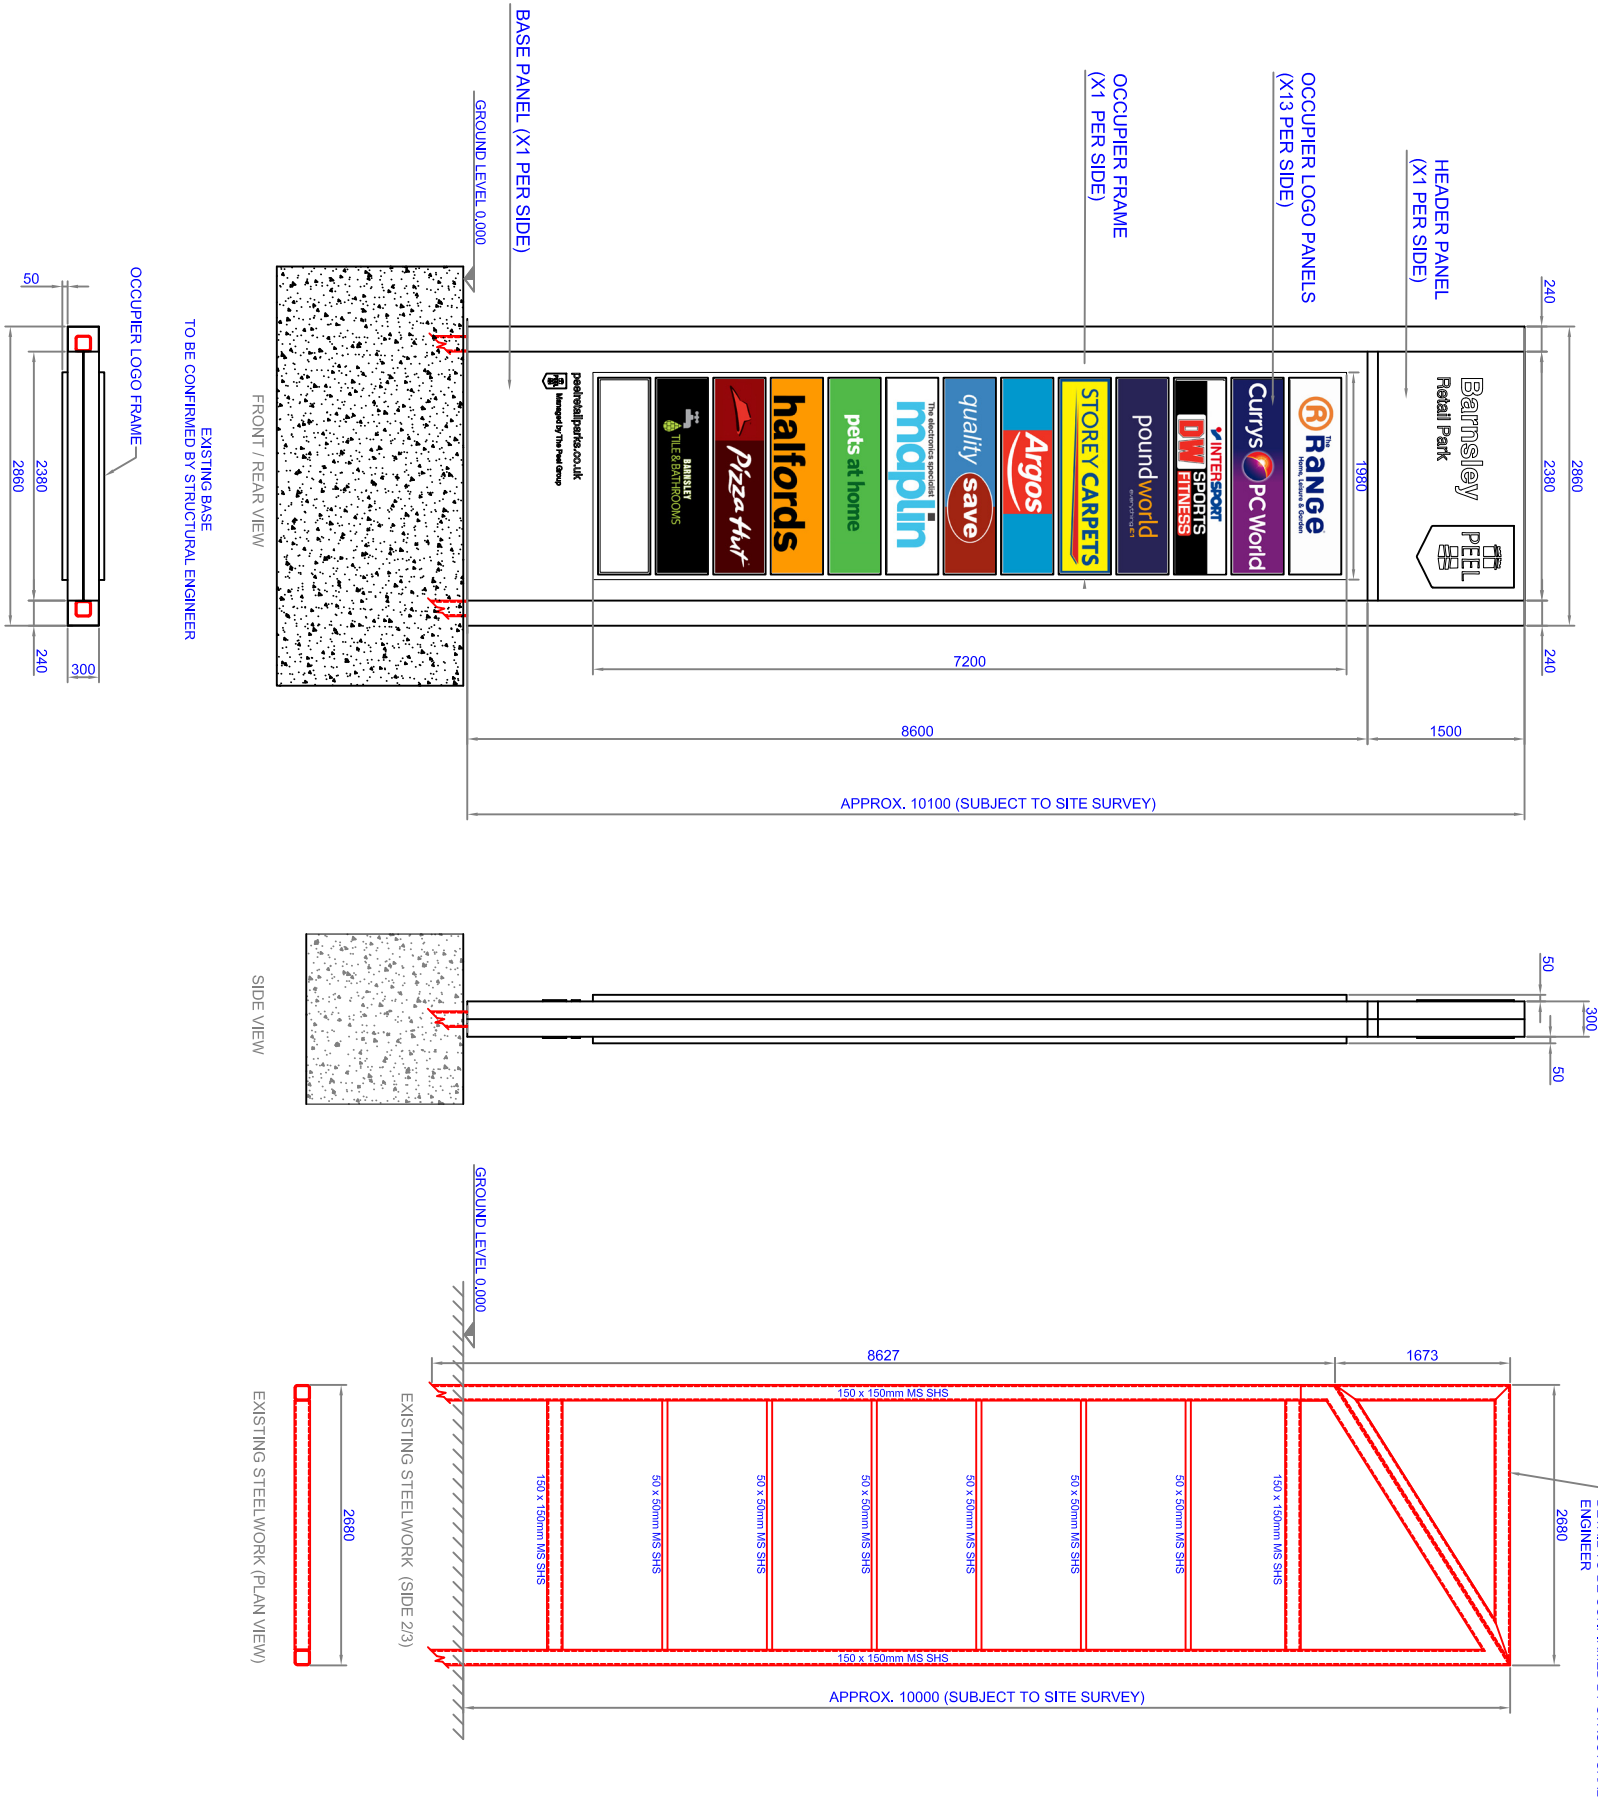

PERSPECTIVE VIEW

FRAMEWORK SUBJECT TO STRUCTURAL ENGINEERS APPROVAL

TENDER DOCUMENT	Customer	Peel Holdings	Drawing No.	48426/100/02	Date	13/12/2016	Format:	A3	Scale:	Various - DO NOT SCALE
	Project	Barnsley Retail Park	Drawn by	RS	Checked By		Status	DRAFT ISSUE	APPROVED BY CUSTOMER	
	Sign Type	Type B 10 Metre	D/S Monolith Sign	Revision No.	1	Information contained herein or related here to is intended only for evaluation by technically skilled persons, with any use thereof to be at their independent discretion				
	© This drawing remains the property of Peel Holdings and must not be reproduced or passed on to a third party without written permission.									
										Date

© This drawing remains the property of Peel Holdings and must not be reproduced or passed on to a third party without written permission.

GENERAL SPECIFICATION

FRAME CONSTRUCTION

All new support framework to be manufactured in cold rolled mild steel SHS S355 grade.

Extension Sections to Top of Existing Frame:

Sizes to be confirmed

Base Plates:

Existing

FRAME FIXING

Existing frame

MATERIALS AND FINISHING

EXTENSION FRAME: All framing sections including base plates to be hot dipped galvanised after manufacture in accordance with BS EN ISO 1461:2009

EXTERIOR FRAME PANELS: All exterior frame panels manufactured from 3mm thick pressed aluminium. All formed corners to be fully welded and dressed. Polyester powder coated to a standard RAL colour as per specification. All visible fixings to be colour matched. All corners to be fully welded and dressed.

PANEL COLOUR SPECIFICATION:

Header Panels: See drawing 48425/400/05
White strip to RAL 9003 / MACtac 9829-00
Base/Frame Panels: RAL 9005, Gloss Level 30%.

LOGOS AND TEXT

Header Panel:: See drawing 48425/400/05

Base Panel: Peel 'Castle' Logo shield cut from 10mm thick Opal 050 acrylic, flame polished and bonded to a 3mm thick Perspex 000 backing panel and pushed through outer panel. Peel logo in MACtac 9889-00 applied to opal acrylic face.


Text cut from 10mm thick Opal 050 acrylic bonded to a 3mm thick Perspex 000 backing panel and pushed through outer panel.

Occupier Logo Panels: Internally illuminated LED stencil cut and backed with opal acrylic with digital print to face. (Maximum 13 panels per side).
Logo sized at x 1840mm x 460mm including 20mm border all round.
Total size with white border is 1880 x 500mm with 50mm frame border all round and 50mm between rows. (See occupier panel layout drawing for further detail.)

All text/logos/occupier panels internally illuminated using Tridonic TALEXX chain LED modules mounted onto with 1.6mm aluminium white backtrays

**SIGN
TYPE C**

SINGLE SIDED FREE STANDING INTERNALLY ILLUMINATED

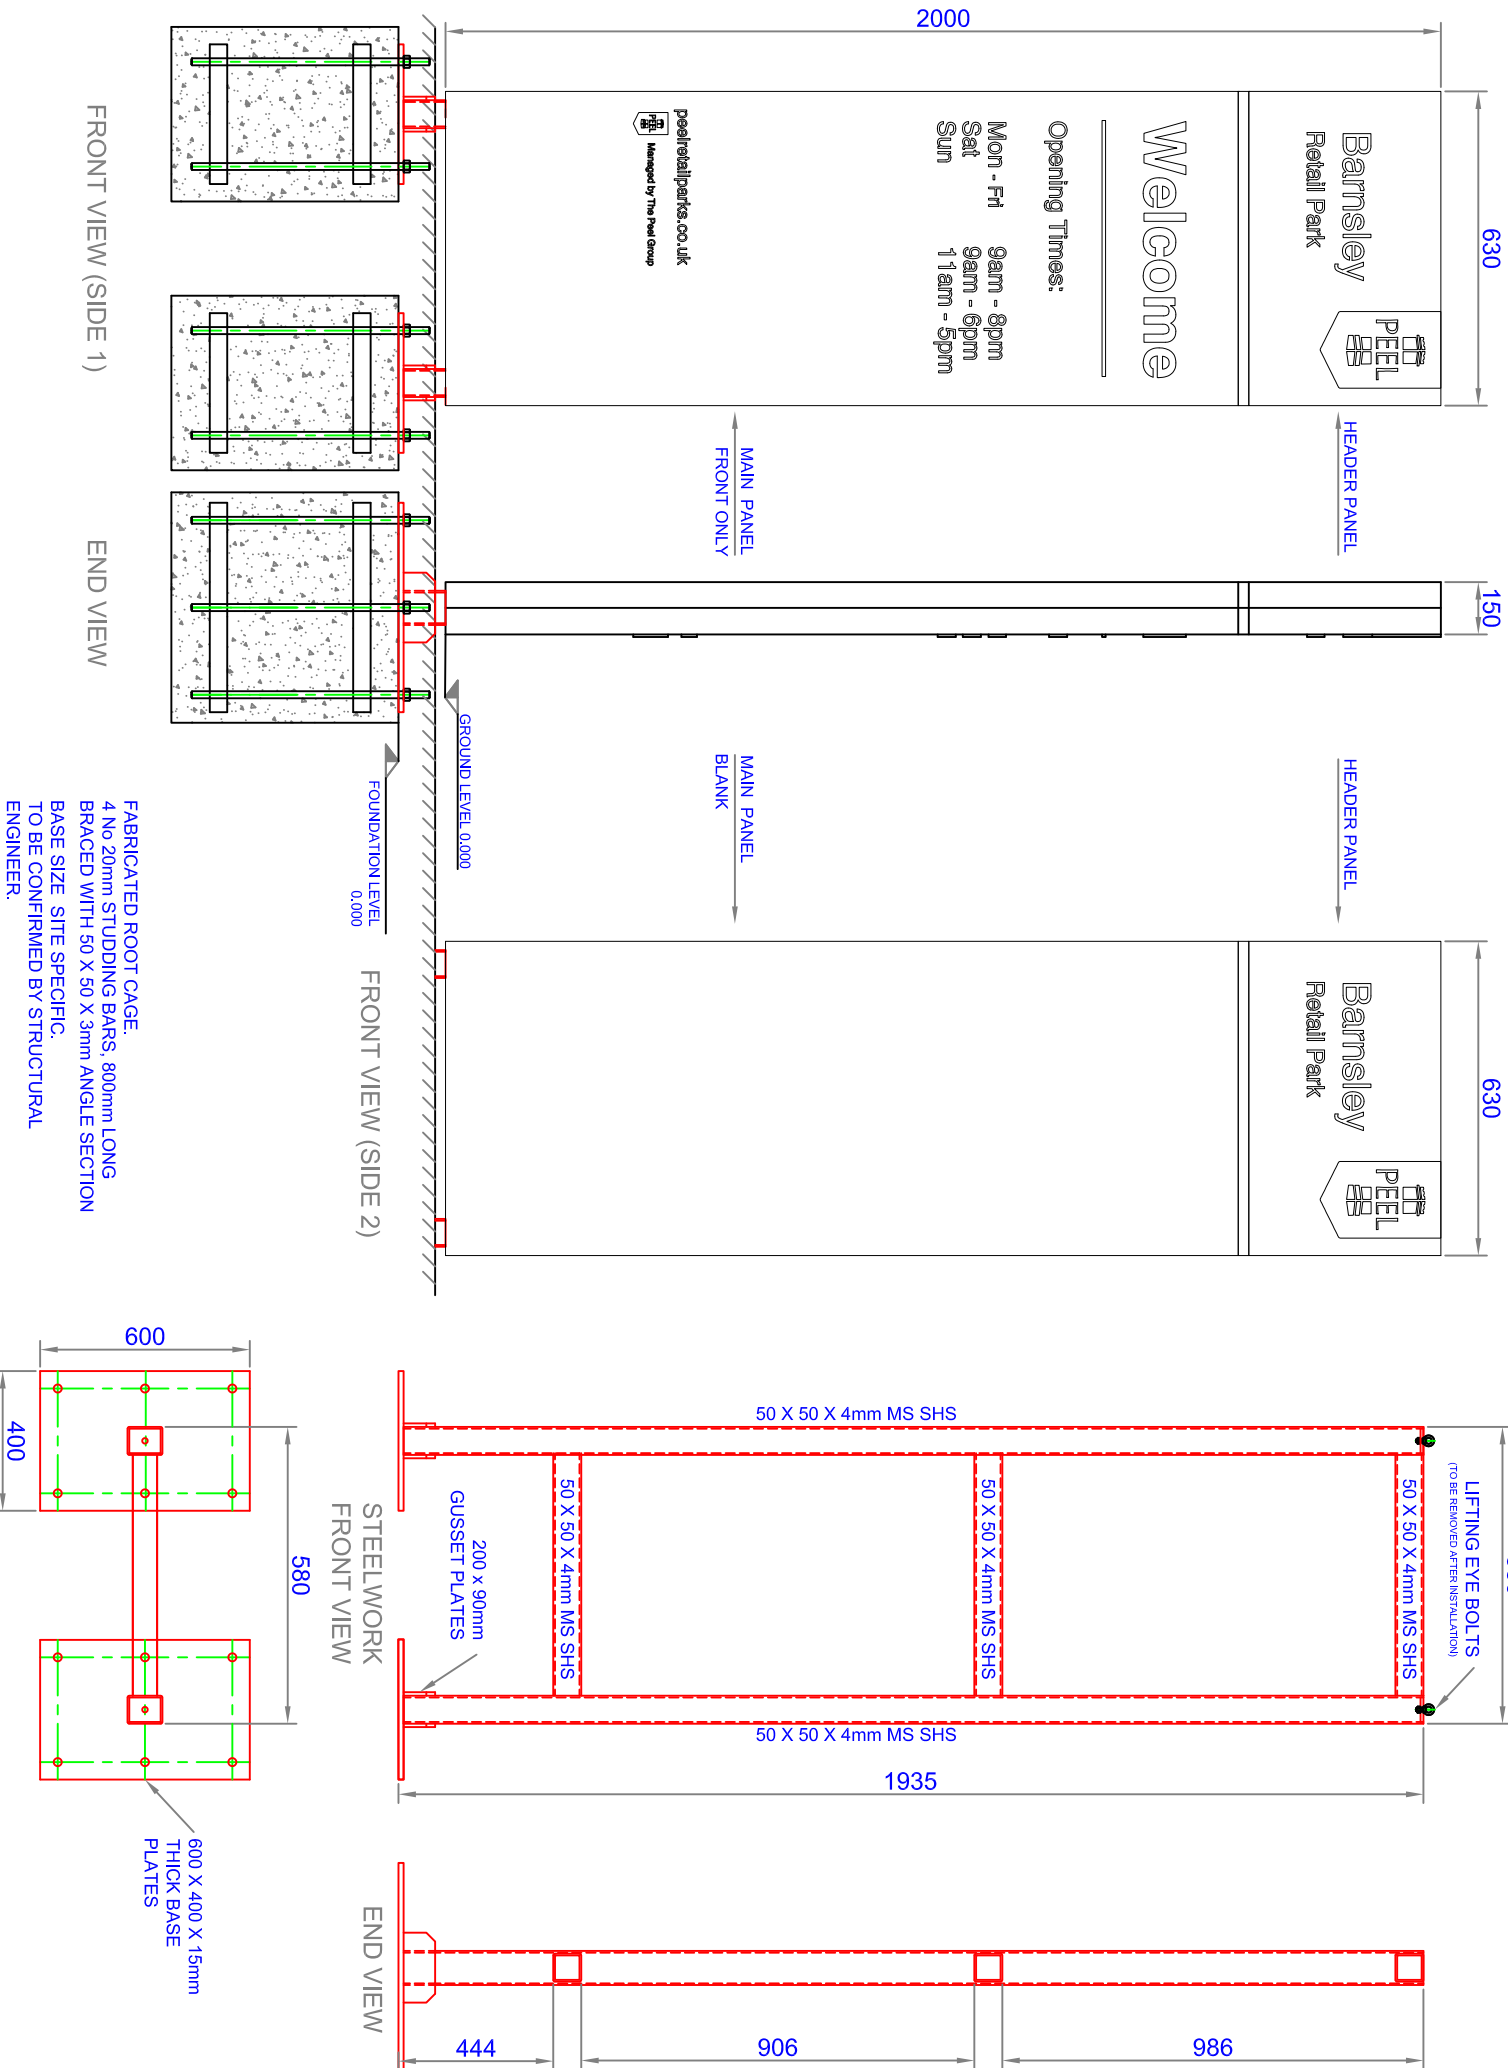

FRAME CONSTRUCTION

Vertical Support legs:

Horizontal members:

1. *Chlorophyll a* (Chl *a*)

15mm thick 600 x 400mm

to provide ventilation and draining.

Sign frame to be fixed to root cage via base plate.

confirmed by structural engineer.

STEEL FRAME: All framing se

1461:2009

dressed.

Header Panels: See drawing Ref 48425/400/03

Main Panels: RAL 9005, Gloss Level 30%

Main Panels: RAL 9005, Gloss Level 30%

10

Drawing Ref 48425/400/03

Drawing Ref 48425/400/03

through outer panel.

Internally Illuminated LED. Peel 'Castle' Logo

acrylic face.

backing panel and pushed through outer panel.

backtrays

- ☒ RAL 3020 / MACtac 9859-04 / Perspex Red 440 (tbc)
- ☒ RAL 9005 / MACtac 9889-00
- ☐ RAL 9003 / MACtac 9829-00

Colour Reference

FRAMEWORK SUBJECT TO STRUCTURAL ENGINEERS APPROVAL

TENDER DOCUMENT									
Customer	Peel Holdings	Drawing No.	48426/100/03	Date	13/12/2016	Format:	A3	Scale:	Various - DO NOT SCALE
Project	Barnsley Retail Park	Drawn by	RS	Checked By		Status	DRAFT	ISSUE	APPROVED BY CUSTOMER
Sign Type	Type C 2 Metre S/S Entry Sign	Revision No.	1	Information contained herein or related here to is intended only for evaluation by technically skilled persons, with any use thereof to be at their independent discretion					Date
© This drawing remains the property of Peel Holdings and must not be reproduced or passed on to a third party without written permission.									



**SIGN
TYPED**

GENERAL SPECIFICATION


FRAME CONSTRUCTION

All support framework to be manufactured in cold rolled mild steel SHS S355 grade.

Vertical Support legs:

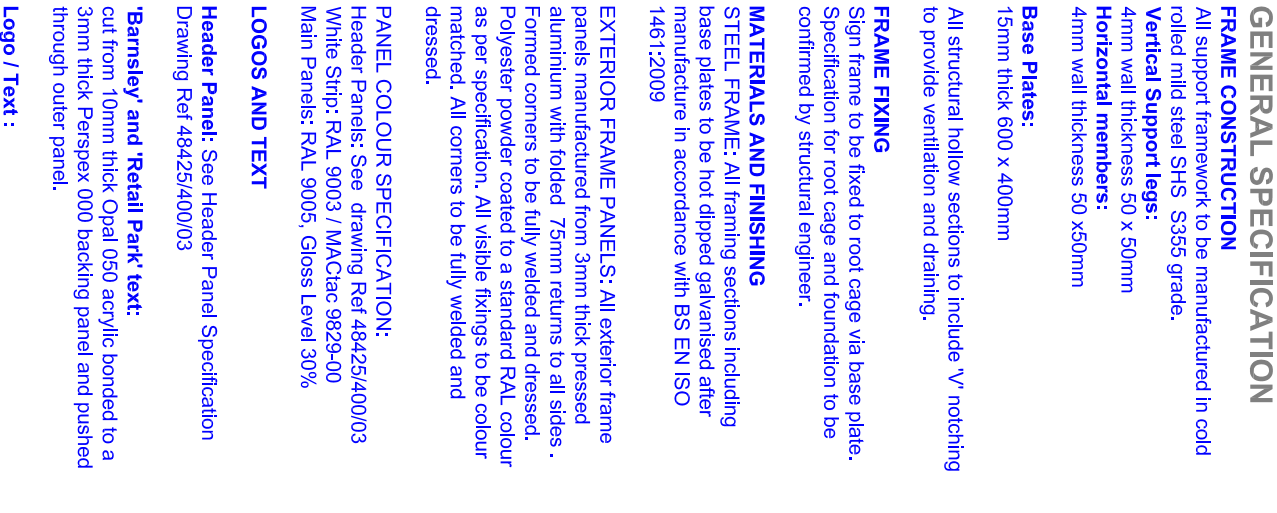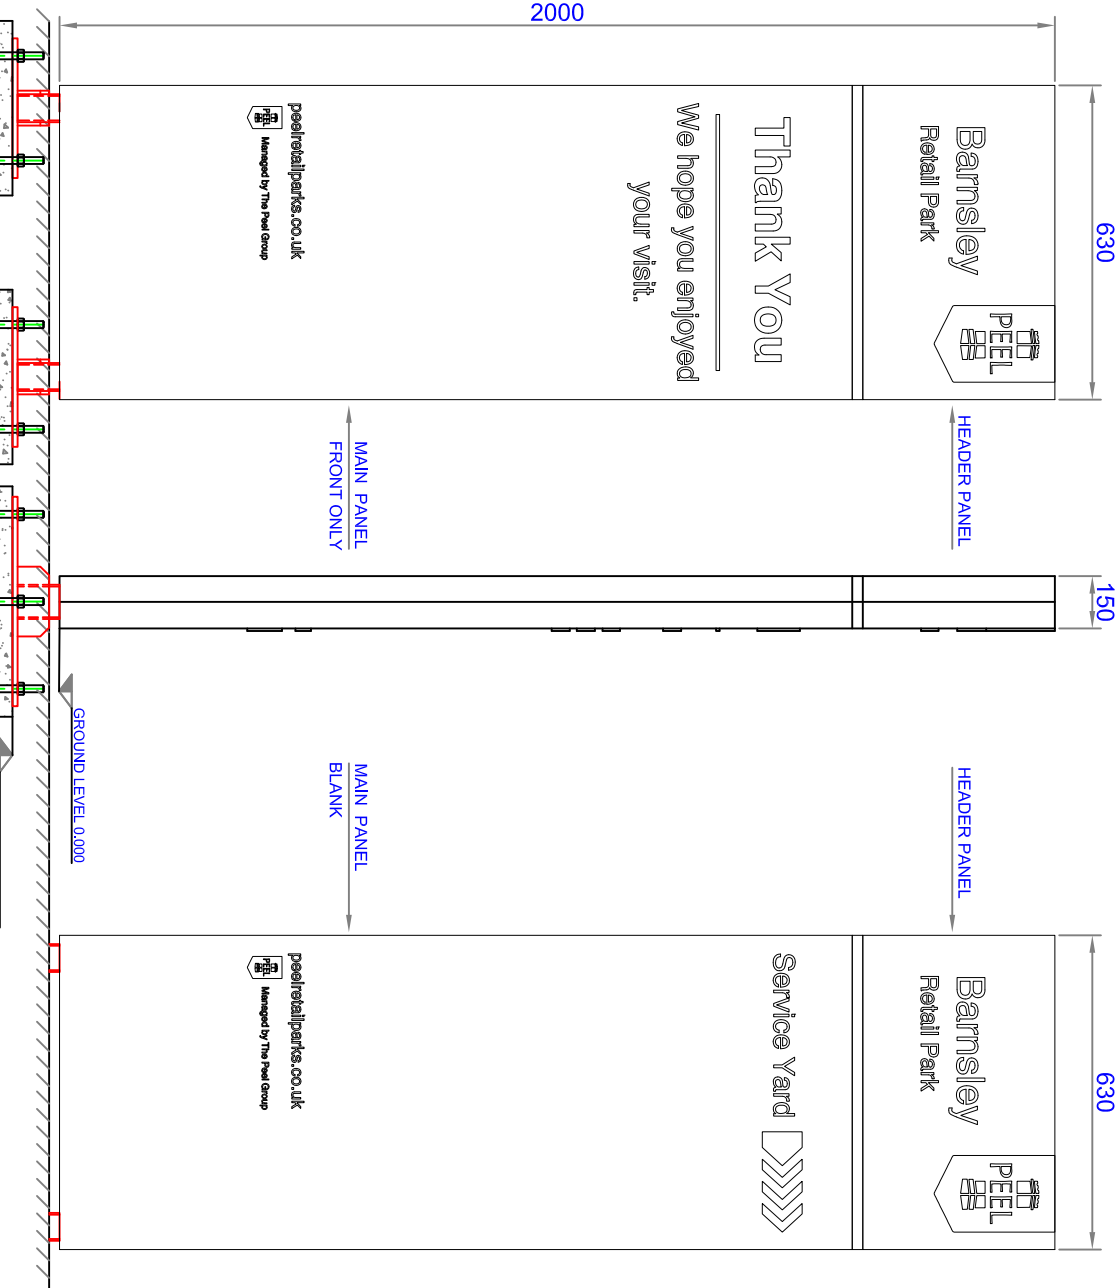

Logo / Text:
Internally illuminated LED. Peel 'Castle' Logo shield cut from 10mm thick Opal 050 acrylic, flame polished and bonded to a 3mm thick Perspex 000 backing panel and pushed through outer panel, peel from in MACtac 9889-00 applied to panel.

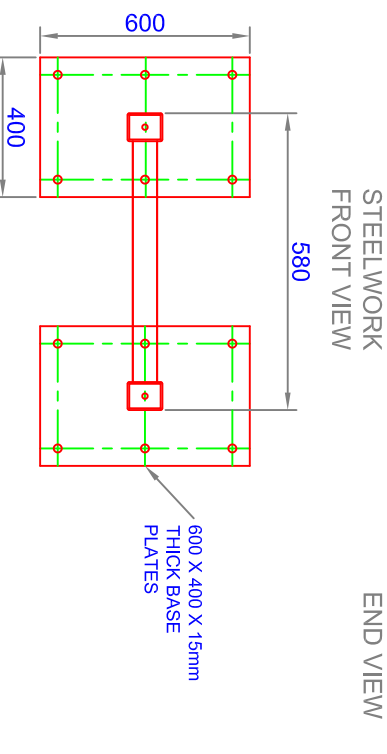

Internally illuminated LED. Peel 'Castle' Logo shield cut from 10mm thick Opal 050 acrylic, flame polished and bonded to a 3mm thick Perspex 000 backing panel and pushed through outer panel. Peel logo in MACtac 9889-00 applied to opal acrylic face.

Text cut from 10mm thick Opal 050 acrylic, flame polished and bonded to a 3mm thick Perspex 000 backing panel and pushed through outer panel.

All text/logos/occupier panels internally illuminated using Tridonic TALEXX chain LED modules mounted onto with 1.6mm aluminium white backrays


T SCALE	
	APPROVED BY CUSTOMER
sons,	Date

A rectangular sign with a blue border and a grey background. The text "SIGN 1" is written in white, bold, sans-serif capital letters, oriented vertically.

FREE STANDING INTERNALLY ILLUMINATED MONOLITH SIGN.

1 No. (RECLAD)

PERSPECTIVE VIEW

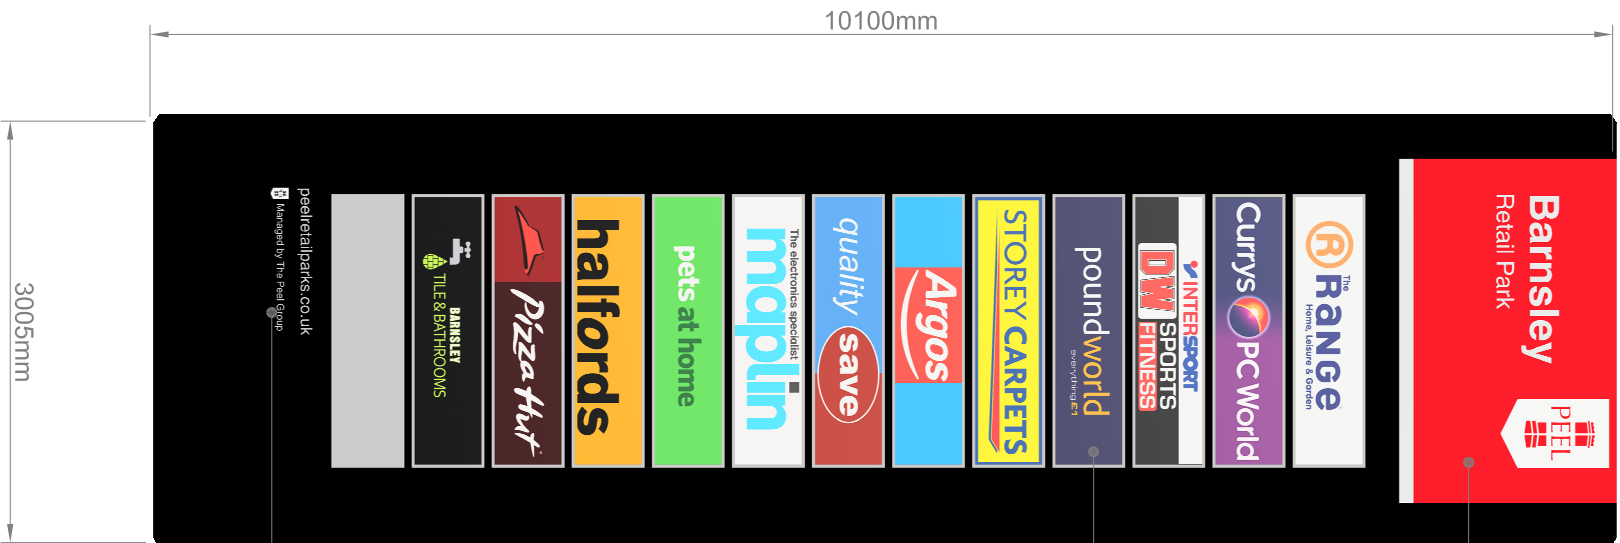

Illuminated header panel.

See drawing 48425/400/04 for detail

Internally illuminated LED Occupier panels stencil cut and backed with opal acrylic with digital print to face. (Maximum 13 panels per side).

Logo sized at x 1840mm x 460mm including 20mm border all round.

Total size with white border is 1880 x 500 with 50mm frame border all round and 50mm between rows. (See occupier panel layout drawing for further detail.)

Typeface for all text:

Helvetica with 40 kerning

Peel 'Castle' Logo shield and lettering cut from 10mm thick Opal 050 acrylic and pushed through outer panel. Peel logo in MACtac 9889-00 applied to opal face.

Colour Reference

- ☒ RAL 3020 / MACtac 9859-04 / Perspex Red 440 (tbc)
- ☒ RAL 9005 / MACtac 9889-00
- ☐ RAL 9003 / MACtac 9829-00



TENDER DOCUMENT	Customer	Peel Holdings	Drawing No.	48426/200/01	Date	13/12/2016	Format:	A3	Scale:	Various - DO NOT SCALE	APPROVED BY CUSTOMER
	Project	Barnsley Retail Park	Drawn by	RS	Checked By		Status	DRAFT ISSUE			
	Sign Type	Type A: 10 Metre Monolith Sign	Revision No.	1	Information contained herein or related here to is intended only for evaluation by technically skilled persons, with any use thereof to be at their independent discretion						
	© This drawing remains the property of Peel Holdings and must not be reproduced or passed on to a third party without written permission.										
											Date

SIGN 2



CAR PARK ENTRANCE MONOLITH SIGN

DOUBLE SIDED FREE STANDING INTERNALLY ILLUMINATED

MONOLITH SIGN. 1 NO. (RECLAD)

END VIEW

END VIEW **SIDE 2**

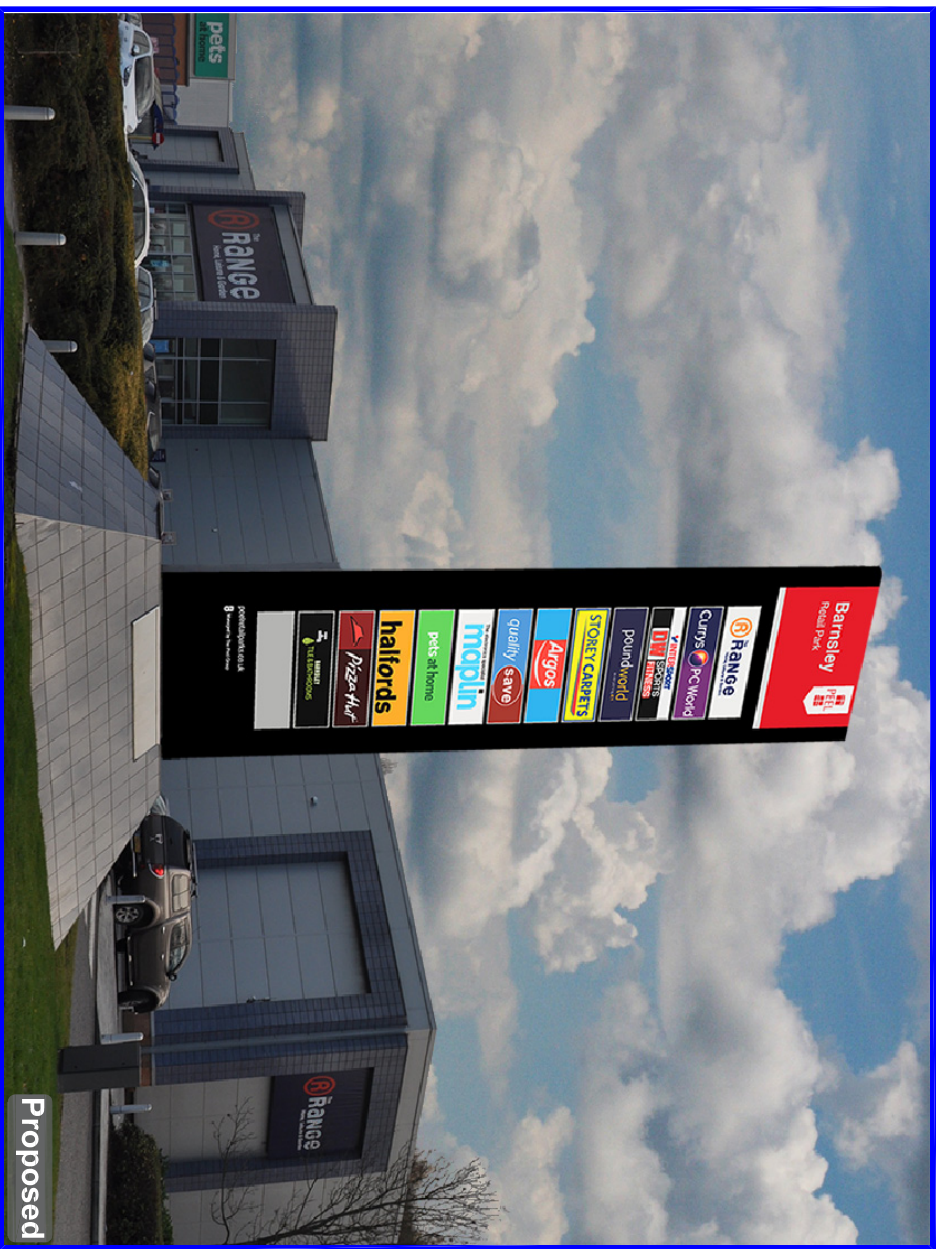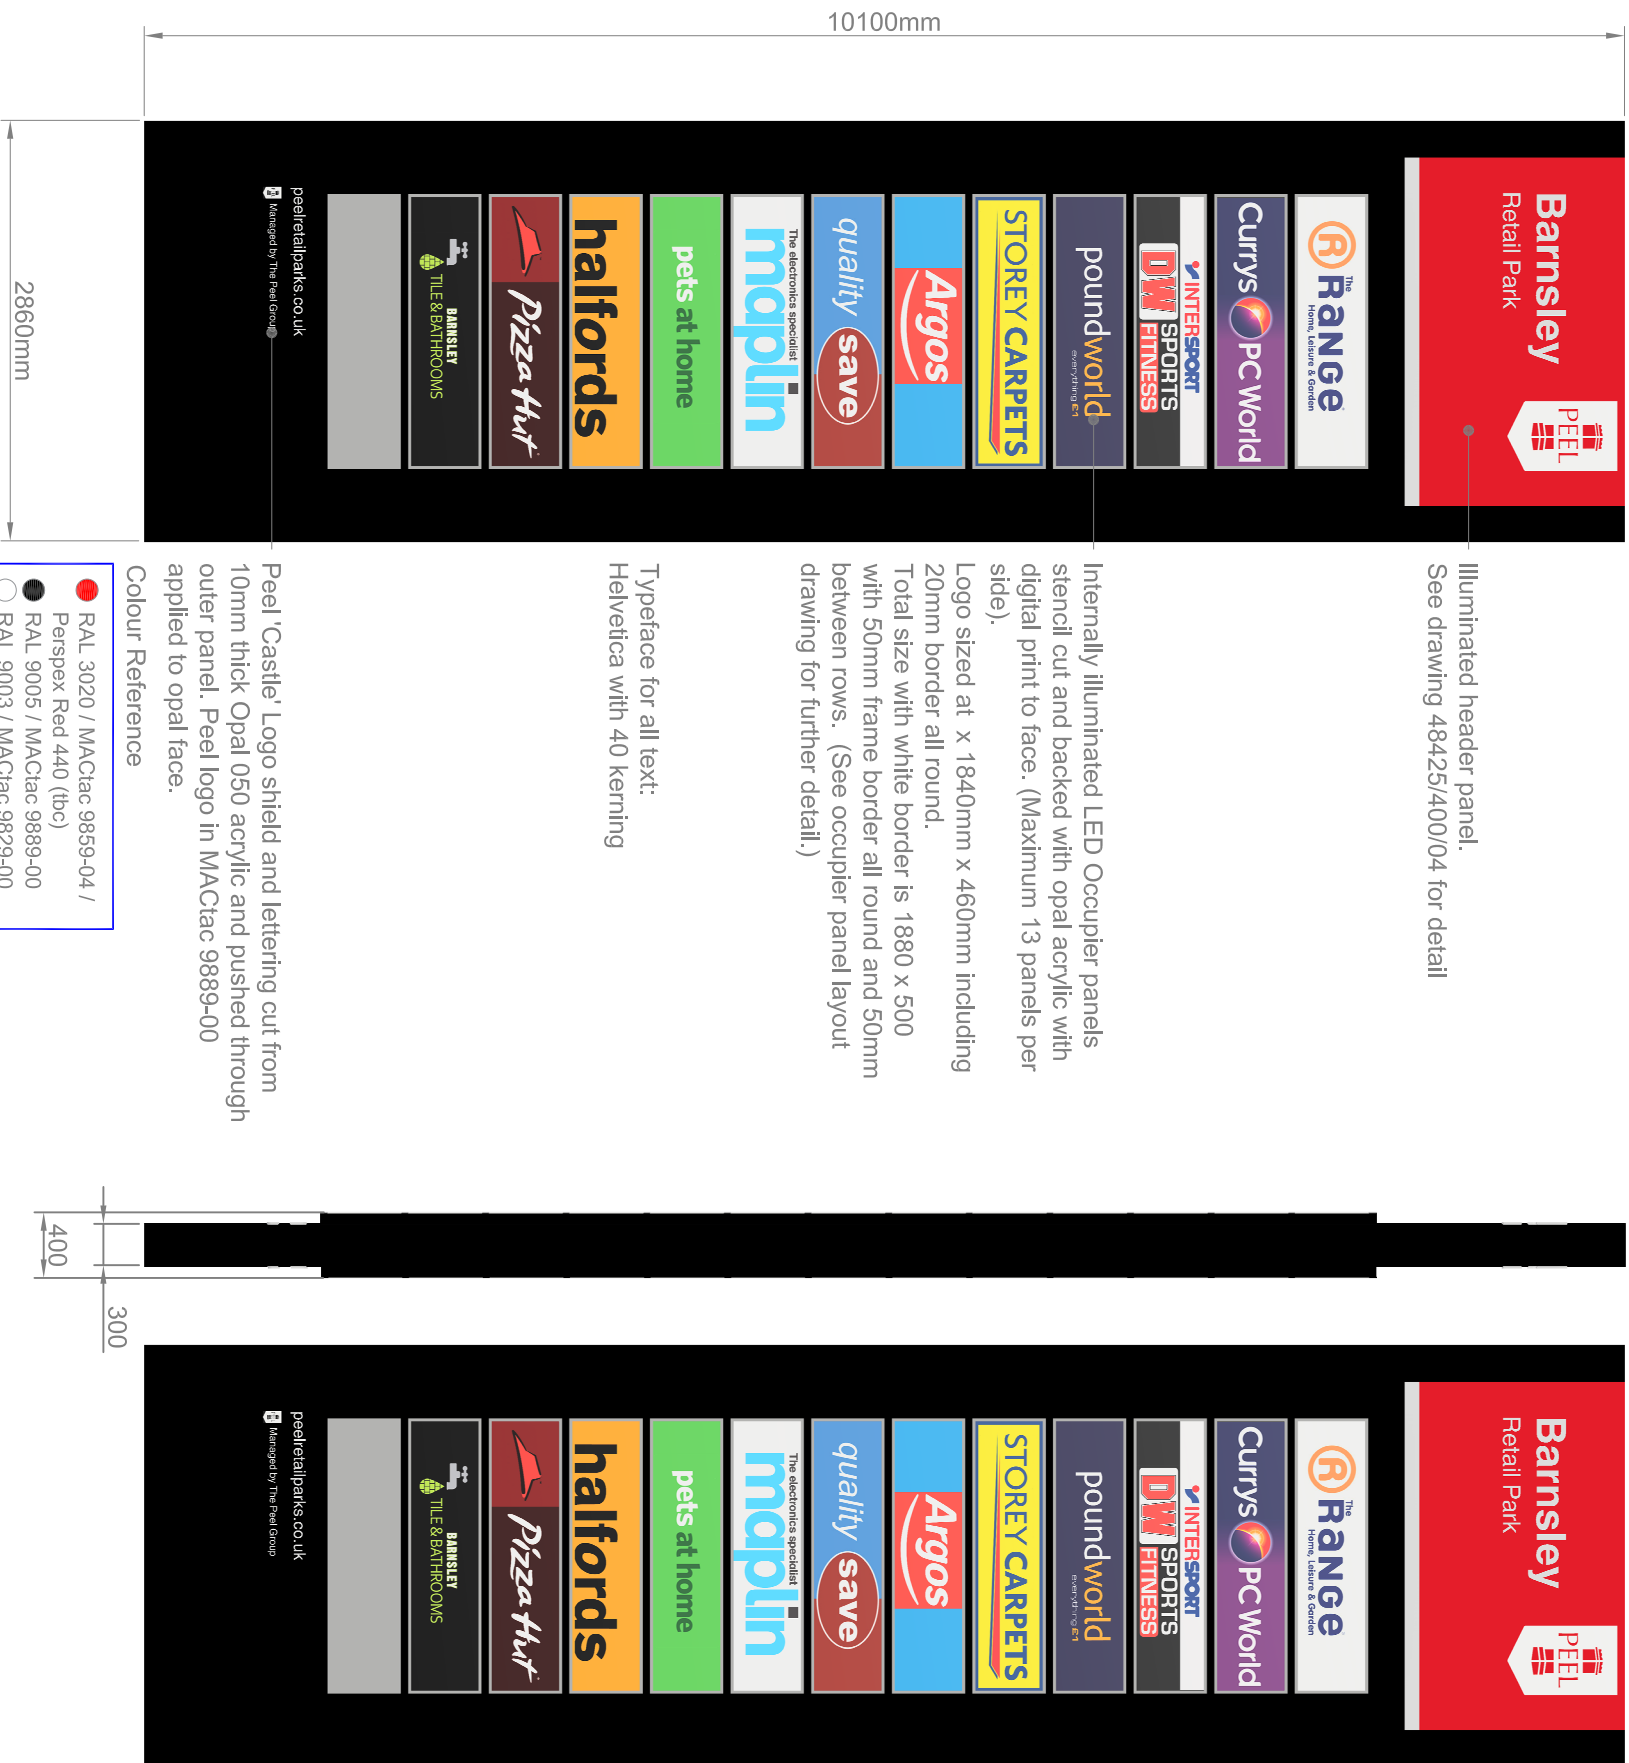


TENDER DOCUMENT	Customer	Peel Holdings	Drawing No.	48426/200/02	Date	13/12/2016	Format:	A3	Scale:	Various - DO NOT SCALE
	Project	Barnsley Retail Park	Drawn by	RS	Checked By		Status	DRAFT ISSUE	APPROVED BY CUSTOMER	
	Sign Type	Type B: 10 Metre D/S Monolith Sign	Revision No.	1	Information contained herein or related here to is intended only for evaluation by technically skilled persons, with any use thereof to be at their independent discretion					

SIGN 3

WELCOME SIGN
SINGLE SIDED FREE STANDING INTERNALLY ILLUMINATED
MONOLITH SIGN. 1 No.

SIDE 1

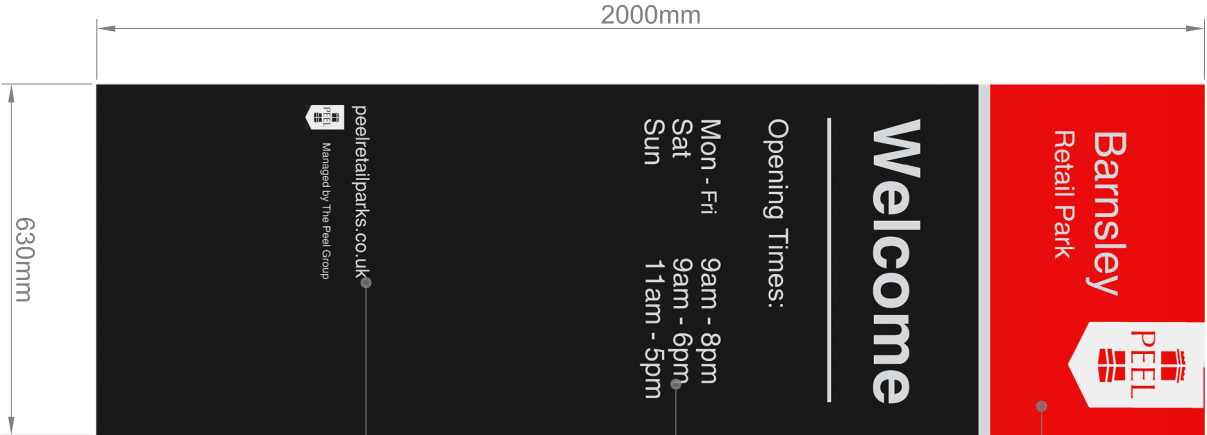

Illuminated header panel.
See drawing 48425/400/03 for detail

Internally illuminated LED text stencil cut
and pushed through 10mm opal acrylic.

Typeface for all text:
Helvetica with 40 kerning

Peel 'Castle' Logo shield and lettering
cut from 10mm thick Opal 050 acrylic
and pushed through outer panel. Peel
logo in MACtac 9889-00 applied to
opal face.

END VIEW



SIDE 2



Colour Reference

- RAL 3020 / MACtac 9859-04 / Perspex Red 440 (tbc)
- RAL 9005 / MACtac 9889-00
- RAL 9003 / MACtac 9829-00



Existing



Proposed



TENDER DOCUMENT																		
Customer	Peel Holdings			Drawing No.	48426/200/03		Date	13/12/2016		Format:	A3		Scale:	Various - DO NOT SCALE				
Project	Barnsley Retail Park				Drawn by	RS		Checked By			Status	DRAFT ISSUE			APPROVED BY CUSTOMER			
Sign Type	Type C: 2 Metre S/S Monolith Sign				Revision No.	1		Information contained herein or related here to is intended only for evaluation by technically skilled persons, with any use thereof to be at their independent discretion										
© This drawing remains the property of Plasmet Limited and must not be reproduced or passed on to a third party without written permission.														Date				

TENDER
DOCUMENT

SIGN 4

DOUBLE SIDED FREE STANDING INTERNALLY ILLUMINATED

MONOLITH SIGN. 1 No.

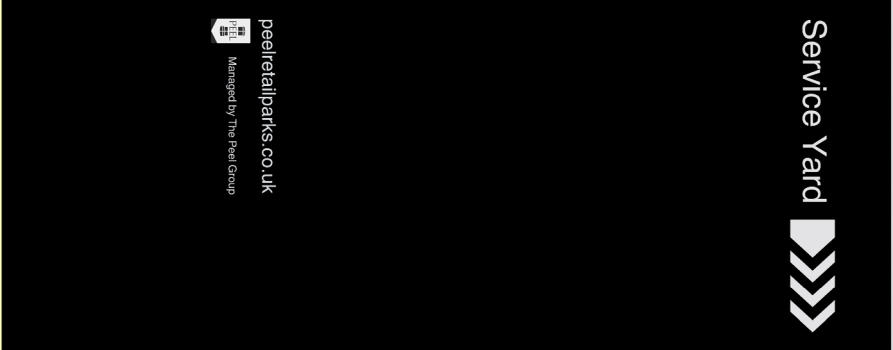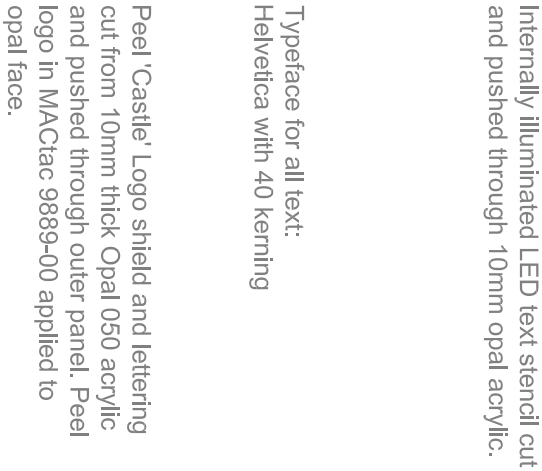

☒ RAL 3020 / MACtac 9859-04 /
 Perspex Red 440 (tbc)
☒ RAL 9005 / MACtac 9889-00
☐ RAL 9003 / MACtac 9829-00


8 METRE MAIN ESTATE MONOLITH HEADER PANEL

DOUBLE SIDED INTERNALLY ILLUMINATED

OVERALL SIZES:

Length: 2250
Height: 1240mm
Depth: 270mm

Note:
Retail name and occupier boards are
site specific and shown for illustration
purposes only.

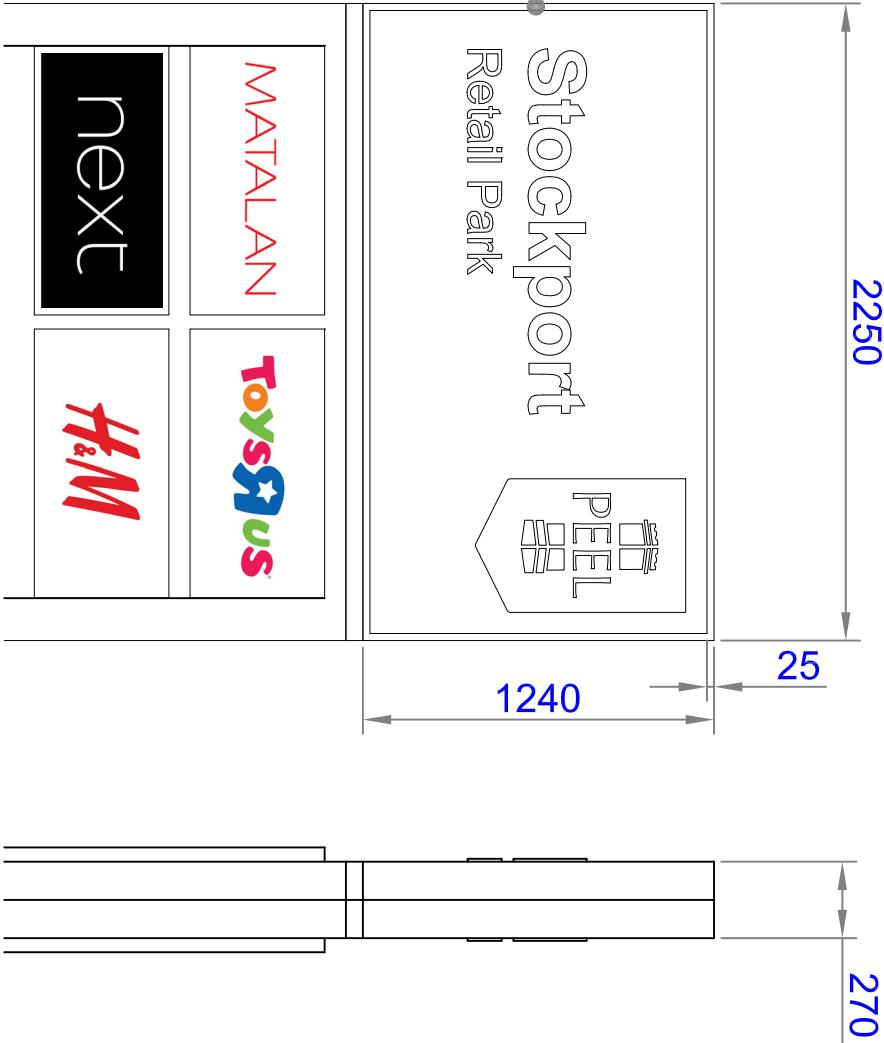

Colour Reference

●	Powder Coating: RAL 3020
●	Vinyl: MACtac 9859-04
●	Perspex: Red 440 (tbc)
○	RAL 9003 / MACtac 9829-00

GENERAL SPECIFICATION
FRAME CONSTRUCTION
External header frame manufactured in mill finish aluminium with fully welded and finished corners. Length / Width / Height as per drawings with 25mm rim return on all sides.

Internally attached to main sign framework

Retailer name panel:
Perspex panel 5mm thick internally attached to aluminium frame With internal LED illumination.

Peel 'Castle' Logo shield:
Cut from 10mm thick Opal 050 acrylic, and bonded to retail name panel. Red Peel logo in MACtac 9859-04 applied to opal acrylic shield face. With internal LED illumination.

Retail park name and lettering:
Cut from 10mm thick Opal 050 acrylic, pushed through and bonded to retail name panel.

TENDER DOCUMENT									
Customer	Peel Holdings	Drawing No.	48425/400/01	Date	13/12/2016	Format:	A3	Scale:	Various - DO NOT SCALE
Project	Peel Retail Park	Drawn by	RS	Checked By		Status	DRAFT ISSUE	APPROVED BY CUSTOMER	
Sign Type	8 Metre Monolith Sign Header Panel	Revision No.	0	Information contained herein or related here to is intended only for evaluation by technically skilled persons, with any use thereof to be at their independent discretion					
© This drawing remains the property of Peel Holdings and must not be reproduced or passed on to a third party without written permission.									
								Date	

TENDER
DOCUMENT

Peel Holdings

Peel Retail Park

8 Metre Monolith Sign Header Panel

Revision No. 0

RS

13/12/2016

Checked By

DRAFT ISSUE


Various - DO NOT SCALE

2.5 METRE DIRECTIONAL MONOLITH HEADER PANEL

DOUBLE SIDED INTERNALLY ILLUMINATED

Note:
Retail name and occupier boards are
site specific and shown for illustration
purposes only.

OVERALL SIZES:
Length: 1000mm
Height: 550mm
Depth: 150mm

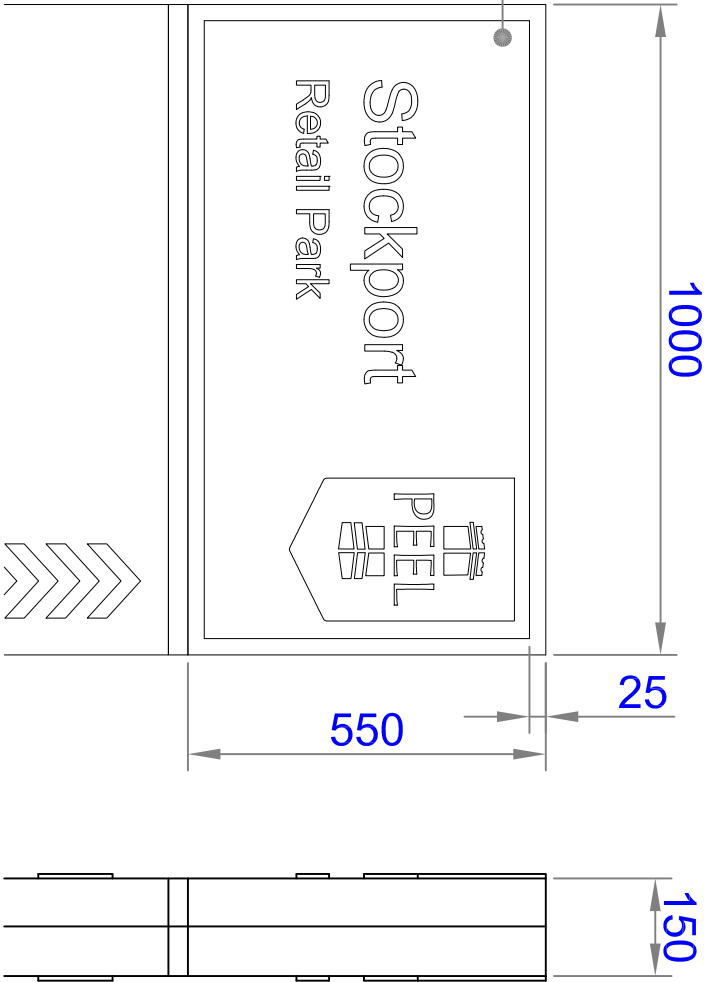

Colour Reference

●	Powder Coating: RAL 3020
●	Vinyl: MACtac 9859-04
●	Perspex: Red 440 (tbc)
○	RAL 9003 / MACtac 9829-00

GENERAL SPECIFICATION

FRAME CONSTRUCTION
External header frame manufactured in mill finish aluminium with fully welded and finished corners. Length / Width / Height as per drawings with 25mm rim return on all sides.

Internally attached to main sign framework

Retailer name panel:
Perspex panel 5mm thick internally attached to aluminium frame With internal LED illumination.

Peel 'Castle' Logo shield:
Cut from 10mm thick Opal 050 acrylic, and bonded to retail name panel. Red Peel logo in MACtac 9859-04 applied to opal acrylic shield face. With internal LED illumination.

Retail park name and lettering:
Cut from 10mm thick Opal 050 acrylic, pushed through and bonded to retail name panel.

TENDER DOCUMENT			Customer	Peel Holdings	Drawing No.	48425/400/02	Date	13/12/2016	Format:	A3	Scale:	Various - DO NOT SCALE	
Project			Peel Retail Park		Drawn by		RS		Checked By		Status		DRAFT ISSUE
Sign Type			2.5 Metre Monolith Sign Header Panel		Revision No.		0		Information contained herein or related here to is intended only for evaluation by technically skilled persons, with any use thereof to be at their independent discretion				
© This drawing remains the property of Peel Holdings and must not be reproduced or passed on to a third party without written permission.			APPROVED BY CUSTOMER										
			Date										

2 METRE ENTRY/EXIT MONOLITH HEADER PANEL

OPTION 1: DOUBLE SIDED (NON ILLUMINATED HEADER)




Opal 050 acrylic 'Peel Castle'
applied with translucent red vinyl
(colour to be confirmed)

Opal 050 push through retail name
lettering wit internal LED illumination

2mm Aluminium header panel (Non Illuminated)
Colour: RAL 3020

OVERALL SIZES:
Length: 630mm
Height: 550mm
Depth: 150mm

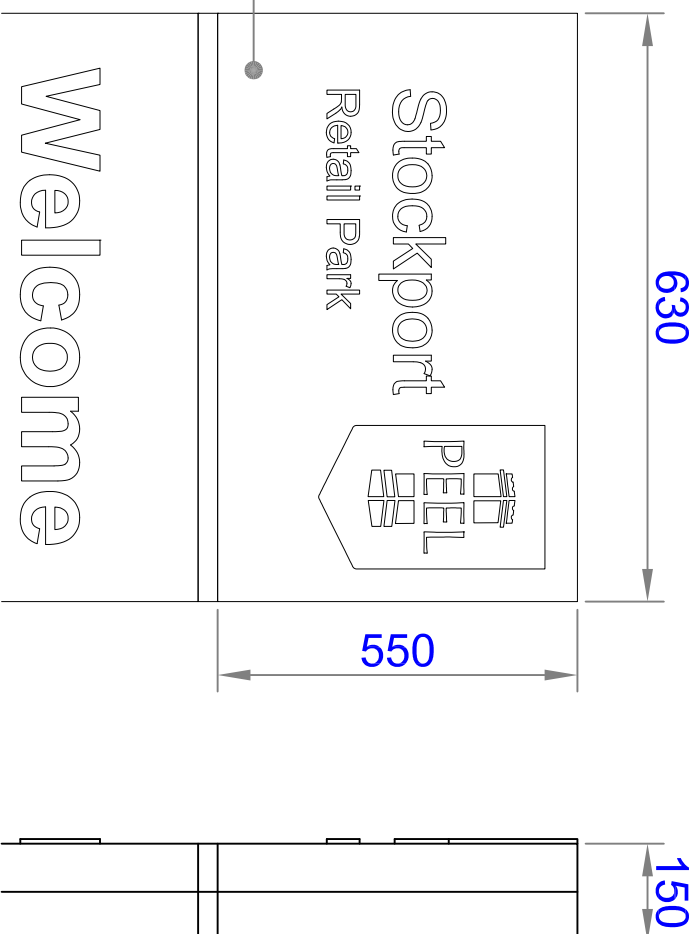

Front View

OPTION 2: DOUBLE SIDED (ILLUMINATED)



Opal 050 acrylic 'Peel Castle' applied with translucent red vinyl (colour to be confirmed)

2mm aluminium external header frame.
Polyester powder coated to RAL 3020


Opal 050 push through retail name lettering

Perspex retail park header panel
Colour: red 440

Illumination: internal LED illumination

Colour Reference

-  Powder Coating: RAL 3020
 Vinyl: MACtac 9859-04
 Perspex: Red 440 (tbc)
 RAL 9003 / MacTac 9003

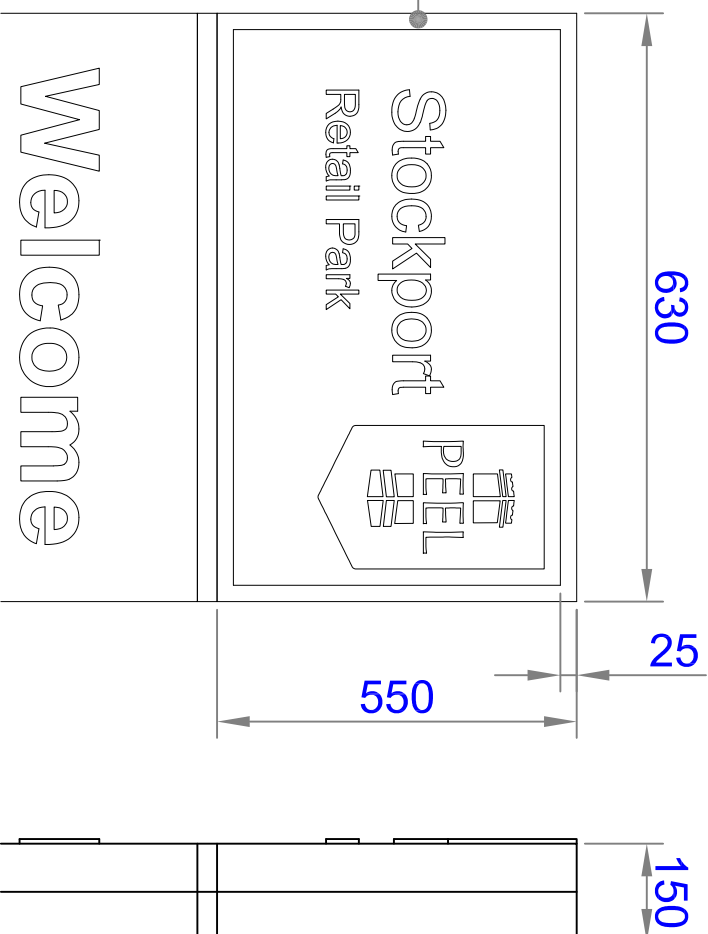

Front View

Side View

GENERAL SPECIFICATION

FRAME CONSTRUCTION

External header frame manufactured in mill finish aluminum with fully welded and linished corners. Length / Width / Height as per drawings with 25mm rim return on all sides.

Internally attached to main sign framework

Retailer name panel:

Perspex panel 5mm thick internally attached to aluminium frame With internal LED illumination.

Peel 'Castle' Logo shield:

Cut from 10mm thick Opal 050 acrylic, and bonded to retail name panel. Red Peel logo in MACtac 9859-04 applied to opal acrylic shield face. With internal LED illumination.

Retail park name and lettering:

Cut from 10mm thick Opal 050 acrylic, pushed through and bonded to retail name panel.

GENERAL SPECIFICATION	
	FRAME CONSTRUCTION External header frame manufactured in mill finish aluminium with fully welded and finished corners. Length / Width / Height as per drawings with 25mm rim return on all sides.
	Internally attached to main sign framework
	Retailer name panel: Perspex panel 5mm thick internally attached to aluminium frame With internal LED illumination.
	Peel 'Castle' Logo shield: Cut from 10mm thick Opal 050 acrylic, and bonded to retail name panel. Red Peel logo In MACtac 9859-04 applied to opal acrylic shield face. With internal LED illumination.
	Retail park name and lettering: Cut from 10mm thick Opal 050 acrylic, pushed through and bonded to retail name panel.

TENDER DOCUMENT									
Customer	Peel Holdings	Drawing No.	48425/400/03	Date	13/12/2016	Format:	A3	Scale:	Various - DO NOT SCALE
Project	Peel Retail Park	Drawn by	RS	Checked By		Status	DRAFT ISSUE	APPROVED BY CUSTOMER	
Sign Type	2 Metre Monolith Sign Header Panel	Revision No.	0	Information contained herein or related here to is intended only for evaluation by technically skilled persons, with any use thereof to be at their independent discretion					
© This drawing remains the property of Peel Holdings and must not be reproduced or passed on to a third party without written permission.									
								Date	

Note:
Retail name and occupier boards are site specific and shown for illustration purposes only.

External header frame manufactured in mill finish aluminium with fully welded and finished corners. Length / Width / Height as per drawings with 50mm rim return on all sides.

Internally attached to main sign framework

Internally attached to main sign framework

Retailer name panel:

Perspex panel 5mm thick internally attached to aluminium frame With internal LED illumination.


Peel 'Castle' Logo shield:

Cut from 10mm thick Opal 050 acrylic, and bonded to retail name panel. Red Peel logo in MACtac 9859-04 applied to opal acrylic shield face. With internal LED illumination.

Retail park name and lettering:

Cut from 10mm thick Opal 050 acrylic, pushed through and bonded to retail name panel.

Length: 2380mm
Height: 1400mm
Depth: 300mm

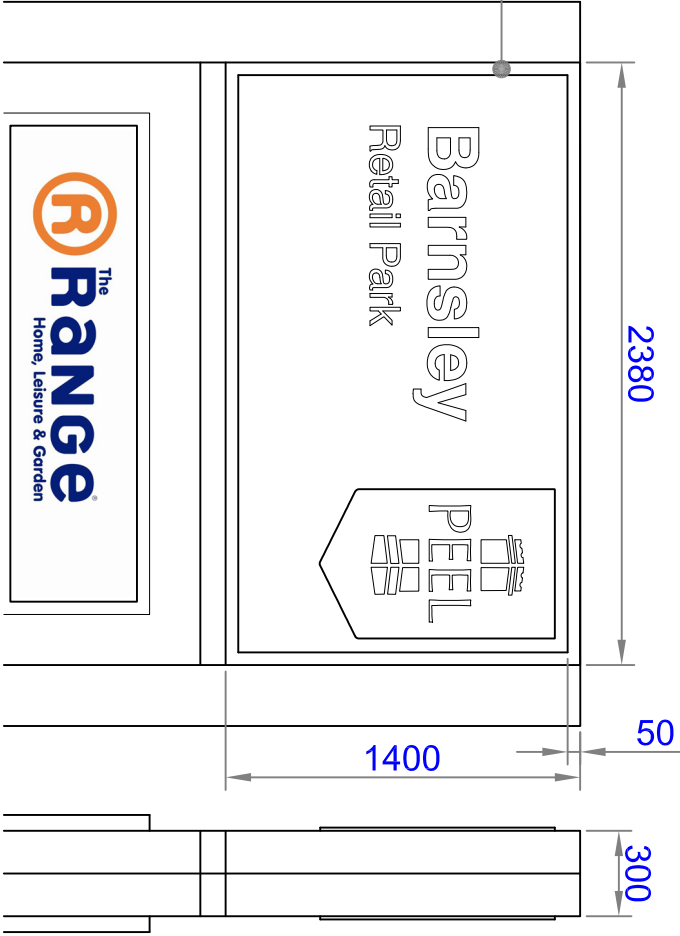

Front View

Side View

Colour Reference

- ☒ Powder Coating: RAL 3020
 Vinyl: MACtac 9859-04
☒ Perspex: Red 440 (tbc)
☐ RAL 9003 / MACtac 9829-00

GENERAL SPECIFICATION	
FRAME CONSTRUCTION External header frame manufactured in mill finish aluminum with fully welded and finished corners. Length / Width / Height as per drawings with 50mm rim return on all sides.	Internally attached to main sign framework
	Retailer name panel: Perspex panel 5mm thick internally attached to aluminum frame With internal LED illumination.
	Peel 'Castle' Logo shield: Cut from 10mm thick Opal 050 acrylic, and bonded to retail name panel. Red Peel logo in MACtac 9859-04 applied to opal acrylic shield face. With internal LED illumination.
	Retail park name and lettering: Cut from 10mm thick Opal 050 acrylic, pushed through and bonded to retail name panel.