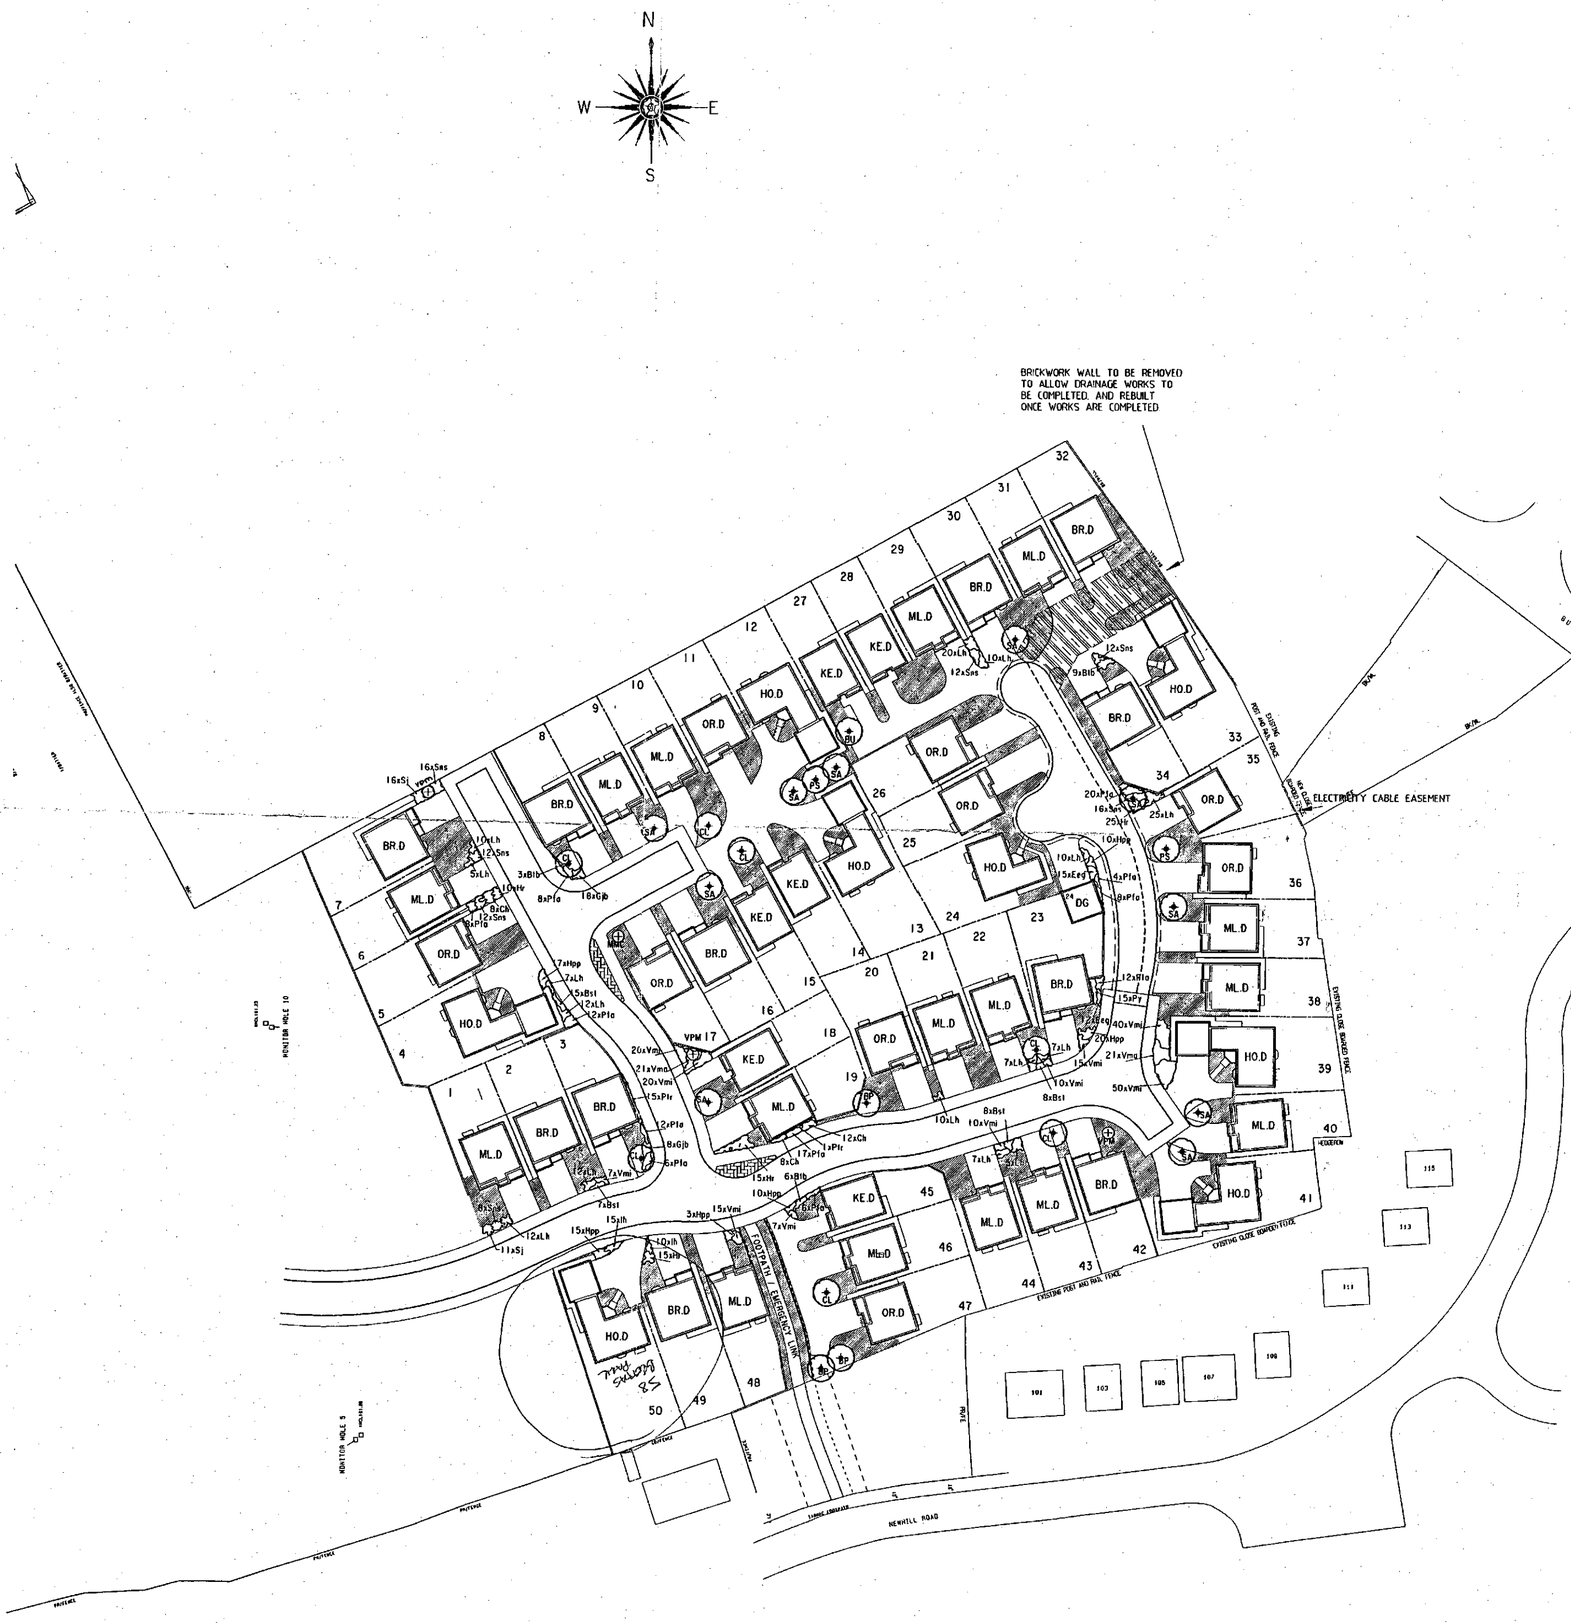


LANDSCAPING

TREES

REF	SPECIES	REMARKS
SA	SORBUS AUCUPARIA	FEATHERED HALF STANDARDS 1.8 - 2.5m high
PS	PRUNUS SARGENTII	
BU	BETULA UTILIS	
CL	CRATAEGUS LAEVIGATA	
BU	BETULA UTILIS	

SHRUBS

REF	SPECIES	No. PER m2	SIZE & SUPPLY
VPM	VIBURNUM PLICATUM MARIESII	INDIVIDUAL	3L PG
MMC	MAHONIA x MEDIA CHARITY	SHRUBS	3L PG
bst	BERGENIA STENOPHYLLA	5	2L PG
ef	EUONONYMOUS FORTUNEI	6	2L PG
hpp	HEBE PINGUIFOLIA PAGEII	5	2L PG
lh	LAVANDULA HIDCOTE	5	2L PG
sns	SPIREA NIPPONICA SNOW MOUND	4	2L PG
gjb	GERANIUM JOHNSONS BLUE	6	2L PG
btb	BERBERIS THUNBERGII ATROPURPUREA	3	3L PG
pfa	POTENTILLA FRUTICOSA ABBOTSWOOD	4	2L PG
hr	HEBE RAKAIENUS	5	2L PG
hhg	HEDERA HELIX GOLDHEART	2	3L PG
sj	SPIREA JAPONICA ANTHONY WATERER	4	2L PG
vmi	VINCA MINOR	5	2L PG
vma	VINCA MAJOR	3	3L PG
cn	COTONEASTER HORIZONTALIS	4	2L PG
hhg	HEDERA HELIX GOLDHEART	2	3L PG
py	PYRCANTHRA ORANGE GLOW	5	2L PG
eeg	EUONYMUS EMERALD AND GOLD	6	2L PG
pt	PARTENOCISSUS TRICUPIDATA	3	3L PG

TURFING

CULTIVATED TURF TO FRONT GARDENS

NOTES

50mm COVERING OF BARK MULCH TO ALL SHRUB BEDS. TREE STATIONS TO 600mm DIAMETER & HEDGELINES TO 350mm WIDTH.
TREES TO BE SECURED TO 1 No. POST TO SUIT TREE HEIGHT.

Ref	Revisions
C	TREES AND EXTRA SHRUB BEDS ADDED AS REQUESTED BY CLIENT 9/02/02
B	AMENDED TO INCORPATE NEW ACCESS DETAILS TO PROPERTY. 8/08/02
A	SERVICE VERGE AMENDED & PLANTING REMOVED WHERE PATHS OCCUR 28/6/02

Harron Homes
Quality for life
Standard Way
Northallerton
North Yorkshire DL6 2XA
Telephone : 01609 780080
Fax : 01609 773118

DRAWING TITLE

SOFT LANDSCAPING LAYOUT

PROPOSED RESIDENTIAL DEVELOPMENT AT
MONK BRETTON
BARNSLEY

DOWNES ILLINGSWORTH PARTNERSHIP LTD
CHARTERED ARCHITECTS
MIDLAND BANK CHAMBERS 77 MARKET PLACE
THIRSK YO7 1EU
TEL : 01845 524758 FAX : 01845 524278

SCALE	1: 500	DRG No	rev
DATE	SEPT2001	2858/13	C