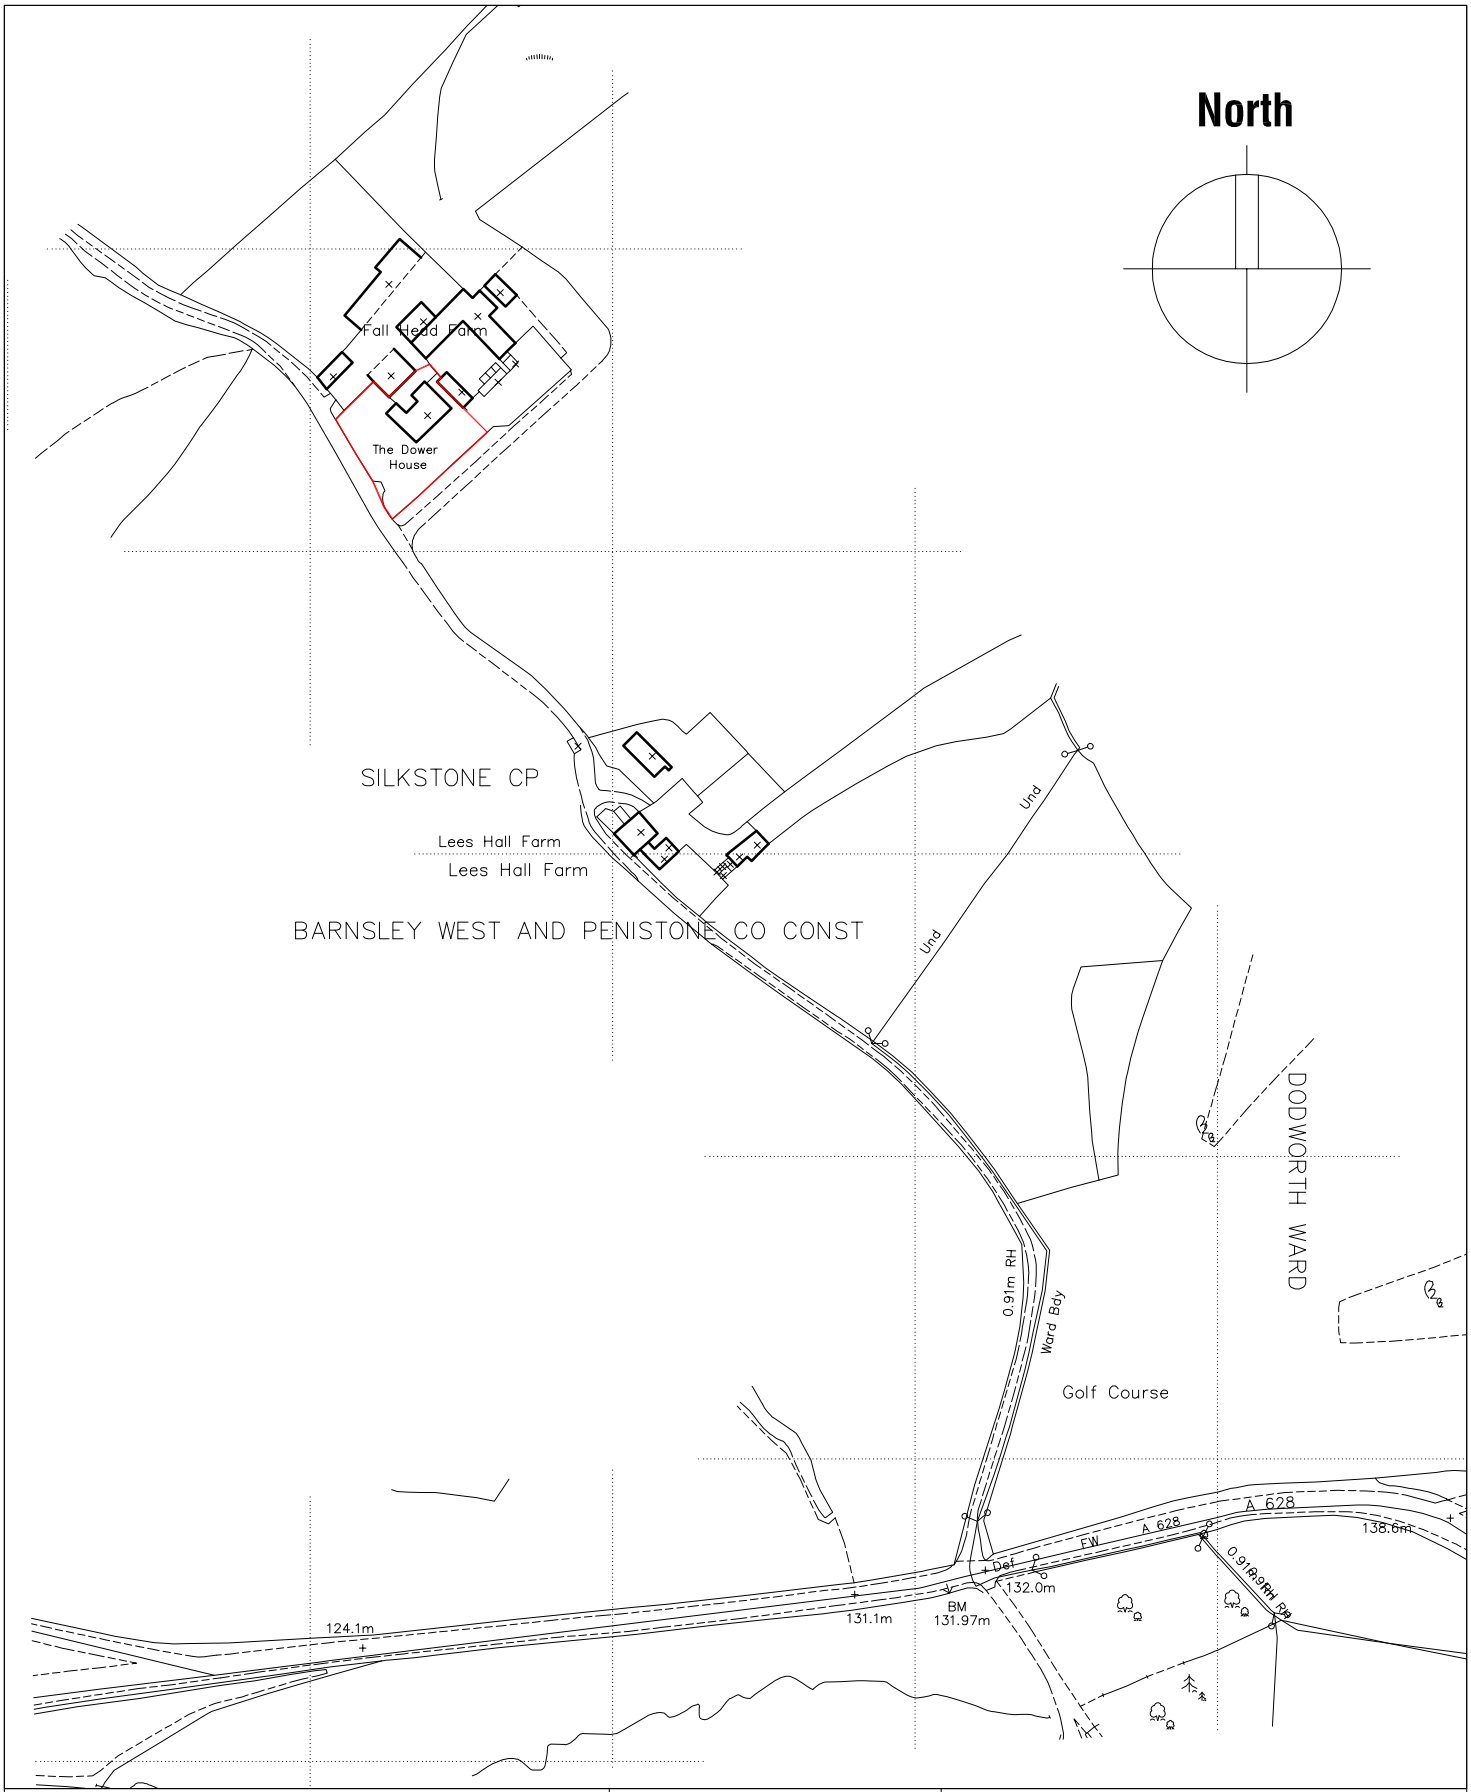


THE DOWER HOUSE
FALL HEAD FARM
FALL HEAD LANE
SILKSTONE
BARNSLEY
S75 4LB

LOCATION PLAN

Scale 1:2500

Date JuLY 2012

Ref 12.13

Drwg No OS1

mboothdesign
architectural design and building consultants

Fairfield House
Berneslai Close Barnsley
S70 2FL
T: 01226 286256
M: 07881898300
E: mboothdesign@btconnect.com