


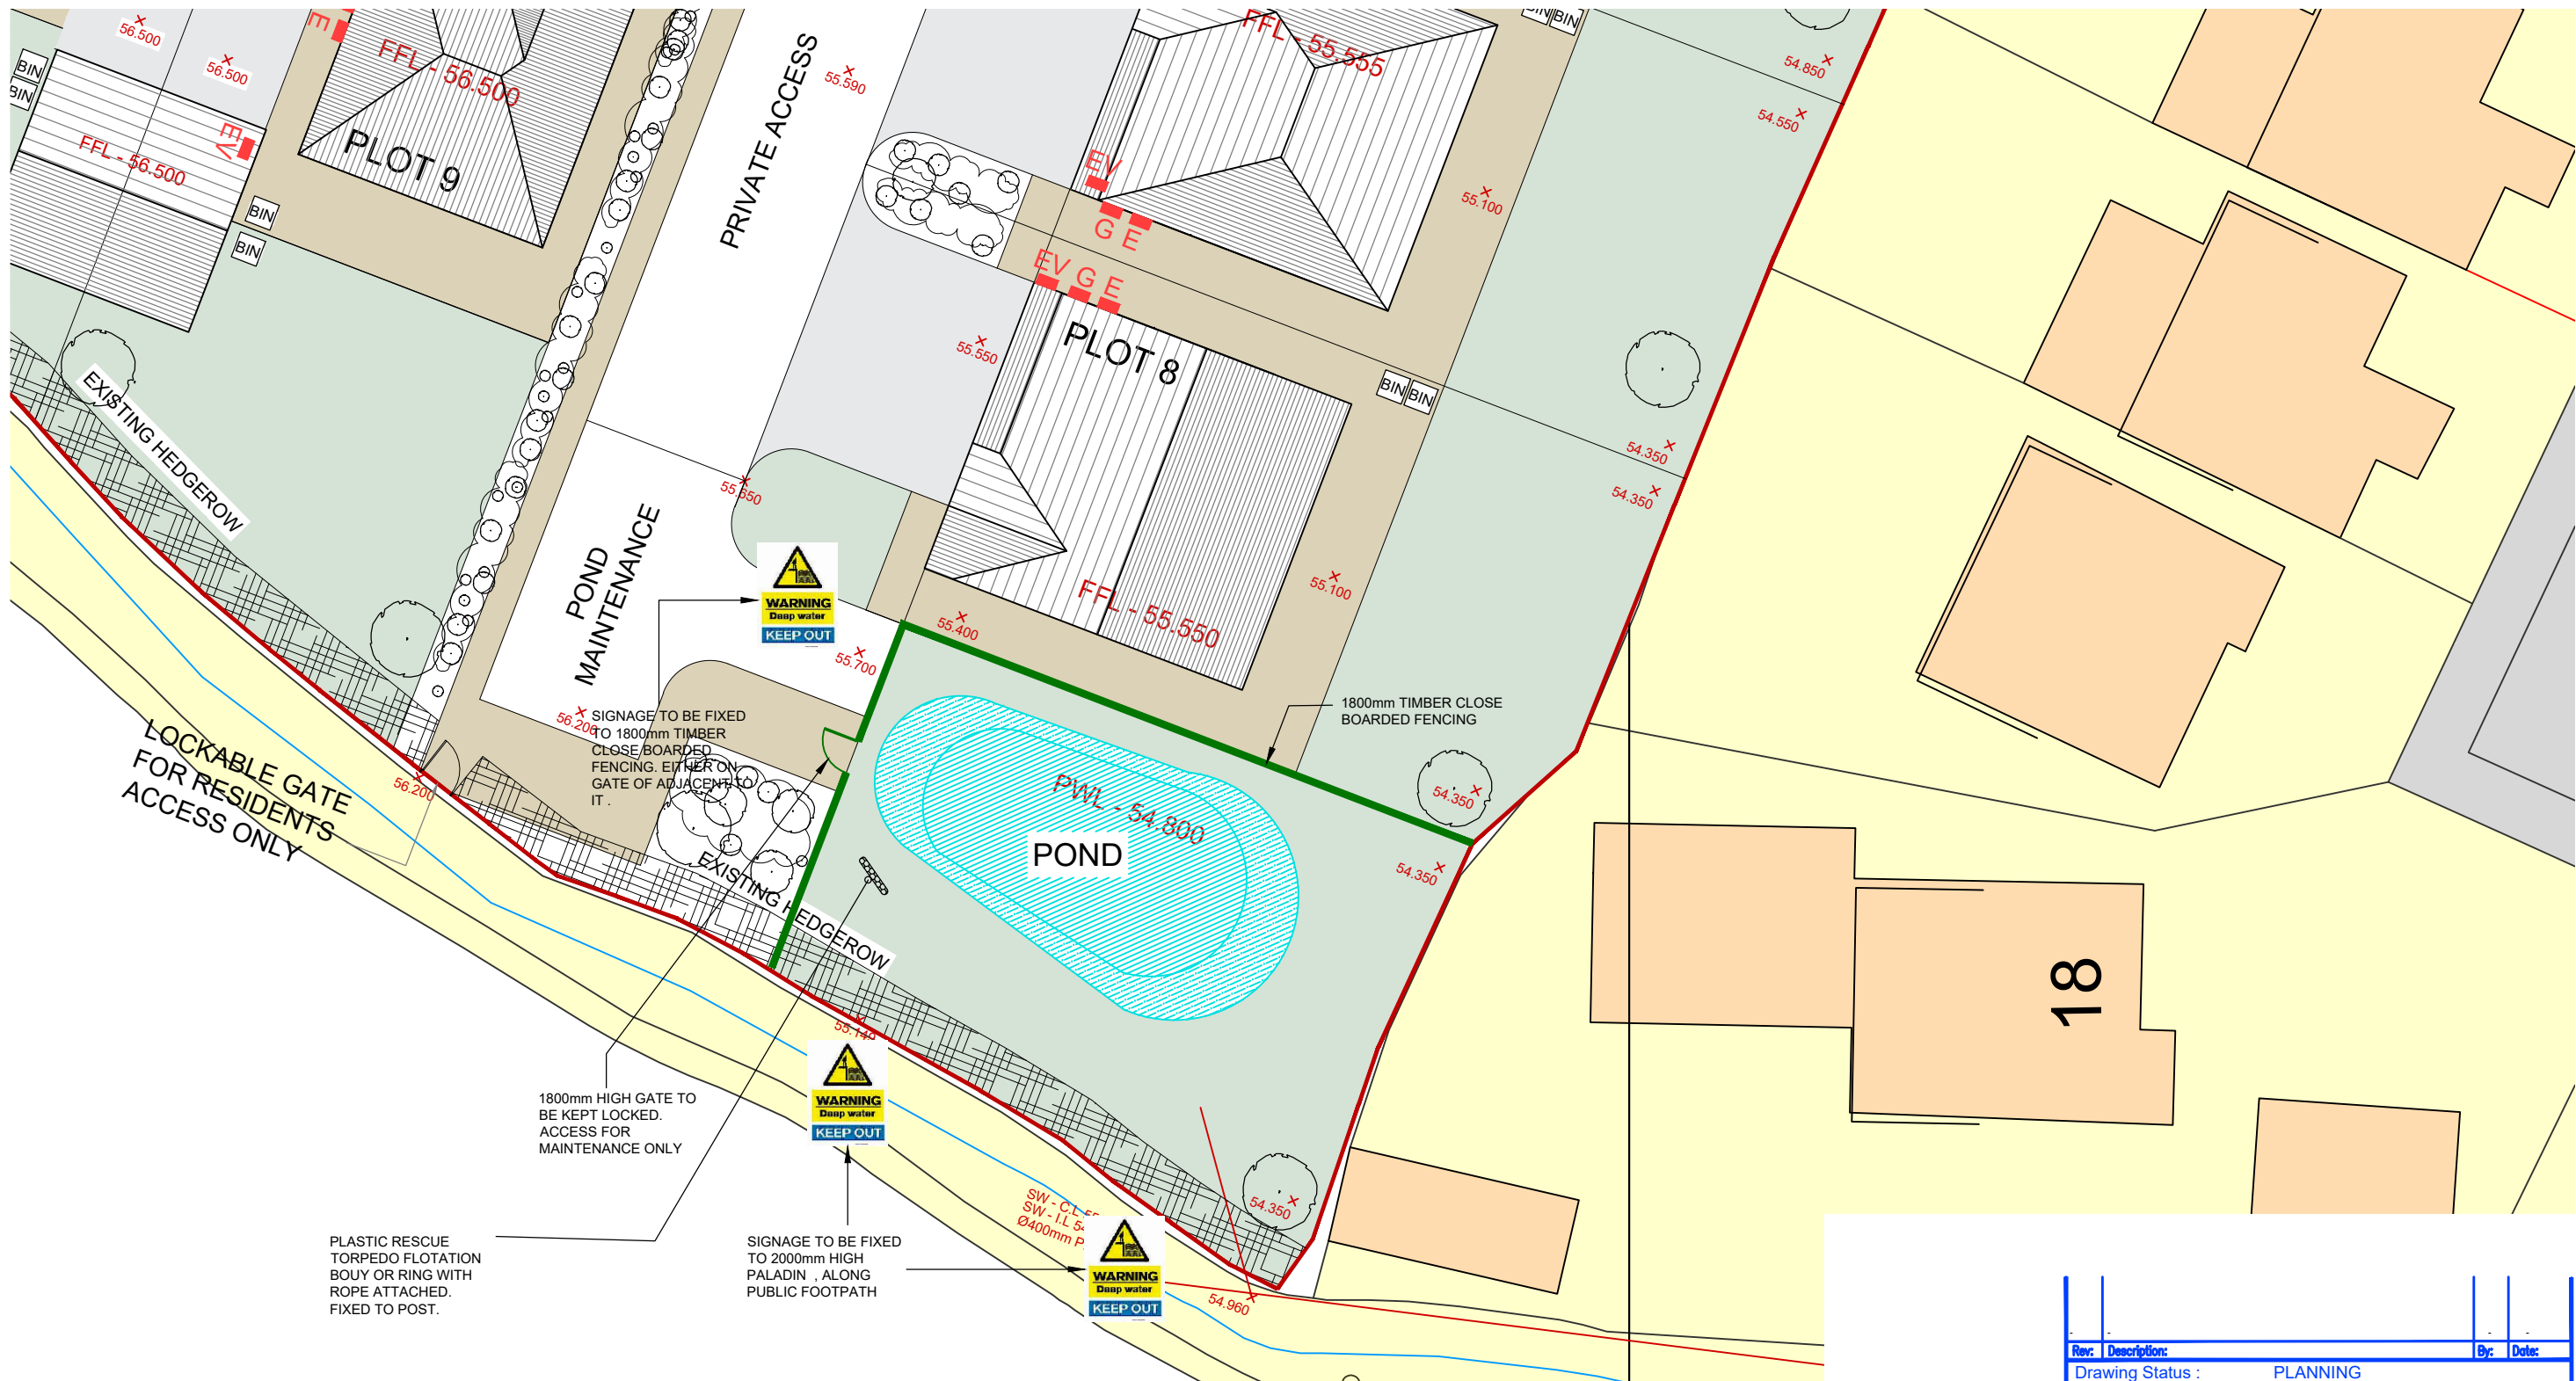

PLASTIC RESCUE TORPEDO FLOTATION BOUY OR RING WITH ROPE ATTACHED. FIXED TO POST.

1800mm HIGH GATE TO BE KEPT LOCKED. ACCESS FOR MAINTENANCE ONLY

SIGNAGE TO BE FIXED TO 2000mm HIGH PALADIN , ALONG PUBLIC FOOTPATH

All work to be carried out in accordance with the requirements of the Building Regulations, Water Authority and the Construction (Design and Management) Regulations currently in force.

Do not scale from this drawing. Architect to be notified of any discrepancies.
Verify relevant dimensions on site before commencing work or preparing shop drawings.

Rev:	Description:	By:	Date:
Drawing Status :		PLANNING	
<div> 79A WELLGATE, ROTHERHAM, S60 2LZ Tel: 01709 365 964 Website: www.etonconstruction.com</div>			
Project:		Proposed Development Land off Cemetery Road, Hemingfield, Barnsley	
Drawings:		Proposed Pond Safety Plan	
Client:		Eton Homes Ltd	
COPYRIGHT – This drawing is subject to copyright and cannot be reproduced without the permission of the Company. ©			
Scale:		Date:	
1:200 @A3		12.01.24	
Drawing Number:		Revision:	Drawn by:
EC-29-210		-	MW