
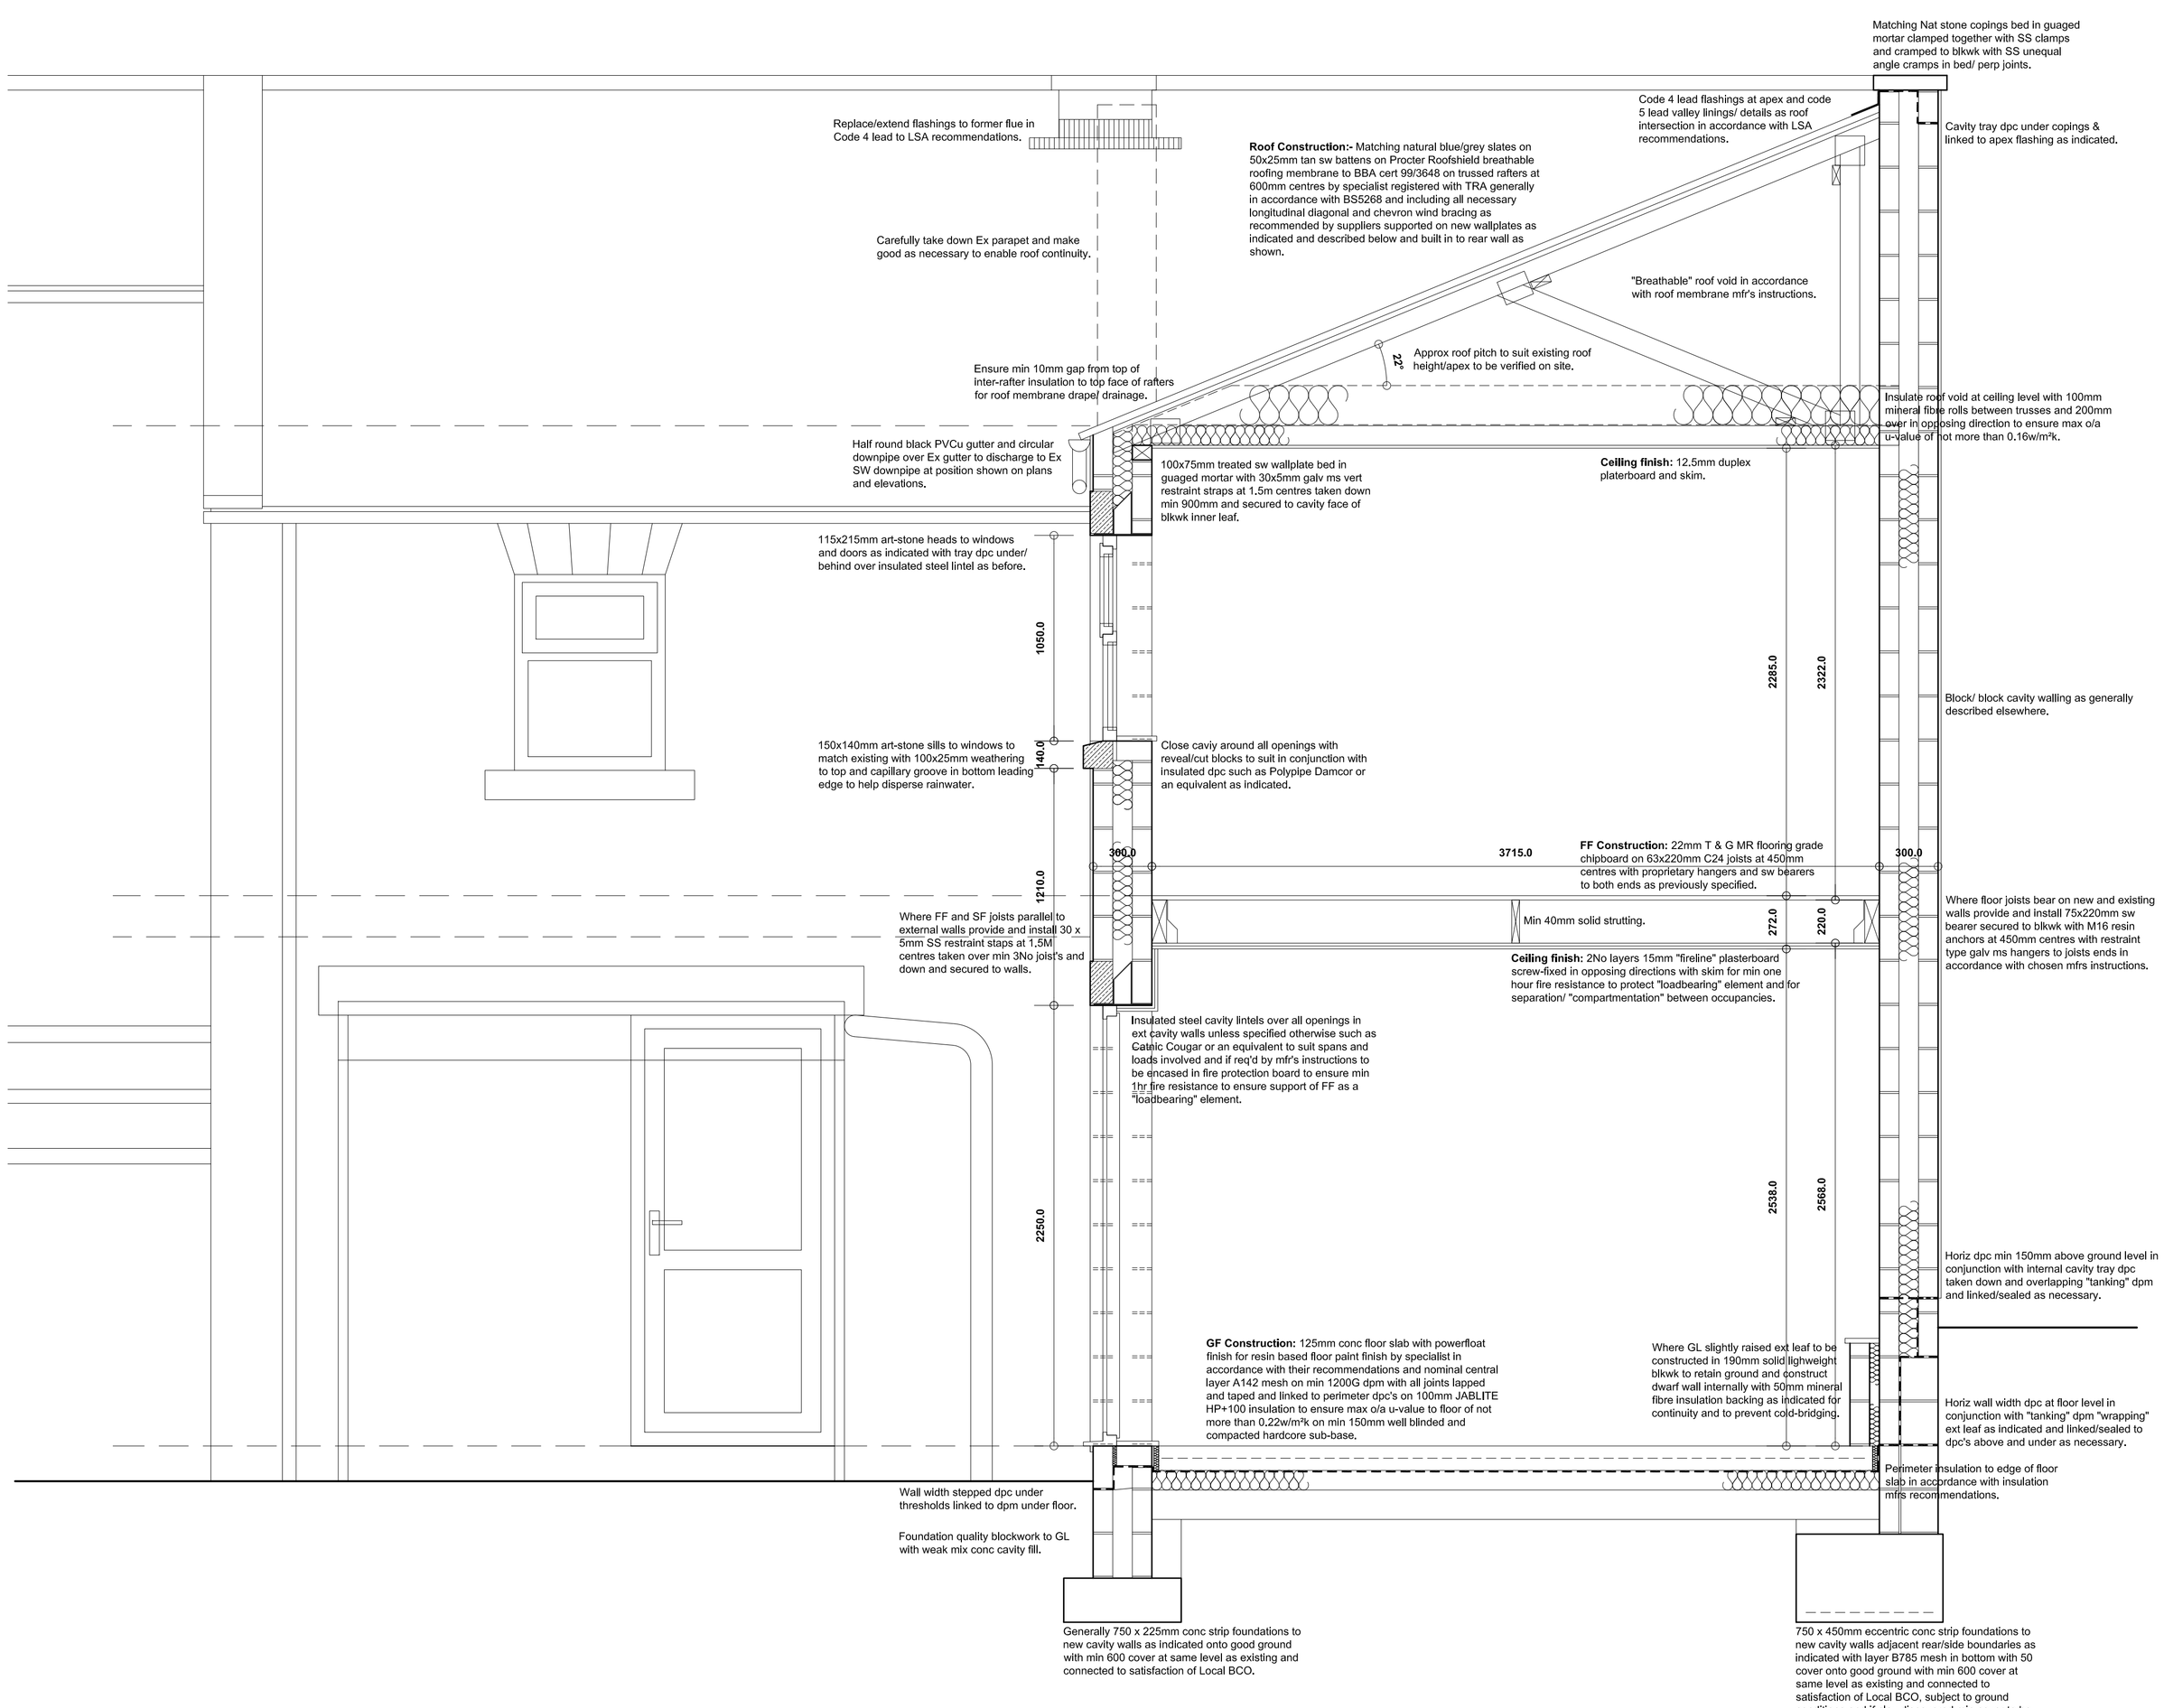


TYPICAL SECTION THRU' REAR EXT'N @ 1:20

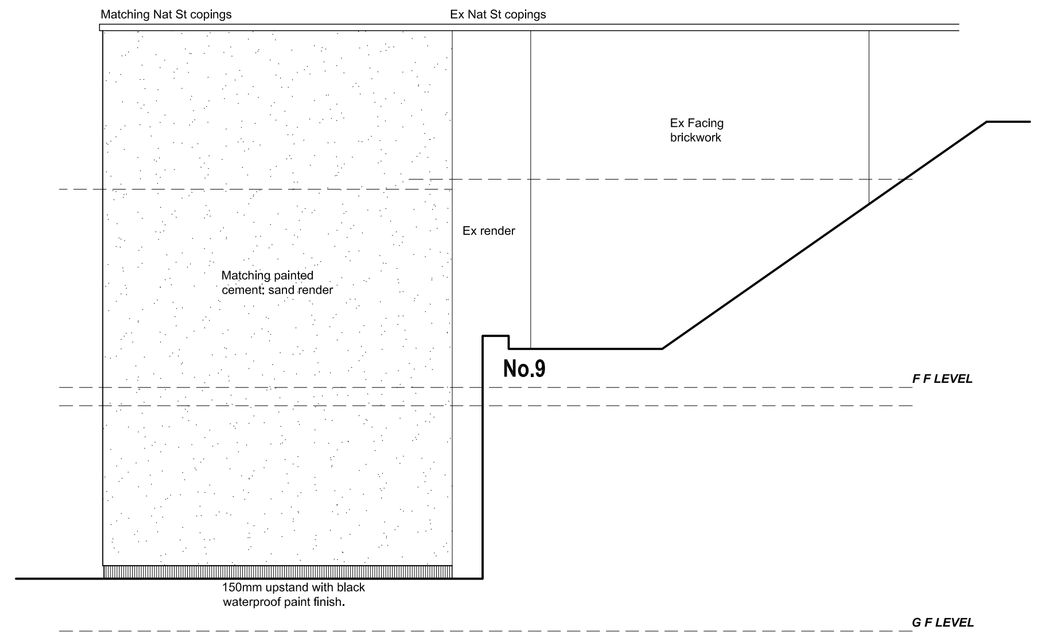

SIDE (SE) ELEVATION

Revision	Date.	Description.
-	--/--/----	-

11a HIGH STREET, WOMBWELL, BARNSLEY, S73 0DA.

DETAILED PROPOSALS 2

SECTION & ELEVATIONS 2

Mrs T Arnold.

Building Design Services

JE Architectural Ltd
23 Windmill Road, Wombwell,
Barnsley, S73 8PW.
Tel: 01226 754507
Email: jealtd@btconnect.com

This drawing and the copyright is the Architectural Company's property and maybe used or reproduced only by agreement. All Dimensions in Millimetres Unless specified otherwise and subject to verification on site.

Scale: 1:20/50 @ A1	Date: JULY 2020
Ref: 201926	Drwg No: 03

0 cm | 2 cm | 4 cm | 6 cm