




This drawing is the copyright and remains the property of Charrette Architecture Ltd and must not be reproduced in whole or in part without their written permission.
Refer to printed dimensions. All dimensions are to be checked by using site measurements and discrepancies reported to the designers.
This drawing must be read in conjunction with all other Consultants and Subcontractors drawings, together with any written specifications and relevant contract documents

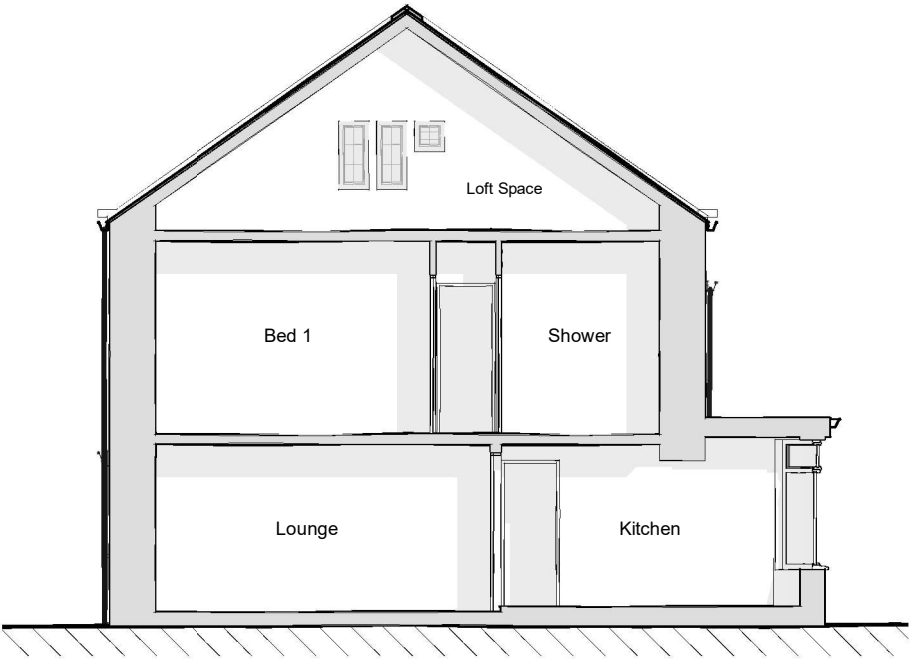

Section A-A
Existing
Scale 1 : 100

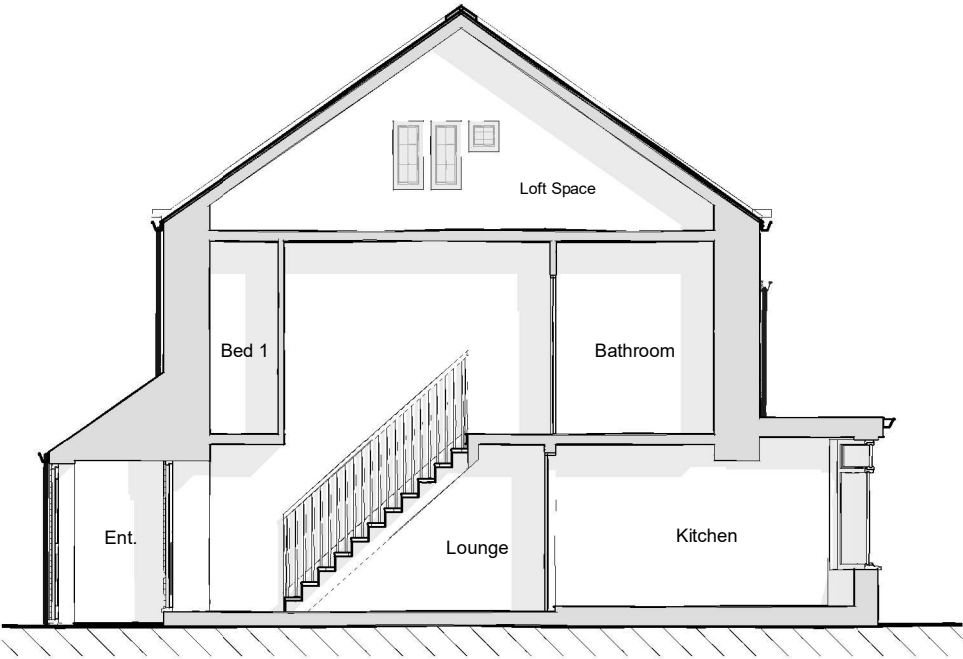

Section B-B
Proposed
Scale 1 : 100

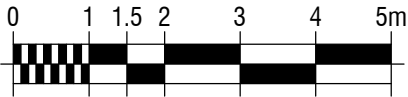

1:100 SCALE BAR

Charrette Architecture Ltd

Charrette Architecture Ltd
Clayton West Huddersfield
West Yorkshire HD8 9QG
Tel: 01484 975770
Mobile: 07801 816598
Email: dale@charrettearchitecture.co.uk
Web: www.charrettearchitecture.co.uk

Project 37 High Street
Penistone
Sheffield
S36 6BR

Date 16/05/23

Scale 1 : 100

Client Mr M & Mrs A Thompson

Title Sections Existing and Proposed

Sheet Size A3

Drawn DRJ

REV	DESCRIPTION	BY	DATE
Issue Planning			
Project Ref. 123		Drawing No. P08	Revision