



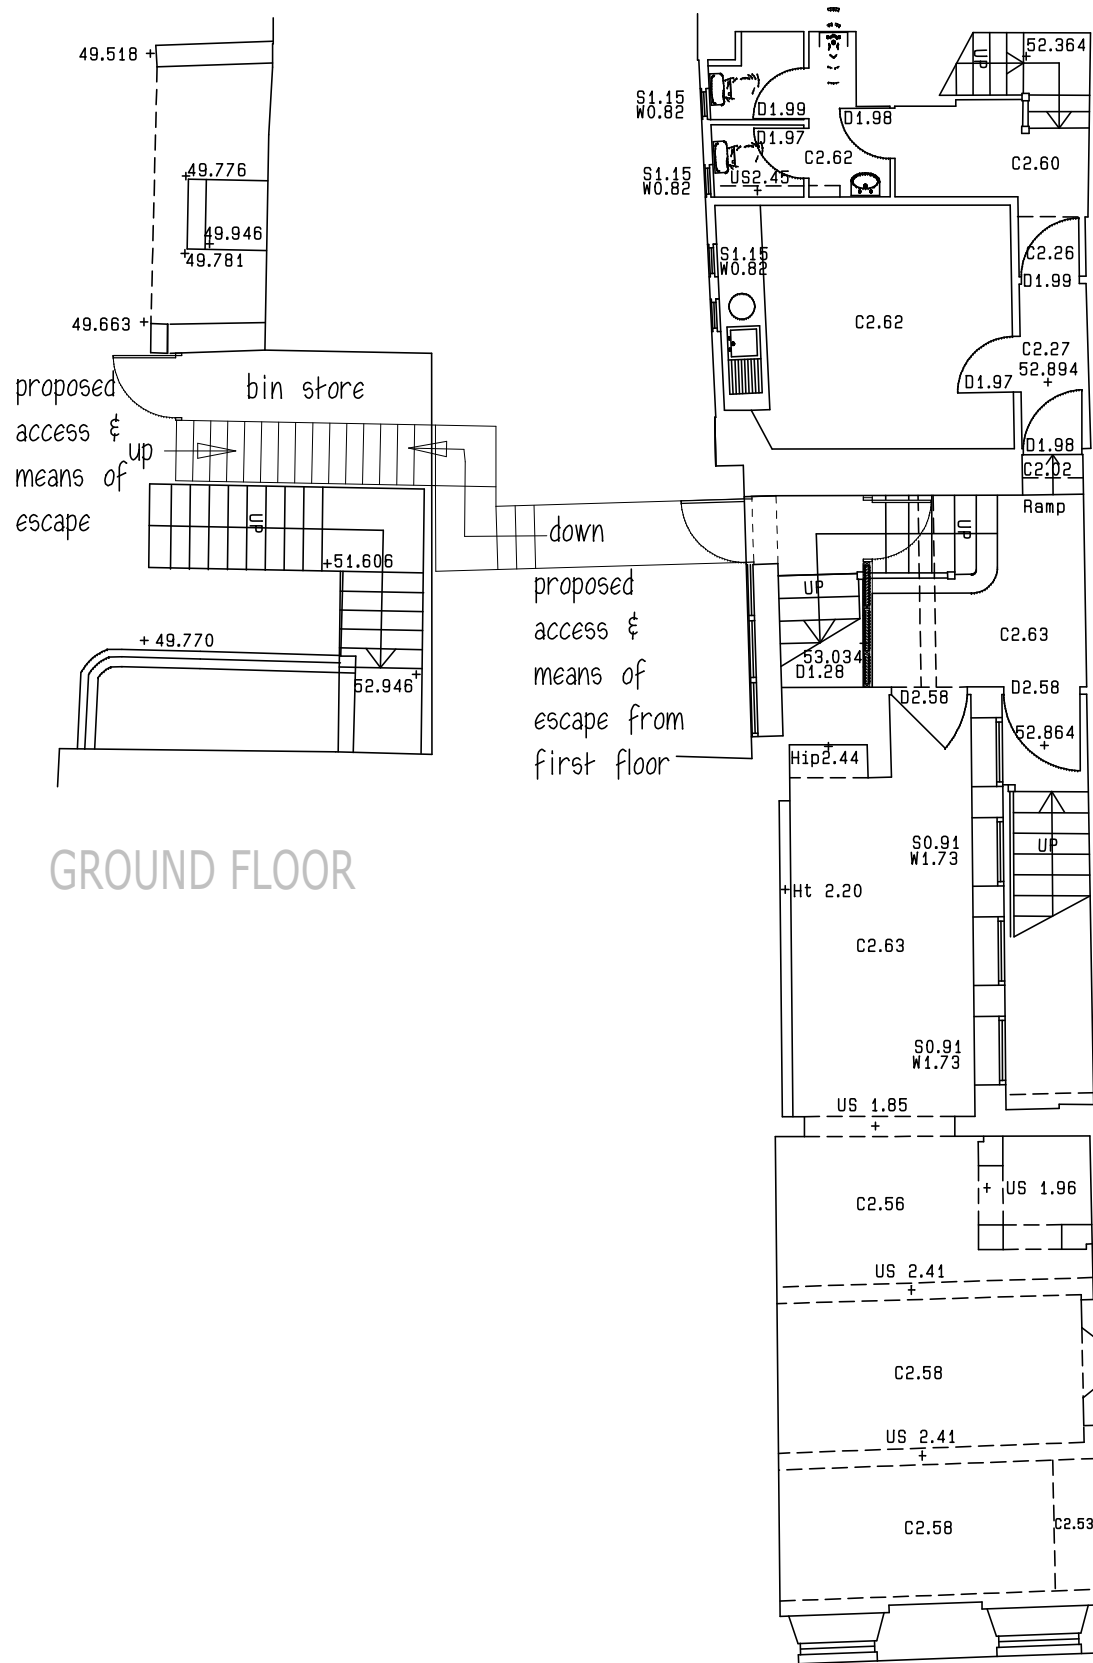


GROUND FLOOR

FIRST FLOOR

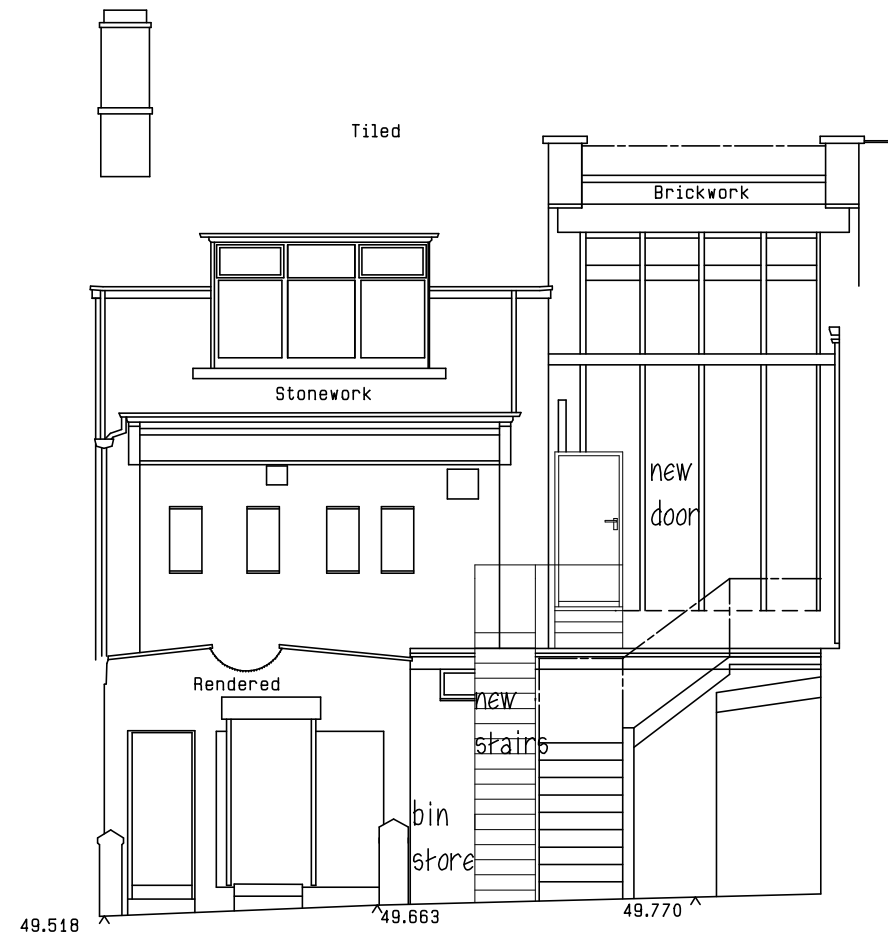

Elevation 1

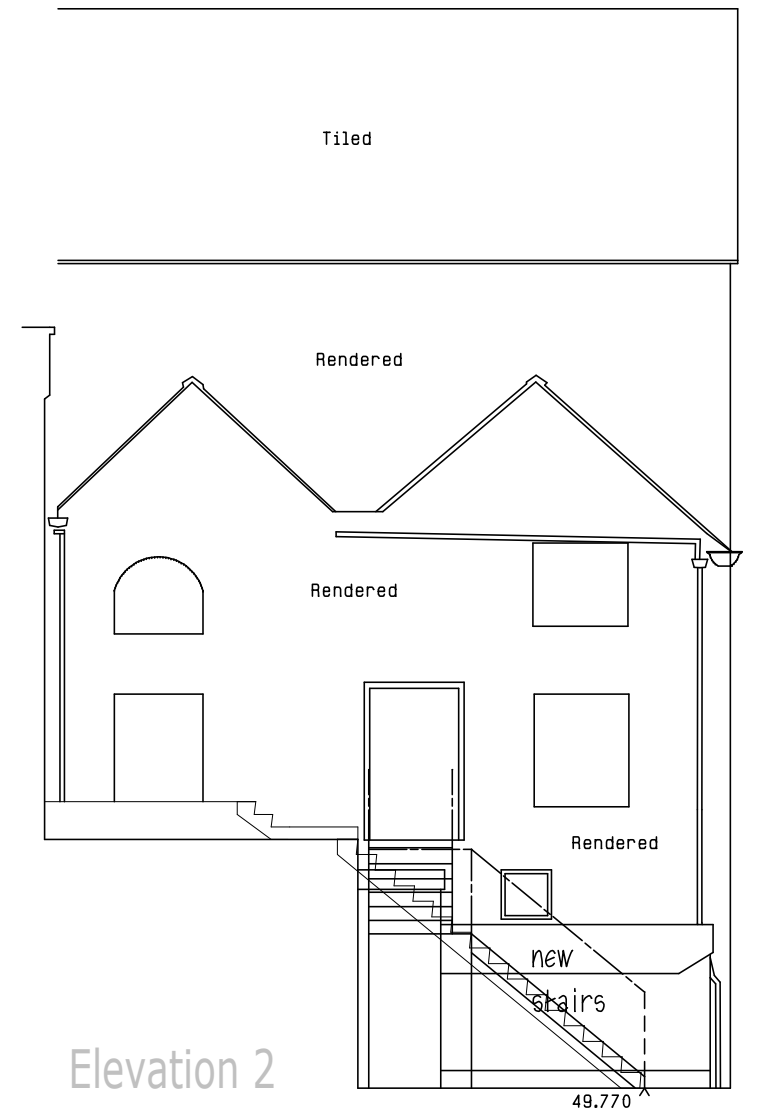

Elevation 2

GBAC

PROPOSED EXTERNAL STAIRS  
& NEW ACCESS TO 1st FLOOR  
16 MARKET HILL  
BARNLEY

PLAN & ELEVATIONS

1:100@A3 APRIL 17

Peter Thompson

"Linwood"

Barnsley Road


Dodworth

Barnsley S75 3JR

e-mail peter-thompson@hotmail.co.uk

telf. 01226 201391

m. 07973251730

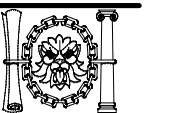

M.C.I.A.T.