© Acanthus WSM Architects

The general contractor is responsible for the verification all dimensions on site and the architect is to be informed of any discrepancy.

The status of information contained in a computer copy of this drawing shall be limited to that conveyed by the paper copy.

Revisions:

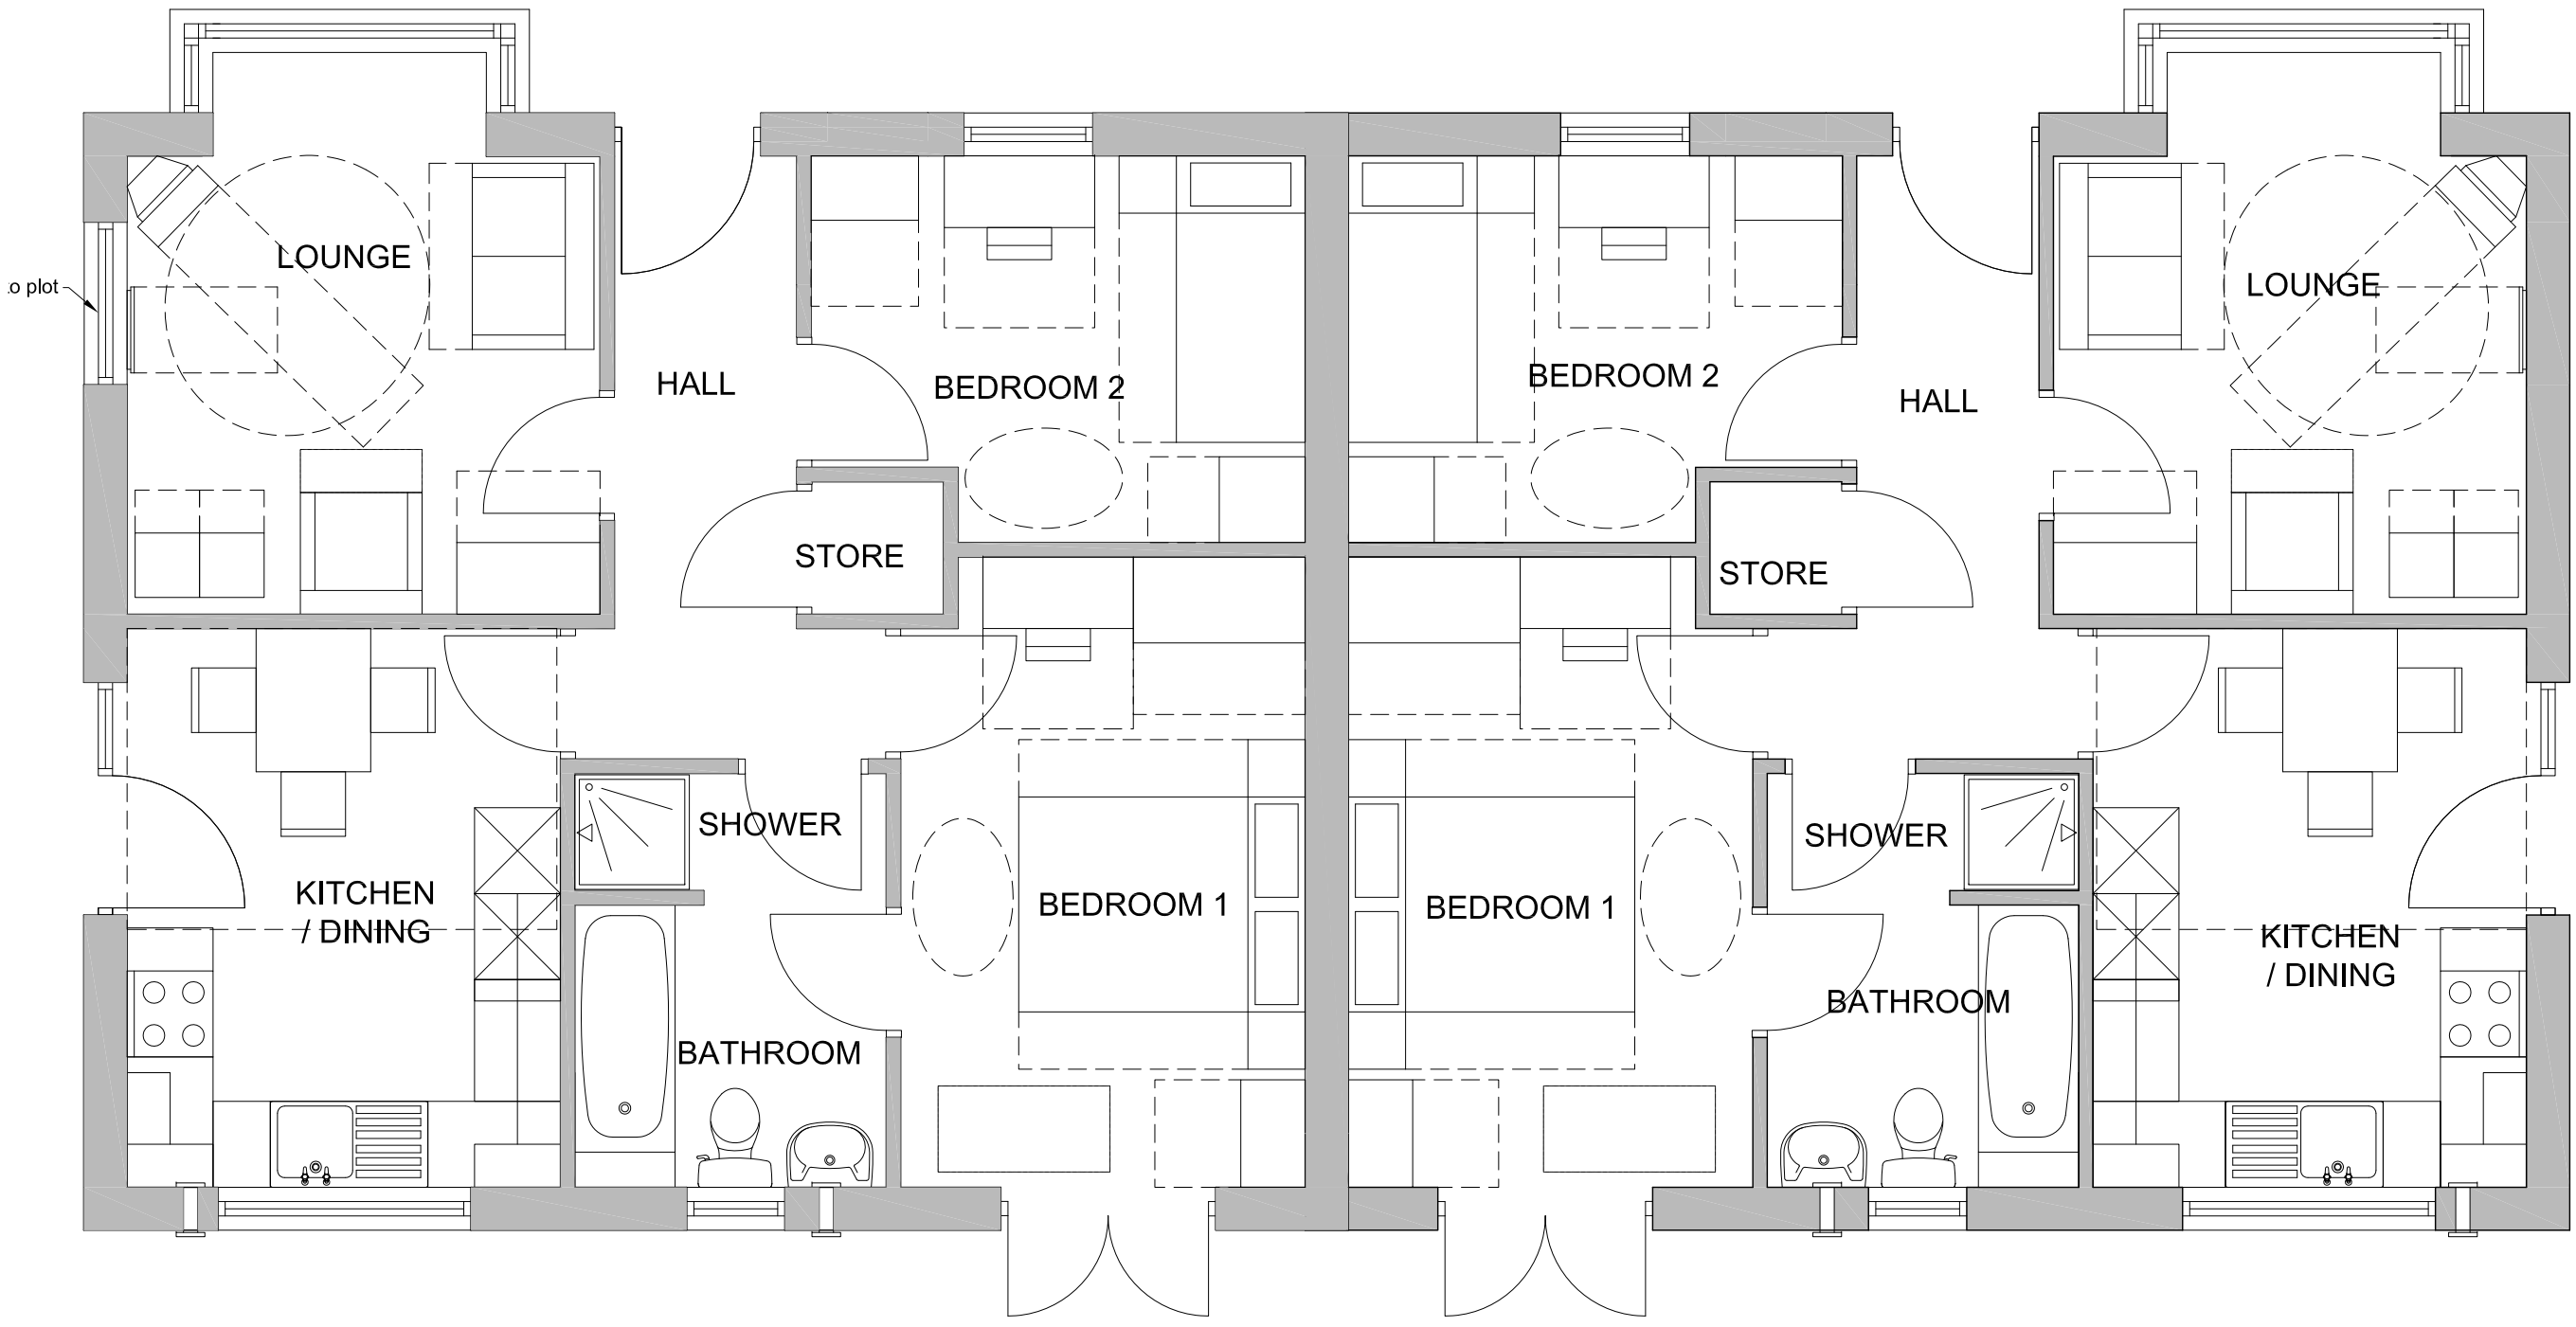


Plot 2 & 4 - 2 Bed Bungalow

Plot 1 & 3 - 2 Bed Bungalow

# GA Plan (Scale 1:50)

1:50 SCALE BAR

0 .5 1 2 3 5 Metres

Schedule of Accommodation
4no. 2 bed 3 person bungalows - 60m² (645ft²)

Chevin HOUSING GROUP

drawing status

- approval
- construction
- preliminary
- record
- information
- comment
- tender

| | |
|---|---|
| Scale | 1:50 @ a3 |
| Date | sept 08 |
| Drawn | RJ |
| Dwg.No | 1218-110-14 |

Acanthus WSM Architects

# Floor Plan
# 4no. 2 bed Bungalow
# Sheaf Court - Kendray

Woodhall, Woodhall Lane, Leeds LS28 5NY. TEL. 0113 239 3414. FAX 0113 256 9688. E-Mail.. architects@acanthuswsm.com

S:\1218\110 Sheaf Court\DWG\Planning Application Drawings\1218-110-11A_Site Plan.dwg, 13 (2), 09/04/2009 17:07:50, robertj, Adobe PDF, A3, 1:1