


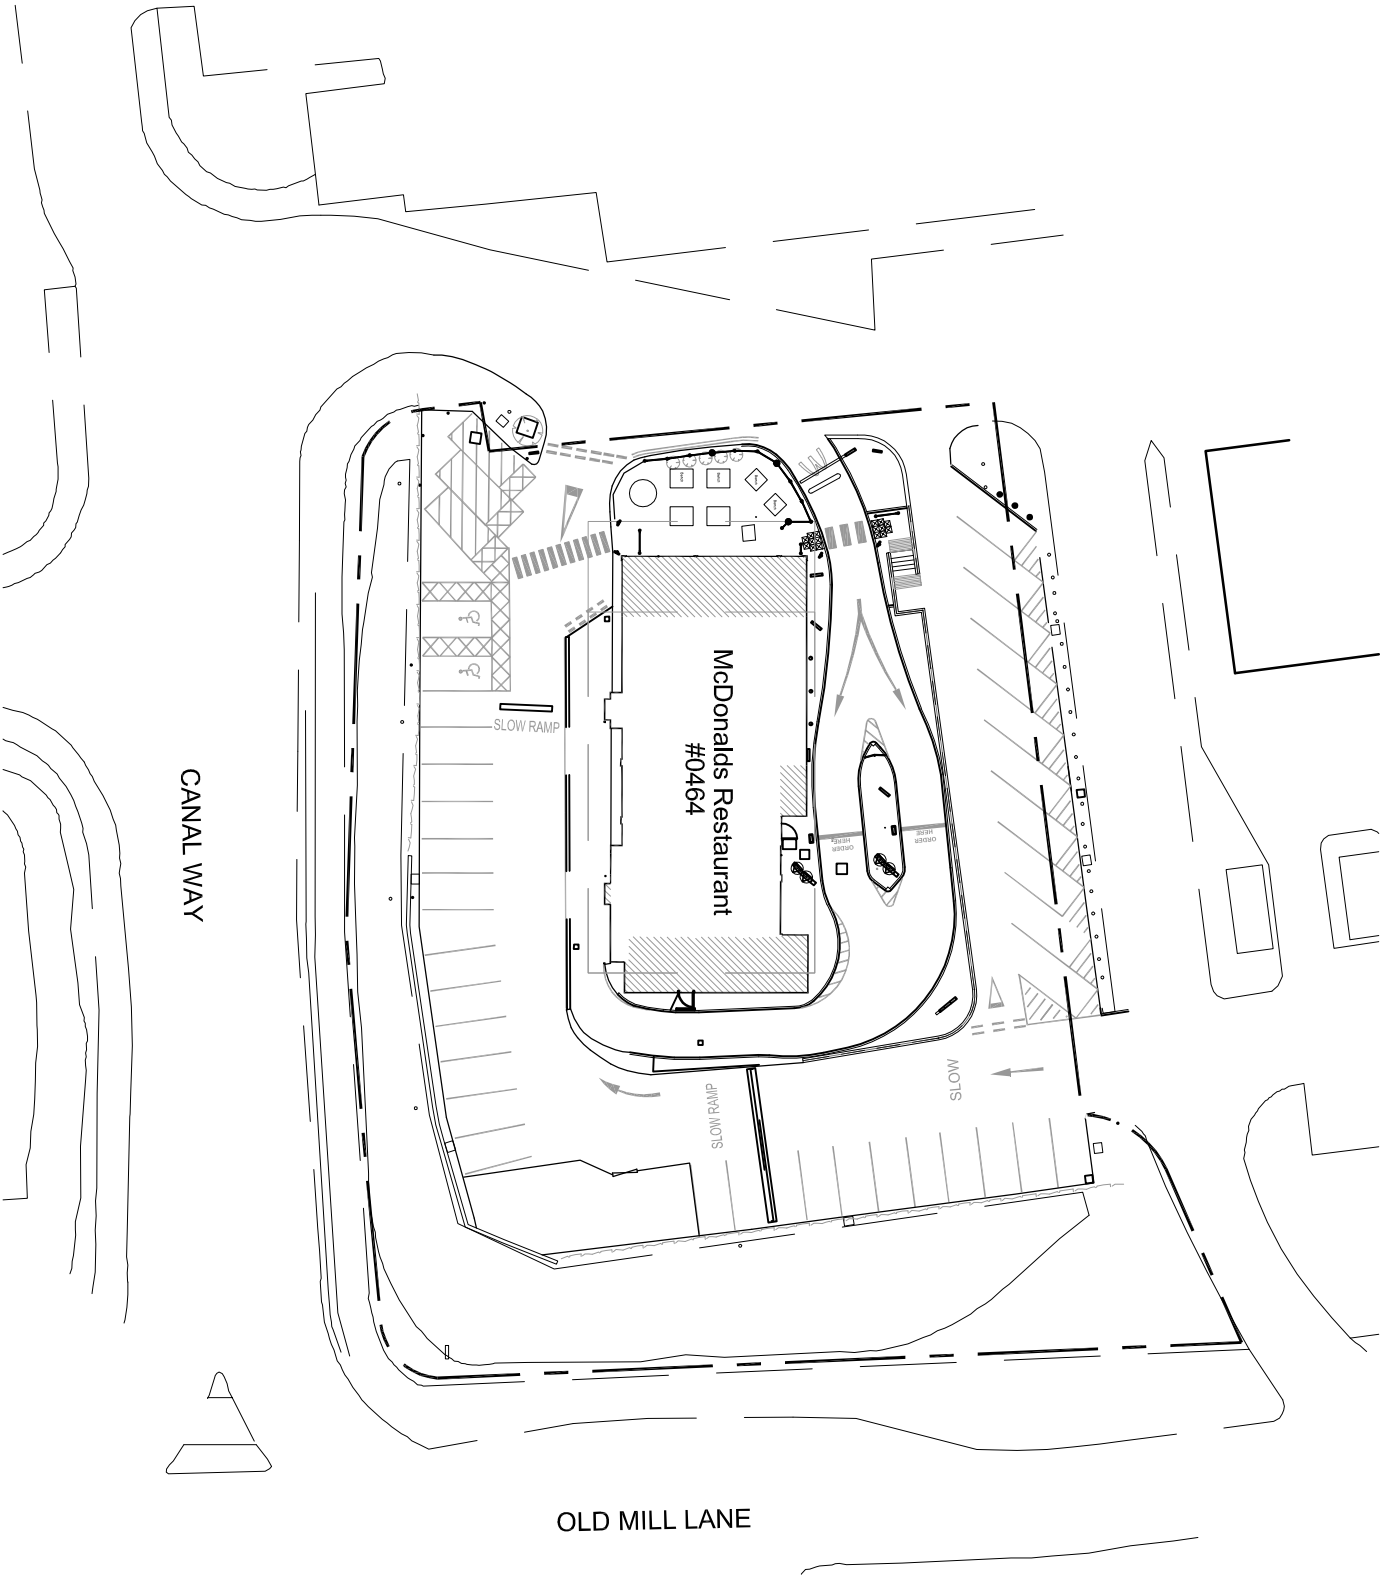

BLOCK PLAN

SCALE BAR



Century Buildings
St Mary's Paragon
Barnsley S70 2LA
T: +44 (0) 1652 44 4270
F: +44 (0) 1652 44 4271



Notes:
All drawings to be read in conjunction with all other drawings as noted on issue sheet.

Extent of McDonald's demise indicated thus:

Drawing based on Glanville site survey
drawing no. MD8120446/102 - May 2012

SITE FINISHES	
BOUNDARY TREATMENT	RETAINING WALL, METAL RAILING, HEDGEROW
CAR PARK FINISH	TARMACADAM
DRIVE THRU FINISH	PRINTED CONCRETE - GREY
PATIO FINISH	450X450 CONCRETE PAVING SLABS - BUFF
FOOTPATHS	450X450 CONCRETE PAVING SLABS - BUFF
SOFT LANDSCAPING	HEDGEROW, GRASS, TREES

REV.	DATE	DRAWING DESCRIPTION	BY	CHECKED

GENERAL NOTES:
All works are to be undertaken in accordance with the Building Regulations and the latest British Standards.
All proprietary materials and products are to be used strictly in accordance with the manufacturer's instructions.
All dimensions to be checked on site prior to construction.

PROPOSED DEVELOPMENT AT	STORE No 1:-
Old Mill Lane	0464
Barnsley S70 2LA	
ON BEHALF OF :-	
McDonald's Restaurants Ltd	

DRAWING TITLE :-
Block Plan

DRAWN BY	CHECKED BY	DRAWING No.	REV No.
PM	JLS	5051_0464_02	-
SCALE & SIZE	DATE		
1:500 @ A3	JULY 2012		



Century Buildings
St Mary's Paragon
Barnsley S70 2LA
T: +44 (0) 1652 44 4270
F: +44 (0) 1652 44 4271



PLANNING