


All work to be carried out in accordance with the requirements of the Building Regulations currently in force.  
Do not scale from this drawing. Architect to be notified of any discrepancies. Verify relevant dimensions on site before commencing work or preparing shop drawings. This drawing is copyright.


Revised Date: 23/08/21  
Amendment: JMB  
A Dining room window reduced to 460mm First floor windows to habitable rooms amended to 1125mm.

Info:

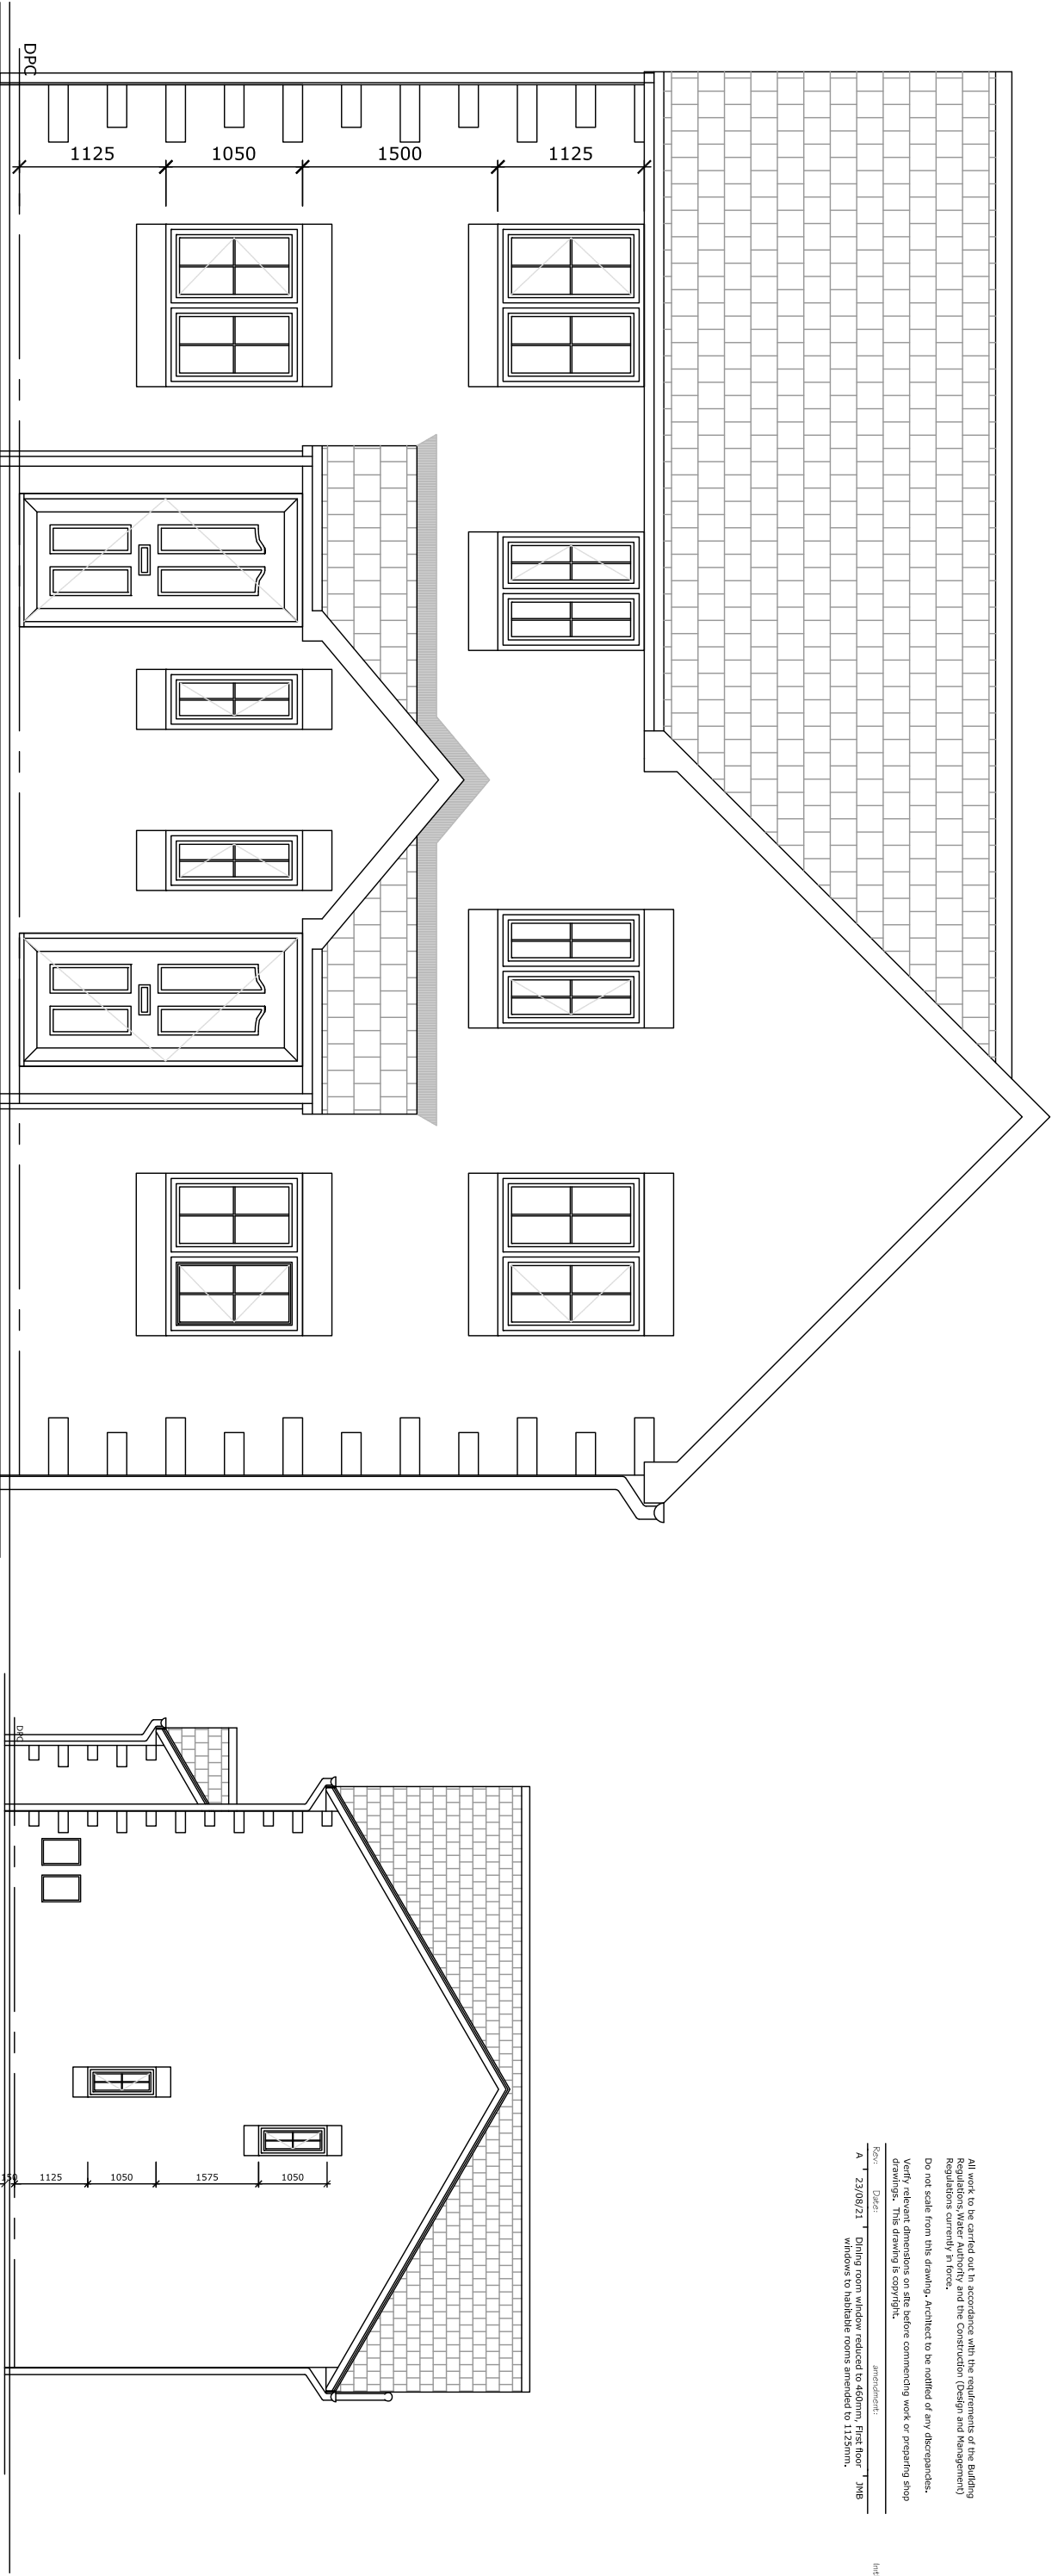


Front

contrasting brickwork  
quoins to match  
heads and cills

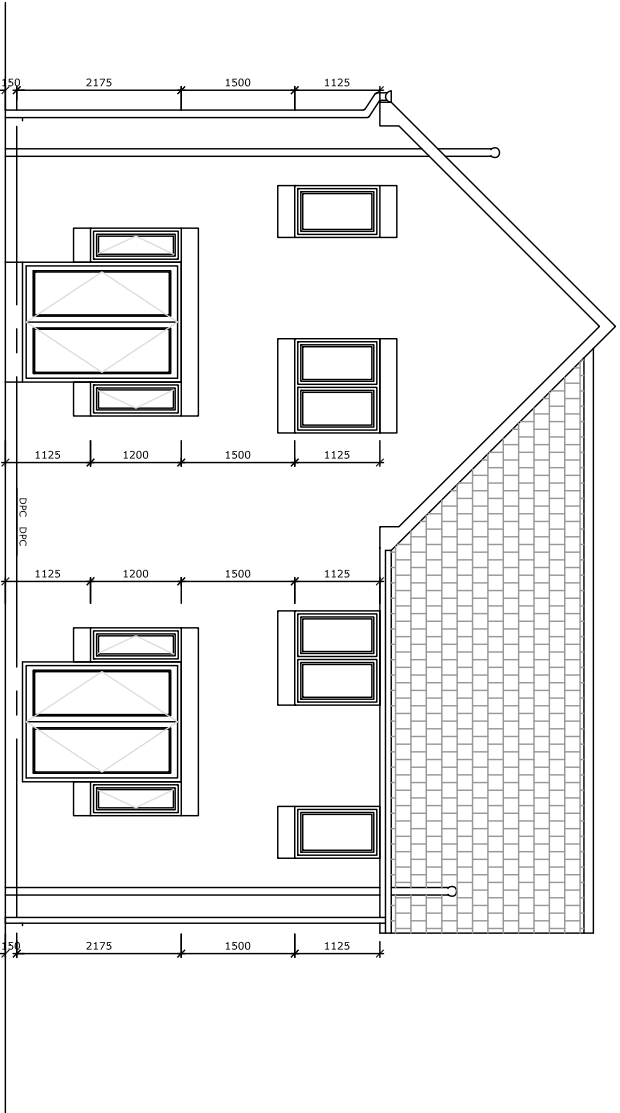

Rear

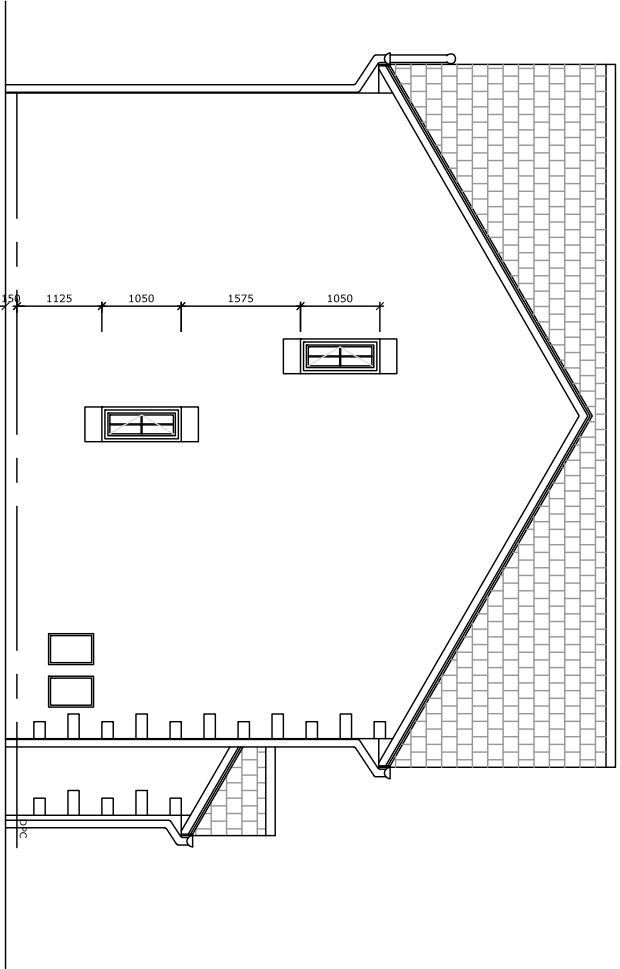

Side



W Redmile & Sons Ltd, Parkfield House, 118 Aderson Road, Sheffield, S2 4UD.  
Tel:0114 2290900 Fax: 0114 2290909 www.redmile.co.uk

scale: 1:50 | drawn by: JMB | date: Date

Project:

Drawing: Curbar/ Hopton semi det  
Elevations

Drawing Number: 3B-S/CU/HO-01 | Revision: A