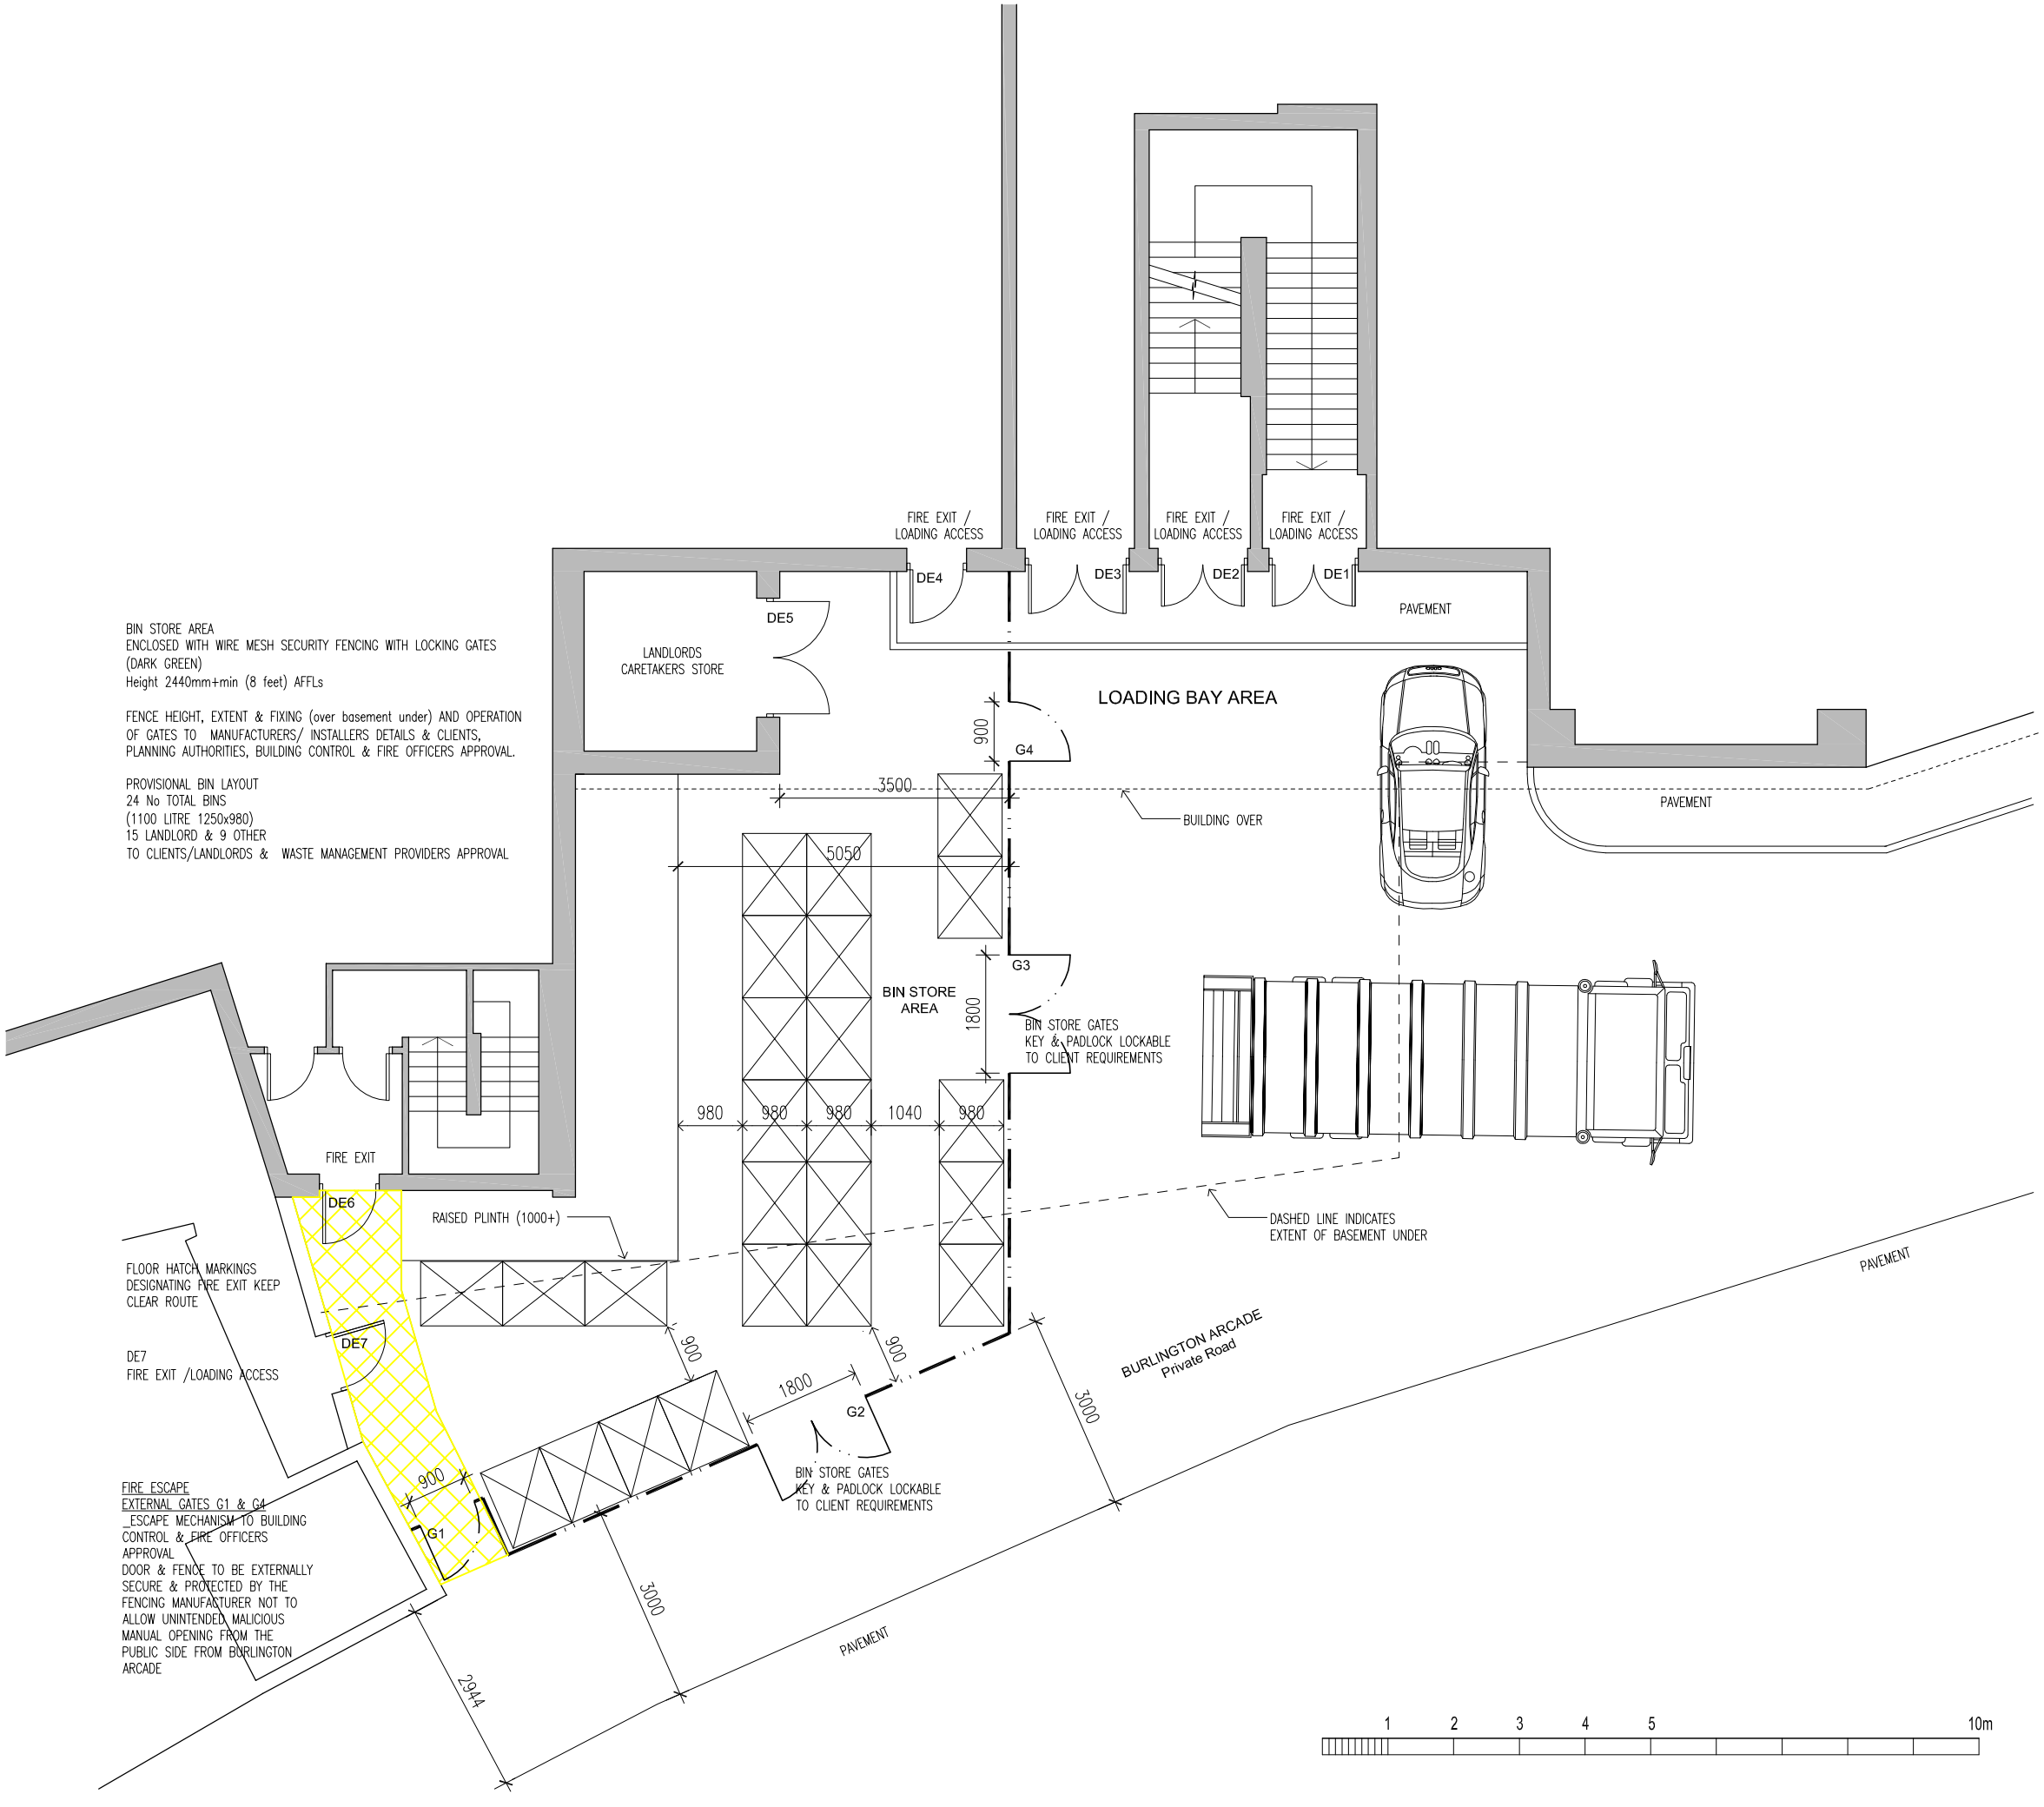


BIN STORE AREA
ENCLOSED WITH WIRE MESH SECURITY FENCING WITH LOCKING GATES
(DARK GREEN)
Height 2440mm+min (8 feet) AFFLs

FENCE HEIGHT, EXTENT & FIXING (over basement under) AND OPERATION OF GATES TO MANUFACTURERS/ INSTALLERS DETAILS & CLIENTS, PLANNING AUTHORITIES, BUILDING CONTROL & FIRE OFFICERS APPROVAL.

PROVISIONAL BIN LAYOUT
24 No TOTAL BINS
(1100 LITRE 1250x980)
15 LANDLORD & 9 OTHER
TO CLIENTS/LANDLORDS & WASTE MANAGEMENT PROVIDERS APPROVAL

Rev.	Date	Reason for Issue	Chk

Client
Hillsborough Exchange

Project
Burlington Arcade - Loading Bay Enclosure

Title
Proposed GA Plan

Project No.	Scale @ A3	Date	Drawn By
198 BA	1:100	March 2017	R

Status	Number	Revision
PLANNING	**01**	**-**

© COPYRIGHT EXISTS ON THE DESIGNS AND INFORMATION SHOWN ON THIS DRAWING
The Contractor must verify all dimensions on site before making shop drawings or commencing work of any kind. No dimensions to be scaled from this drawing.
Any discrepancies in dimensions to be reported immediately.