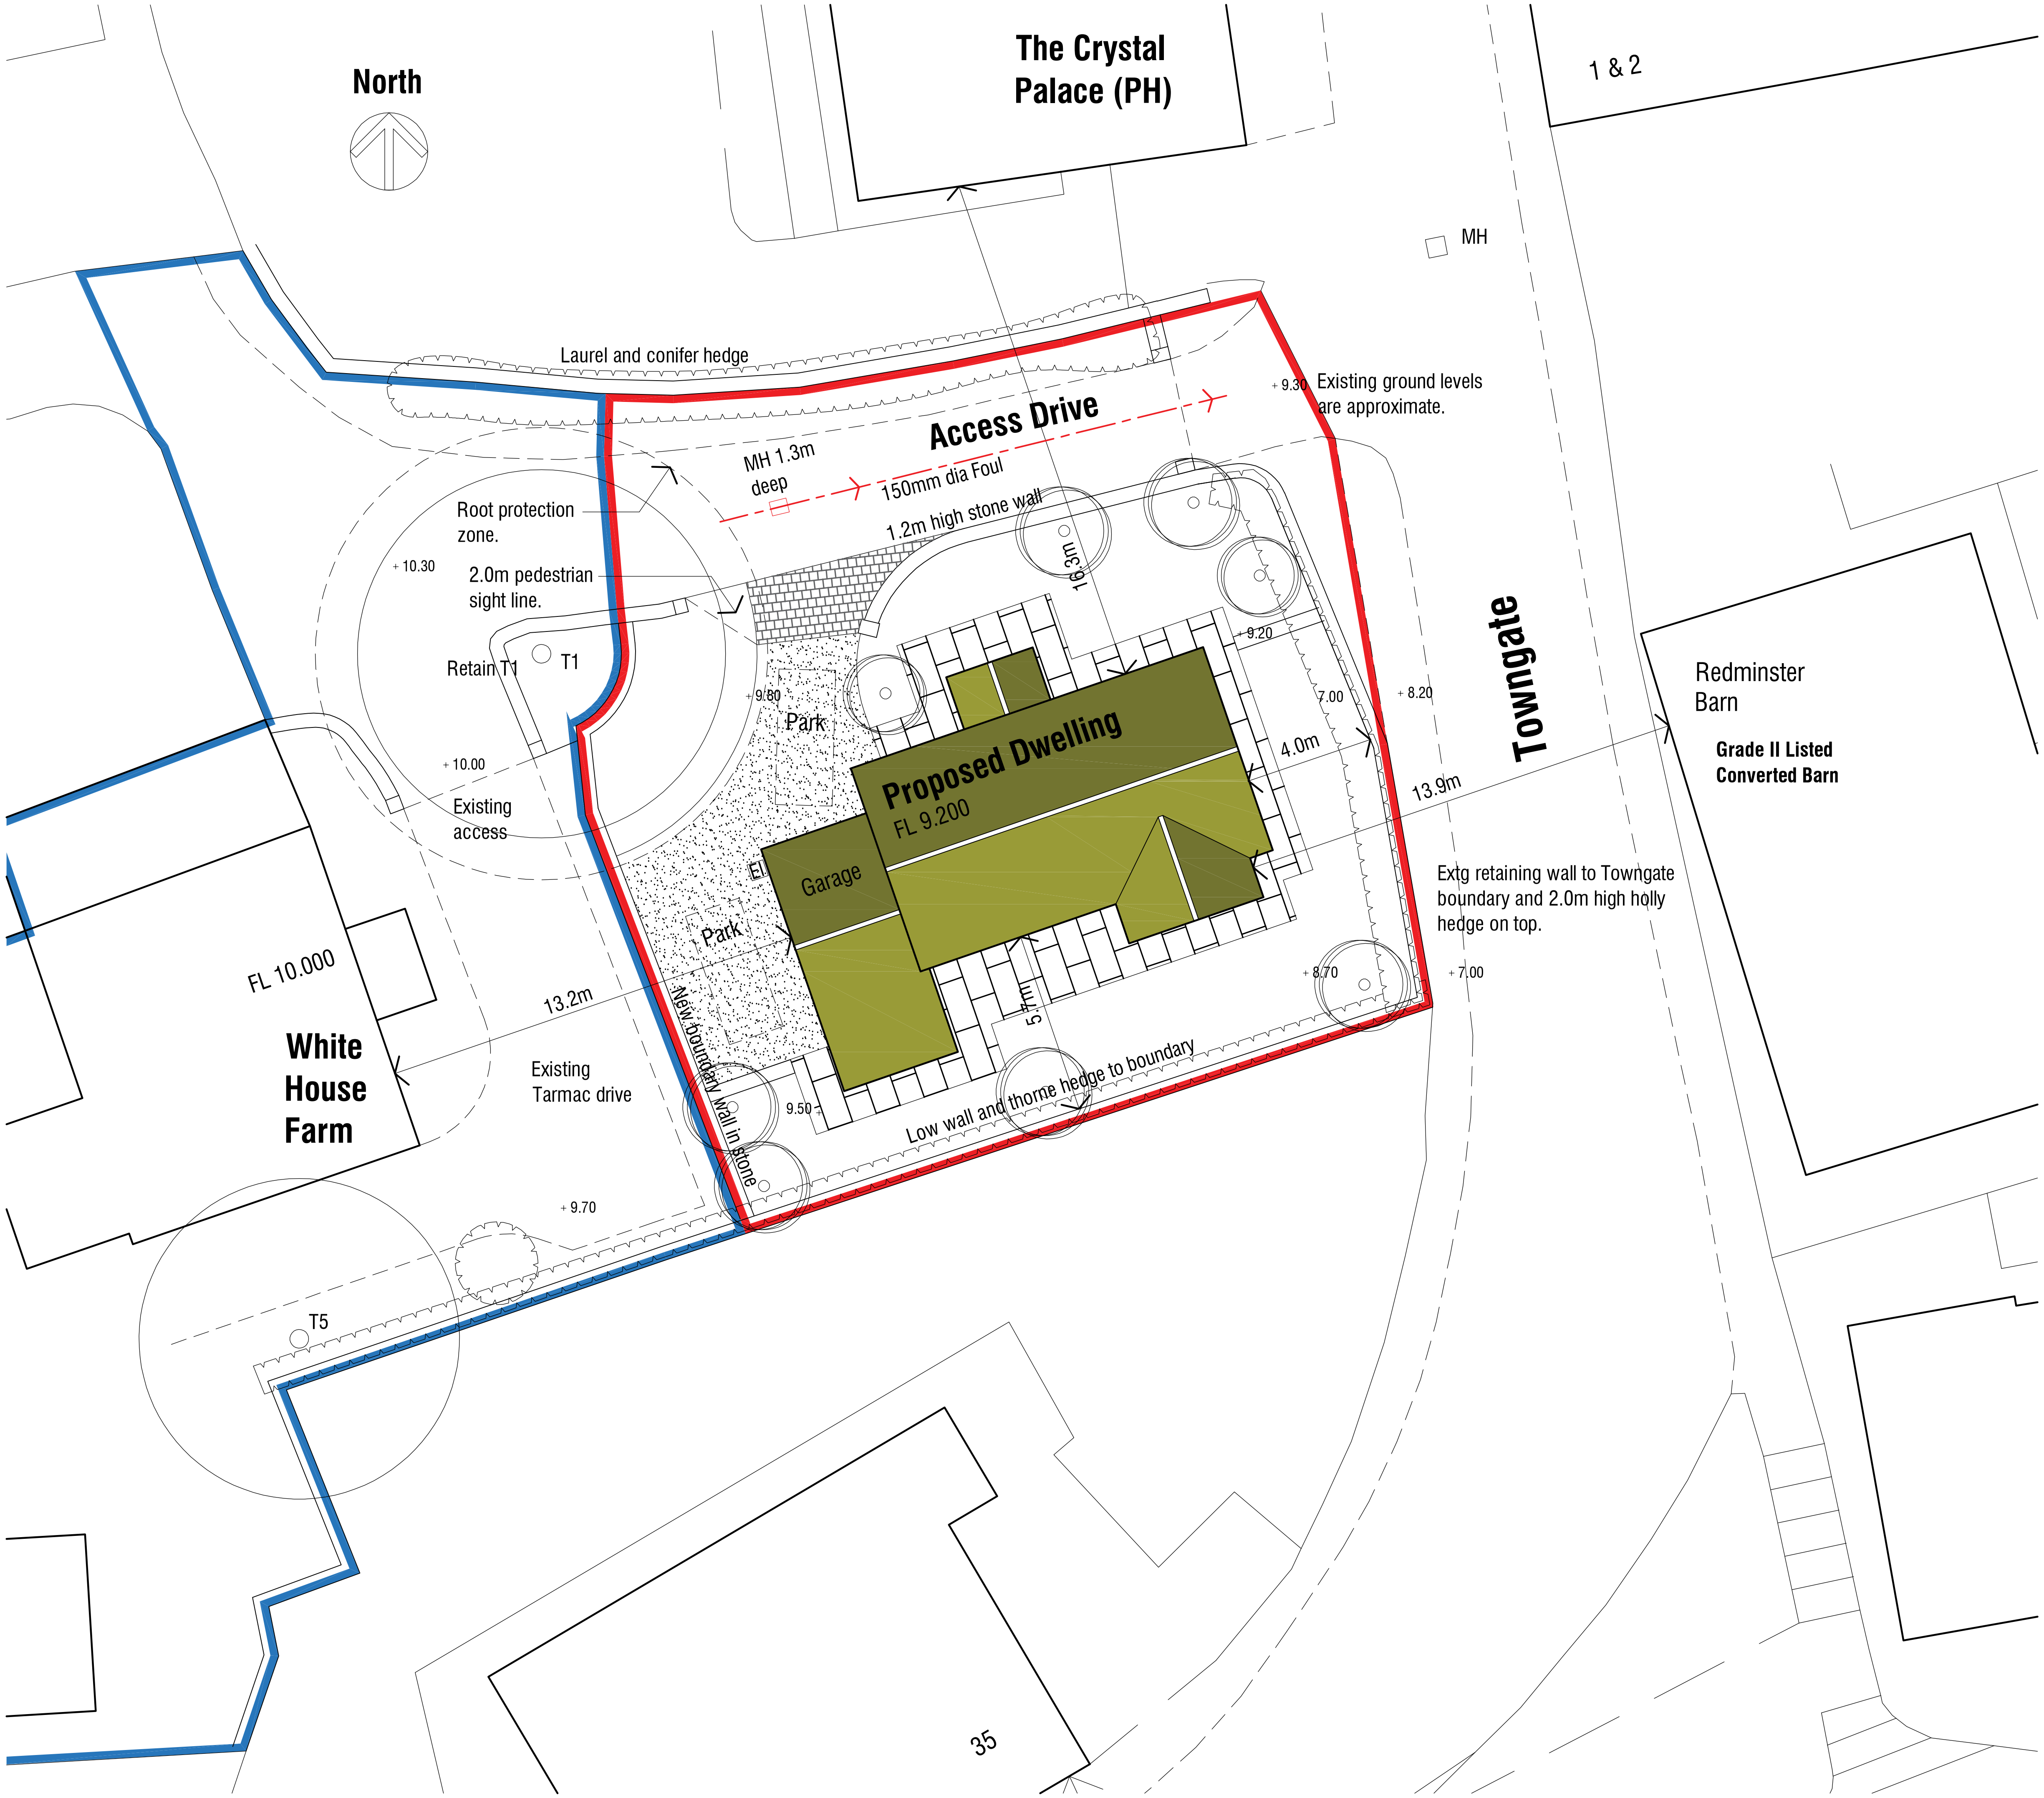

Parking areas in permeable bound gravel.

Crossover from access drive in Marshalls Tegula Priora permeable block paving.

Paths and terraces in Indian stone flags.

Existing trees

Proposed trees

El Electric vehicle charging point

Rev A 03.04.2020 - Updated for Planning.

White House Farm
Towngate
Thurlstone
Sheffield S36 9RH

AS PROPOSED

SITE PLAN

mboothdesign
architectural design and building consultants
Fairfield House
Berneslai Close Barnsley
S70 2FL
T: 01226 286256
M: 07881898300
E: mark@mboothdesign.co.uk

Scale	1:200 @ A3	Drawn	MJB
Date	MARCH 2020	Ref.	19.08
Dwg No.	**P10**	Rev.	A

0cm 2cm 4cm

Copyright mboothdesign. All dimensions in millimeters unless otherwise stated.
Dimensions for setting out in existing buildings are to be checked and verified on site.