


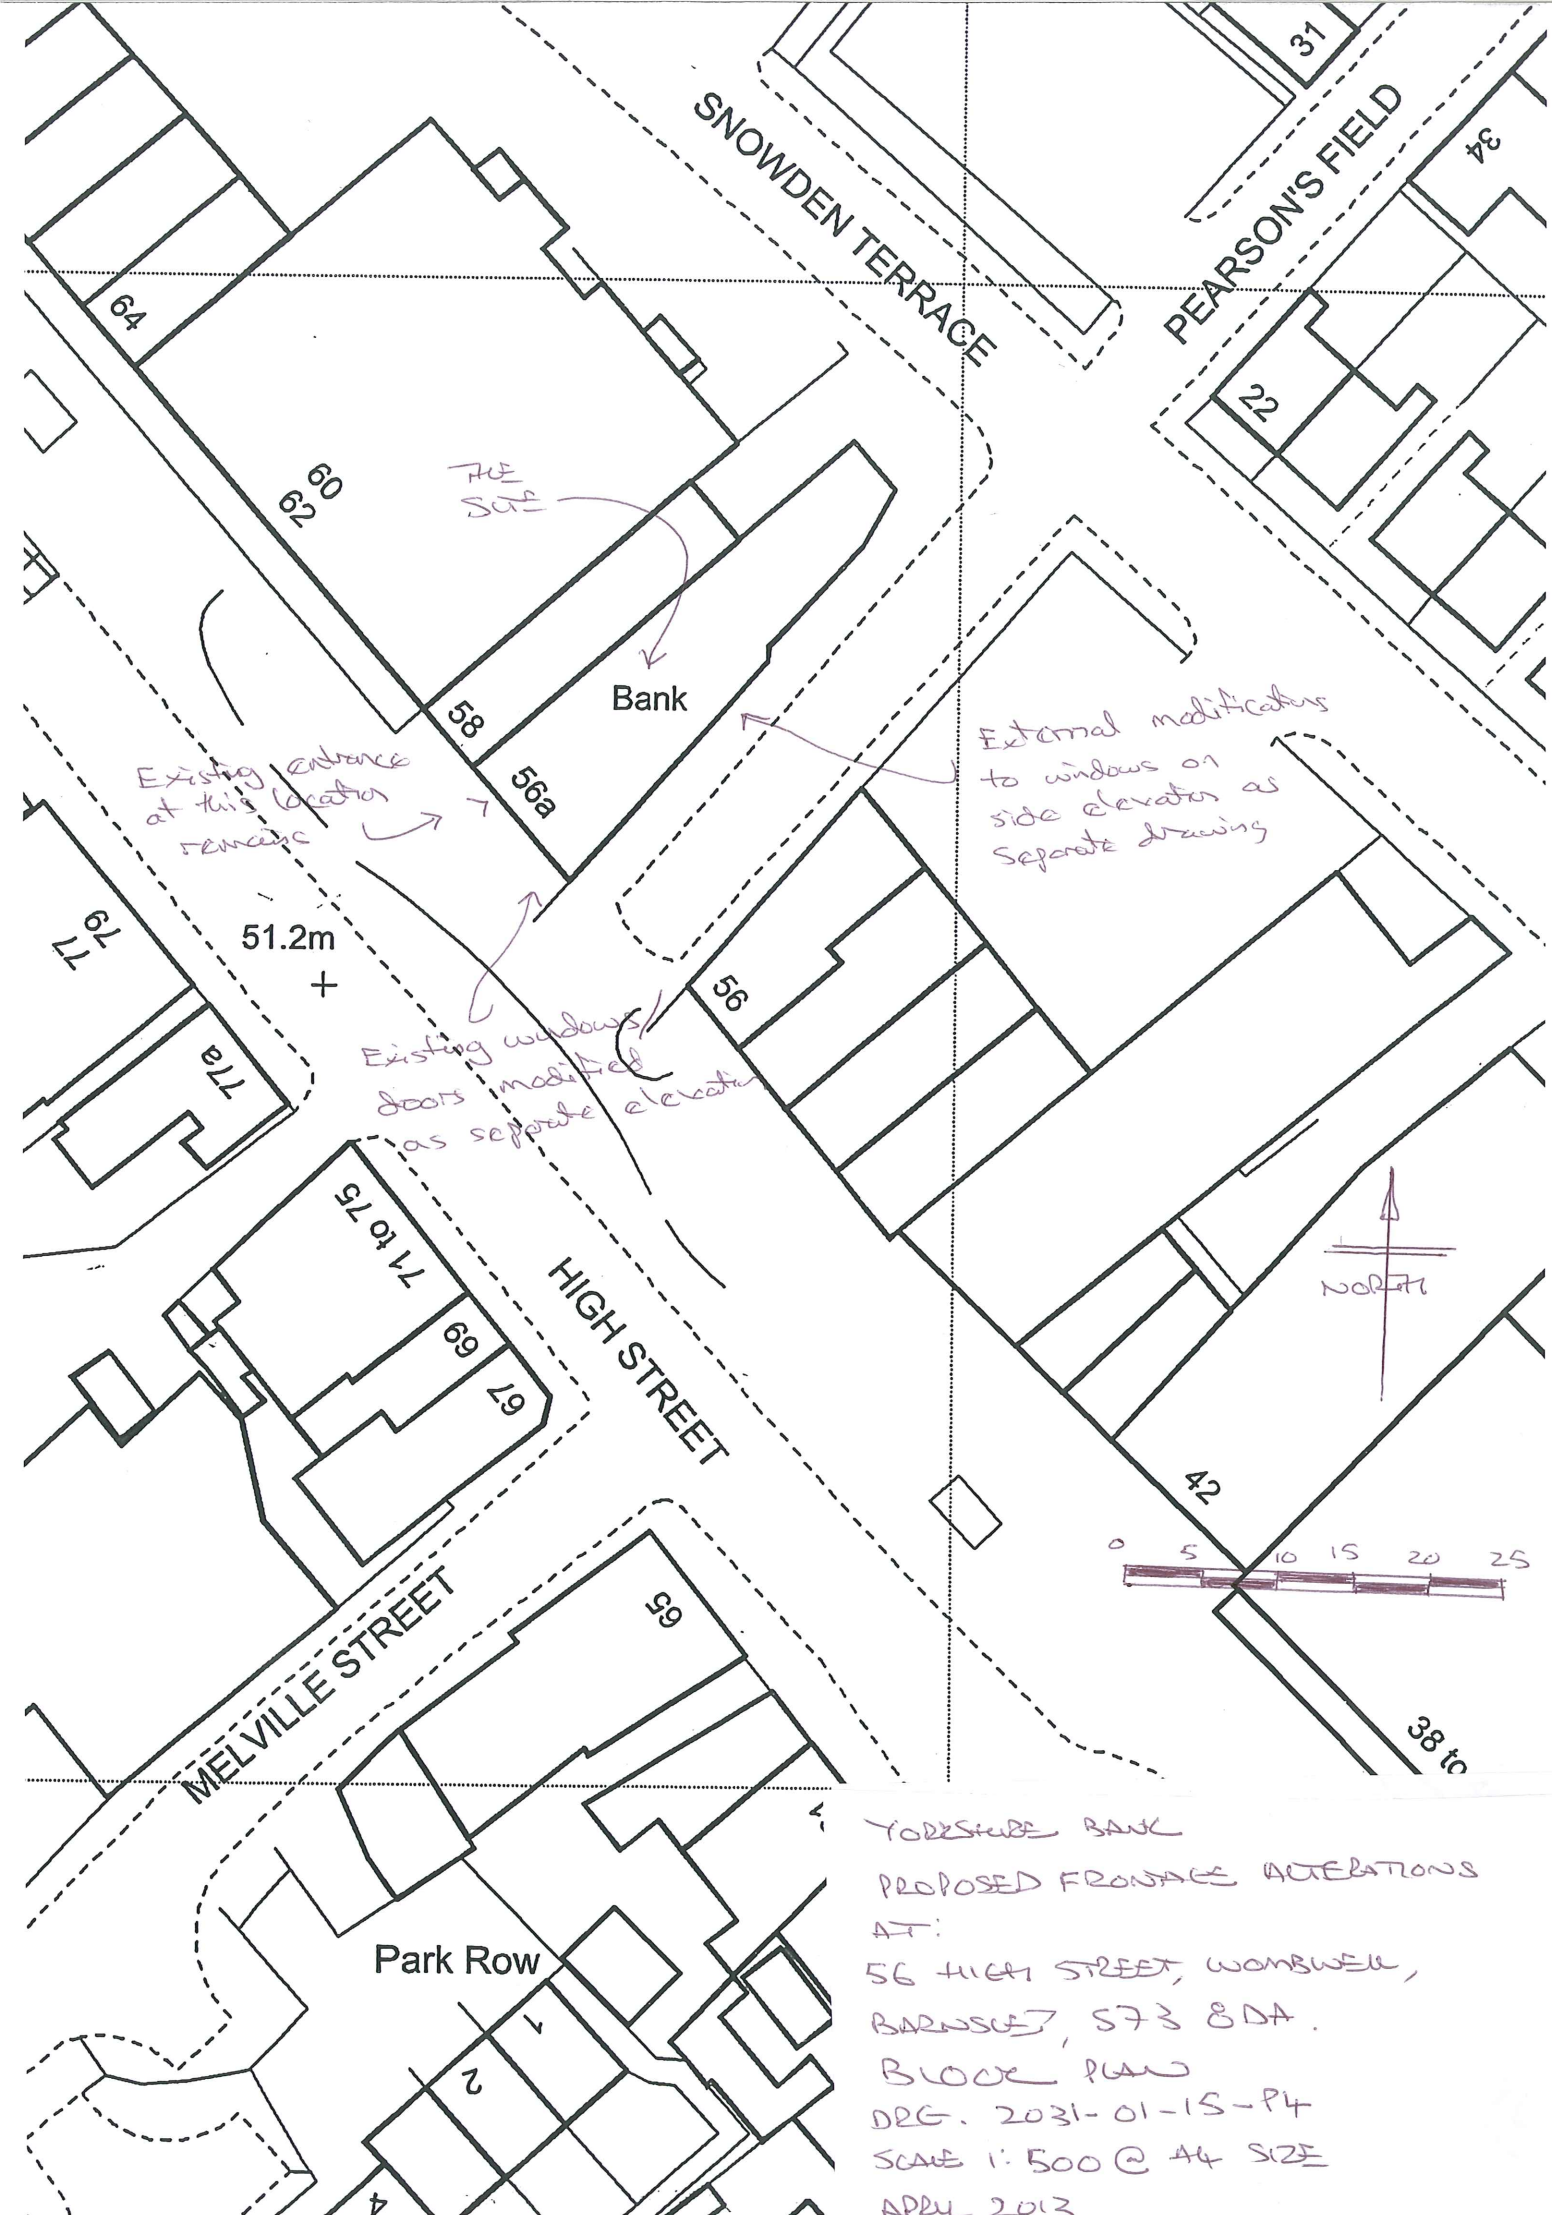

YORSTHUR BANK
 PROPOSED FRONTAGE ALTERATIONS
 AT:
 56 HIGH STREET, WOMBWELL,
 BARNSLEY, S73 8DA.
 BLOCK PLAN
 DRG. 2031-01-15-P4
 SCALE 1:500 @ A4 SIZE
 APRIL 2013