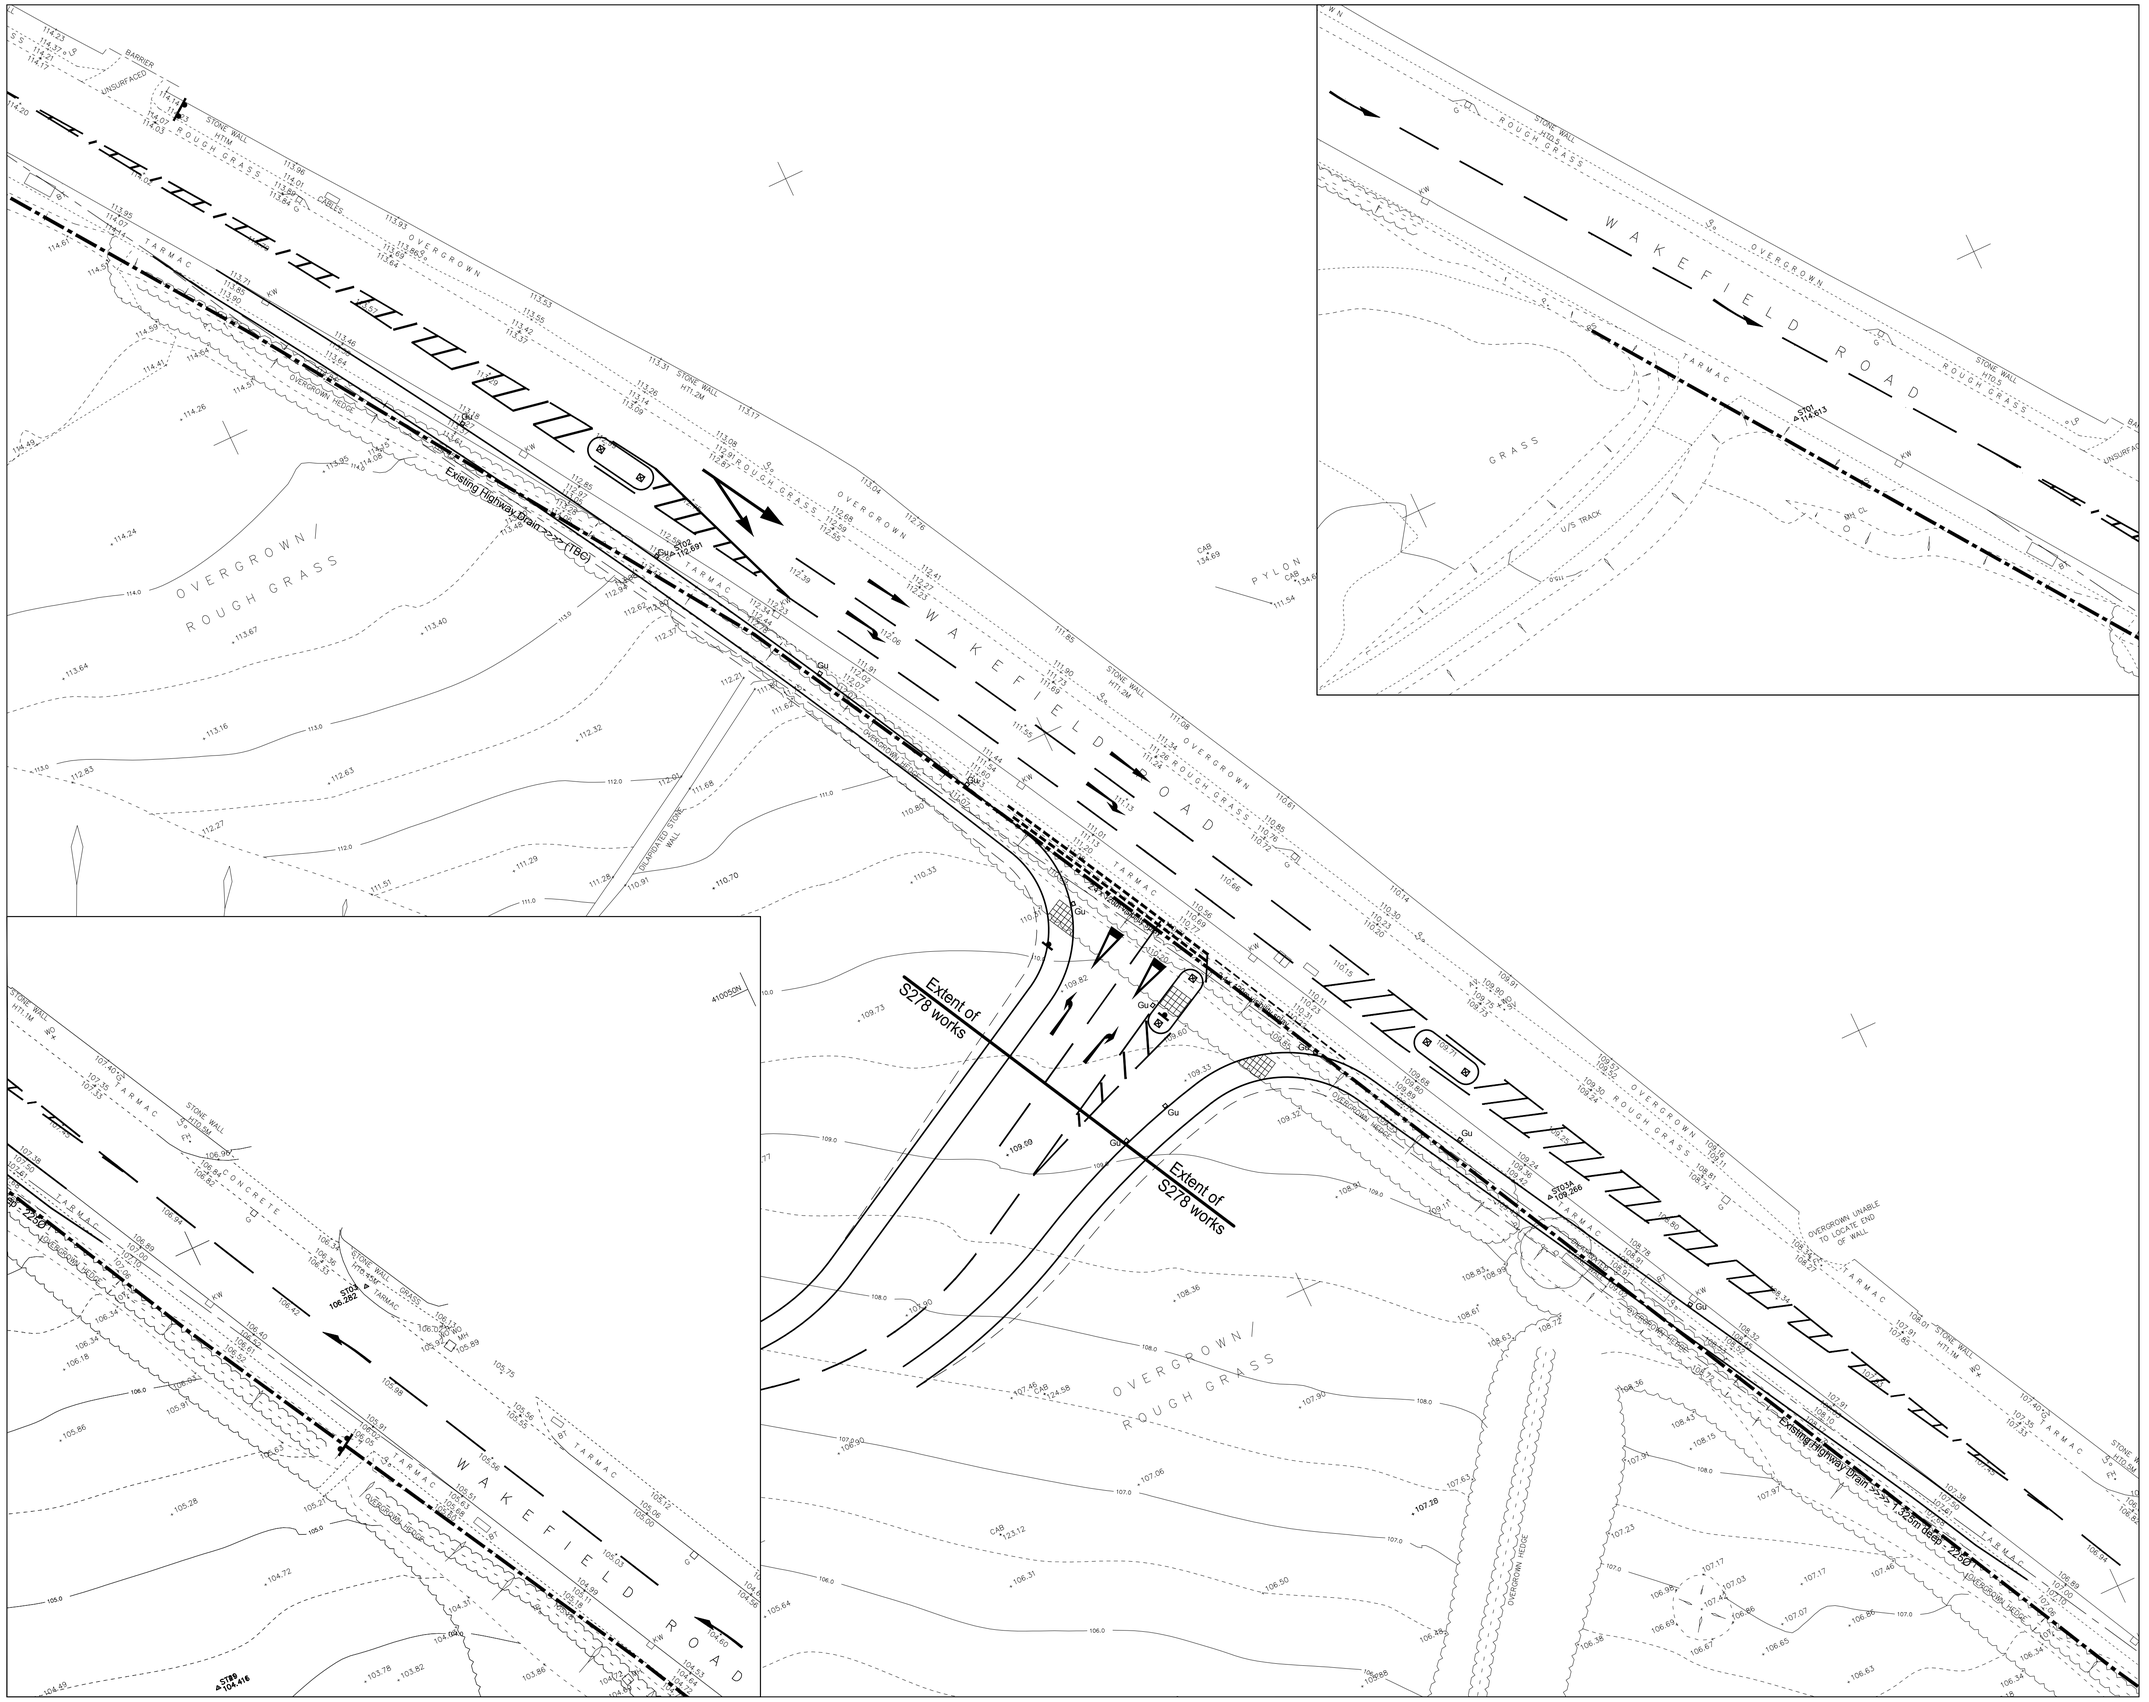


This drawing is copyright and shall not be reproduced nor used for any other purpose without the written permission of the Bryan G Hall ltd. This drawing must be read in conjunction with all other related drawings and documentation.

It is the contractors responsibility to ensure full compliance with the Building Regulations. Do not scale from this drawing, use figured dimensions only. It is the contractors responsibility to check and verify all dimensions on site. Any discrepancies to be reported immediately.
IF IN DOUBT ASK.

Materials not in conformity with relevant British or European Standards/Codes of practice or materials known to be deleterious to health & safety must not be used or specified on this project.

NOTES:

Station	Easting	Northing	Level
STN01	433731.09	410243.783	114.613
STN02	433778.673	410176.168	
STN03A	433821.414	410098.317	
STN03	433861.532	410041.204	

Rev:	Date:	Amendment:	DRN	CHK
C	22.01.16	Full extent of works shown, gully, signage and bollards shown.	EH	RB
B	30.09.15	Amended following discussions with BMBC.	CT	RB
A	16.09.15	Amended following discussions with BMBC.	MA	RB

BRYAN G HALL
CONSULTING CIVIL & TRANSPORTATION PLANNING ENGINEERS

Copyright Reserved Bryan G Hall Ltd.

E highways@bryanghall.co.uk W www.bryanghall.co.uk

Suite E8 | Josephs Well
Hanover Walk | LEEDS | LS3 1AB
T 0113 246 1555
F 0113 234 2201

Suites 17 & 18 Lighterman House
26/36 Wharfdale Road
LONDON | N1 9RY
T 0203 077 2103

Client: PIPESTONE GROUP LTD.

Status: FOR APPROVAL

Scale: 1:250 A1 - 594 x 841 | Drawn: MA | Checked: JP

Project: WAKEFIELD ROAD, MAPPLEWELL, BARNSLEY

Title: PROPOSED HIGHWAY IMPROVEMENTS GENERAL ARRANGEMENT

Drawing No: 14/369/DE/100/001 | Revision: C

Job No: 14-369 | Date: 06/03/14