


Development off Cliffe Avenue, Crane Moor

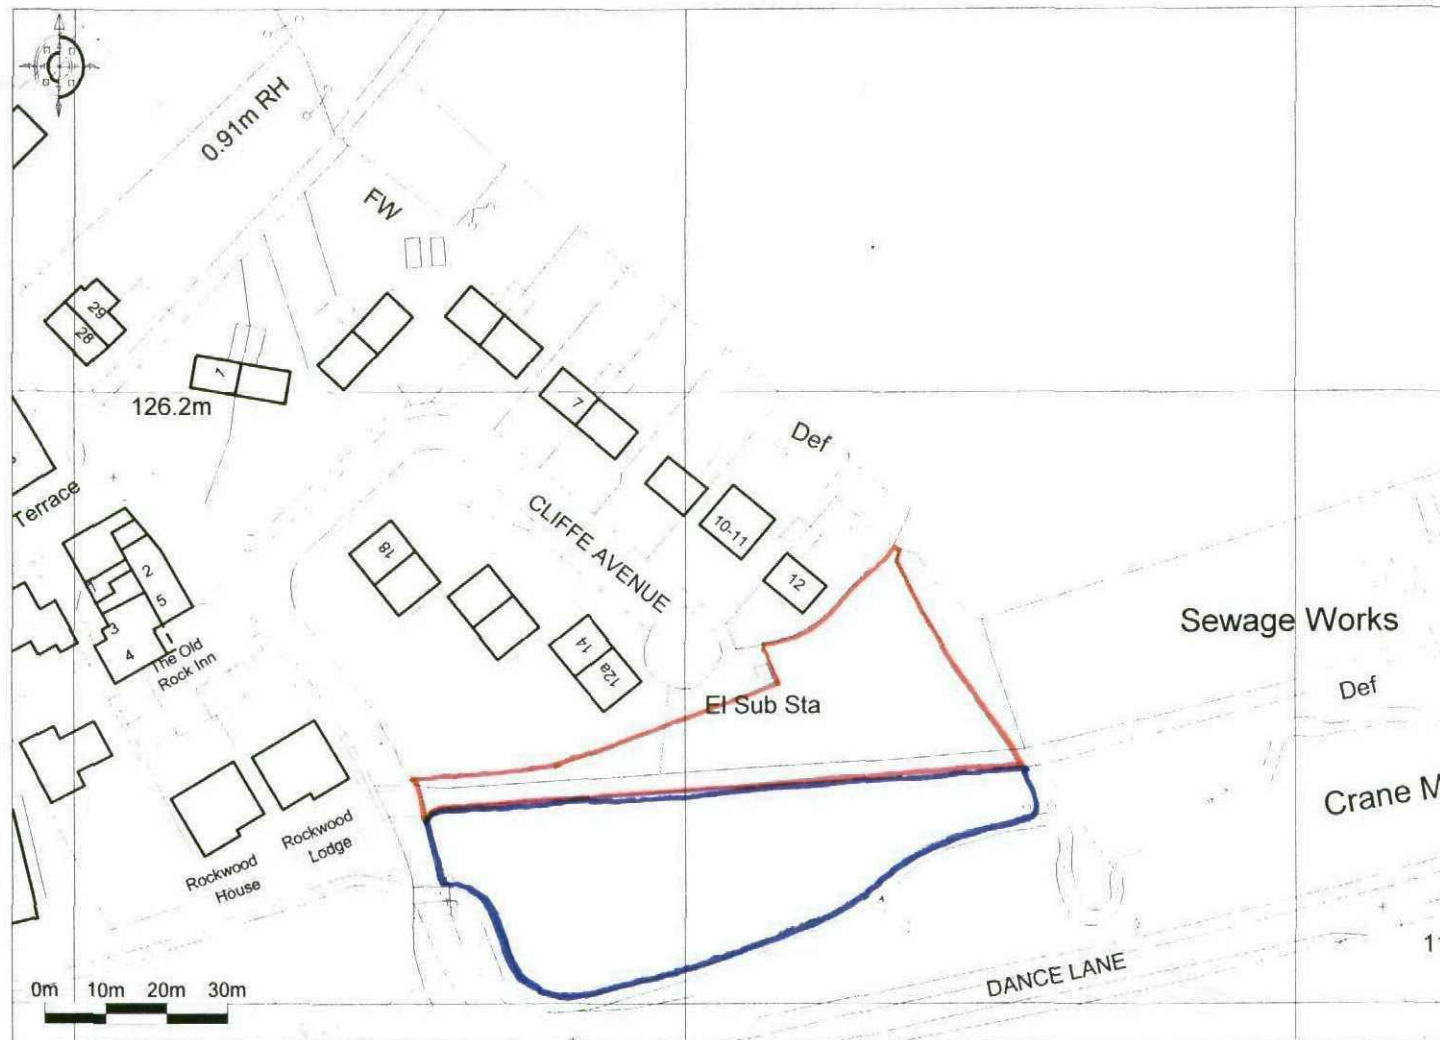

Promap

Ordnance Survey © Crown Copyright 2011 All rights reserved. Licence number 100020449. Plotted Scale - 1:1250

Peter Dimberline RIBA