
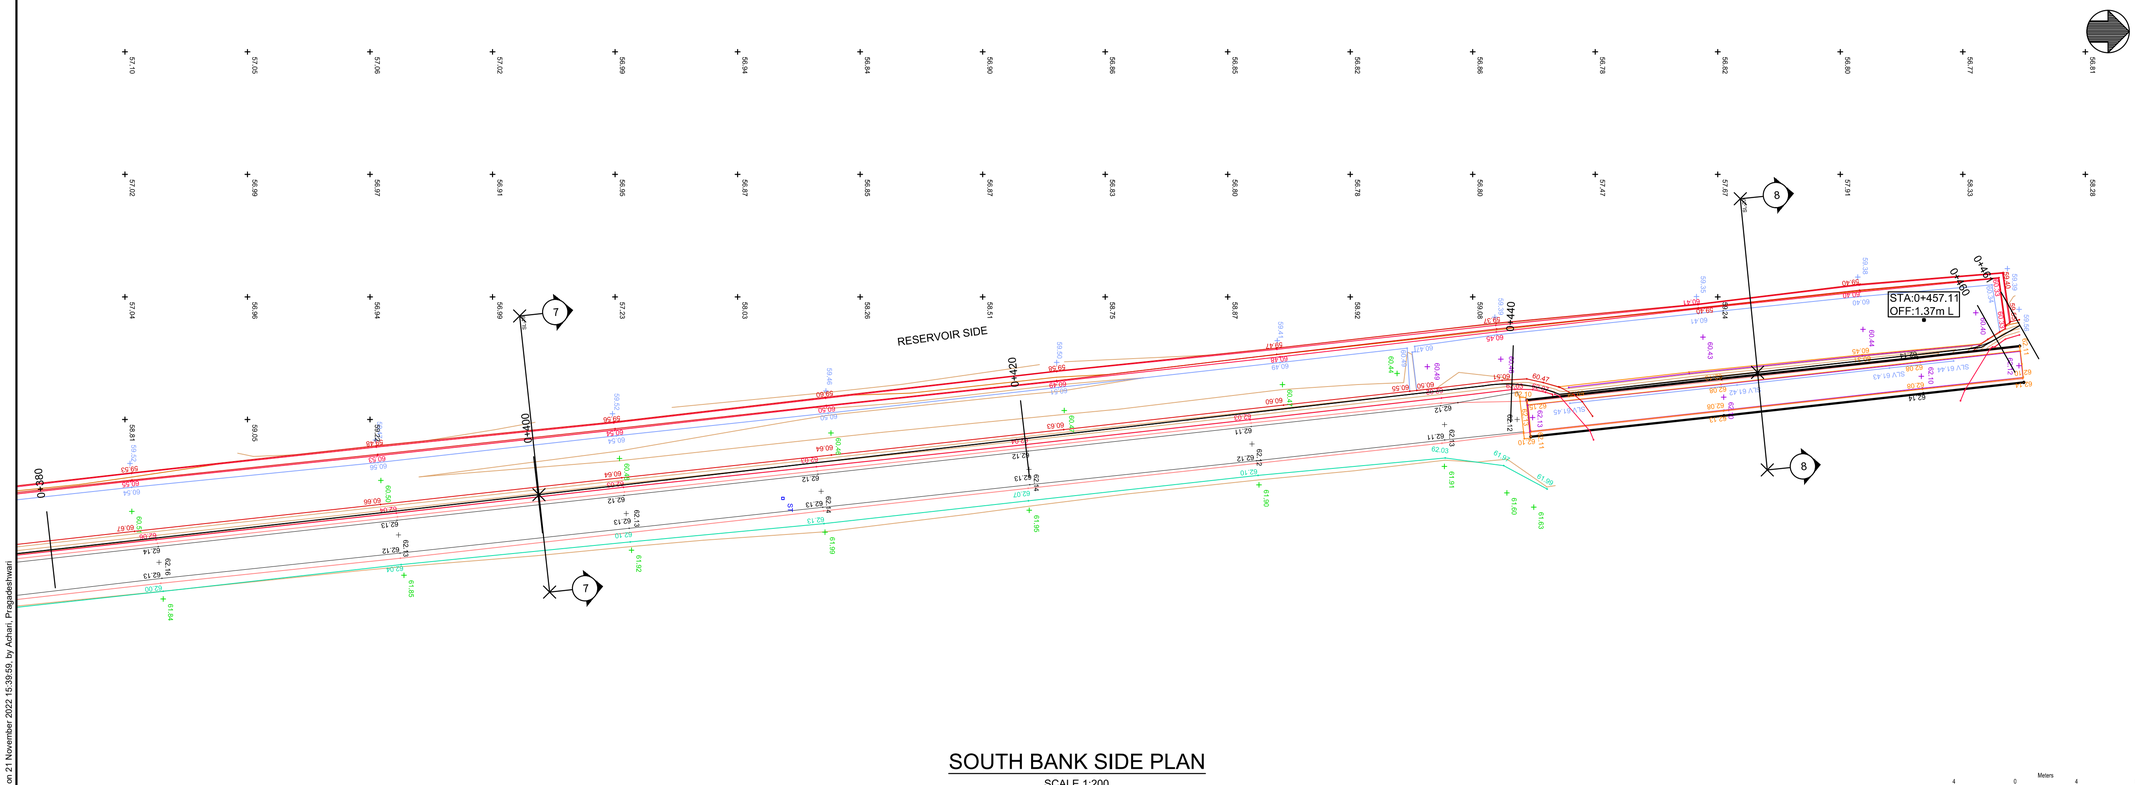


SOUTH BANK SIDE PLAN


SCALE 1:200

Meters
4 0 4 8
Scale 1:200

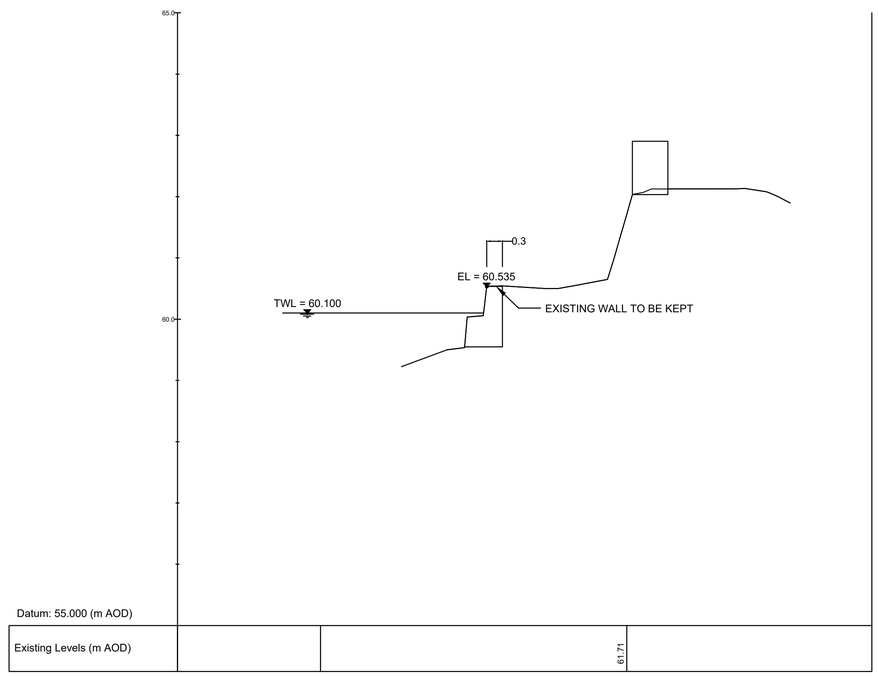

7 - 7

SCALE 1:50

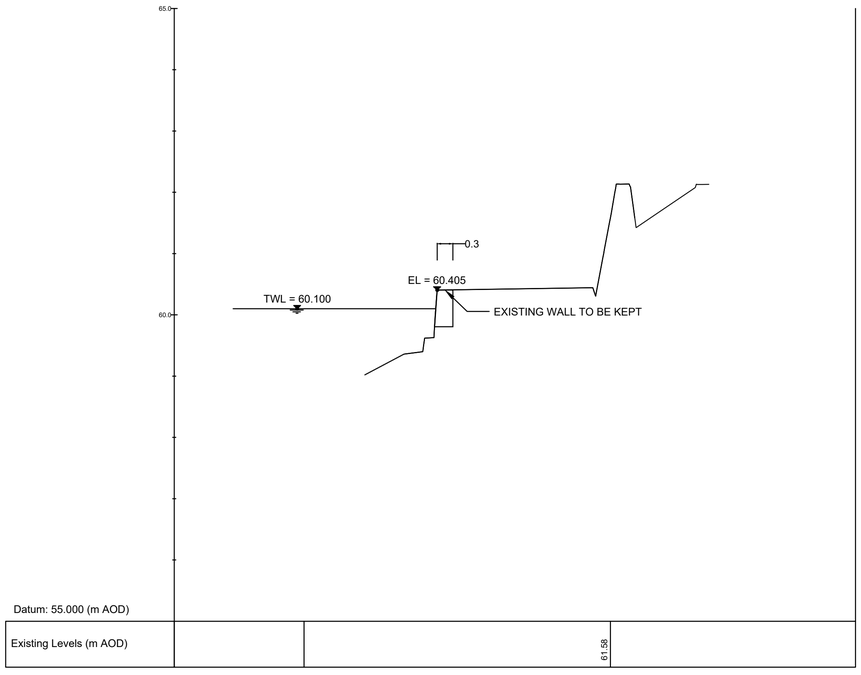

8 - 8

SCALE 1:50

Meters
1 0 1 2
Scale 1:50

SOUTH BANK SIDE CROSS SECTIONS

DO NOT SCALE

NOTES
1. ALL DIMENSIONS ARE IN MILLIMETRES AND LEVELS ARE IN METRES RELATED TO ORDNANCE DATUM UNLESS STATED OTHERWISE.
2. DO NOT SCALE FROM THIS DRAWING USE ONLY FIGURED DIMENSIONS.

HEALTH AND SAFETY RISKS:

1. DEEP WATER
2. LARGE MASONRY RETAINING WALL WITH UNKNOWN STABILITY AND UNKLNOWN FOUNDATION DEPTH.
3. UNCHARTERED UTILITY SERVICES.
4. PUBLIC INTERFACE.
5. RAPIDLY RISING WATER LEVELS AFTER A STORM.

REV	DATE	BY	DESCRIPTION	CHK	APP
P01	18-11-2022	--	--	AWJ	SH

DRAWING STATUS: S2 - FOR INFORMATION

wsp
3 Wellington Place,Leeds
LS1 4AP, Leeds, United Kingdom
T+ 44 (0) 141 429 3555, F+ 44 (0) 141 429 3666
wsp.com

CLIENT: BARNSLEY Metropolitan Borough Council

SITE/PROJECT: WORSHROUGH RESERVOIR BANKSIDE REMEDIATION

TITLE: SOUTH BANKSIDE PLAN AND SECTION SHEET 4 OF 4

SCALE @ A1:	CHECKED:		APPROVED:
As Shown	AWJ		SH
PROJECT NO:	DESIGNED:	DRAWN:	DATE:
70102685	AWJ	PA	November 22

DRAWING No: 70102685-WSP-00-XX-DR-CE-0008 REV: P01

© WSP UK Ltd

File name C:\USERS\NPA04077\WSP O365\KASHI, AJAY - DESIGN SERVICES (1)\DSR_DBS SCHEMES\WORSBROUGH DSR\DWG\BMBC-WR6058 WORSBROUGH RESERVOIR TOPOGRAPHIC SURVEY (27 07 21) (1).DWG, printed on 21 November 2022 15:39:59, by Ashari, Pragadeshwari