





Peter Thompson M.B.I.A.T.



Architectural Design Consultant Ltd.
Tel & Fax: 01226 201391
Mobile: 07973 251730
e-mail: peter-thompson@hotmail.co.uk

PROPOSED EXTENSION
3 HAWTHORNE ST
SHAFTON
SITE PLAN 1:500@A4

Linwood
Barnsley Road
Dodworth
Barnsley S75 3JR

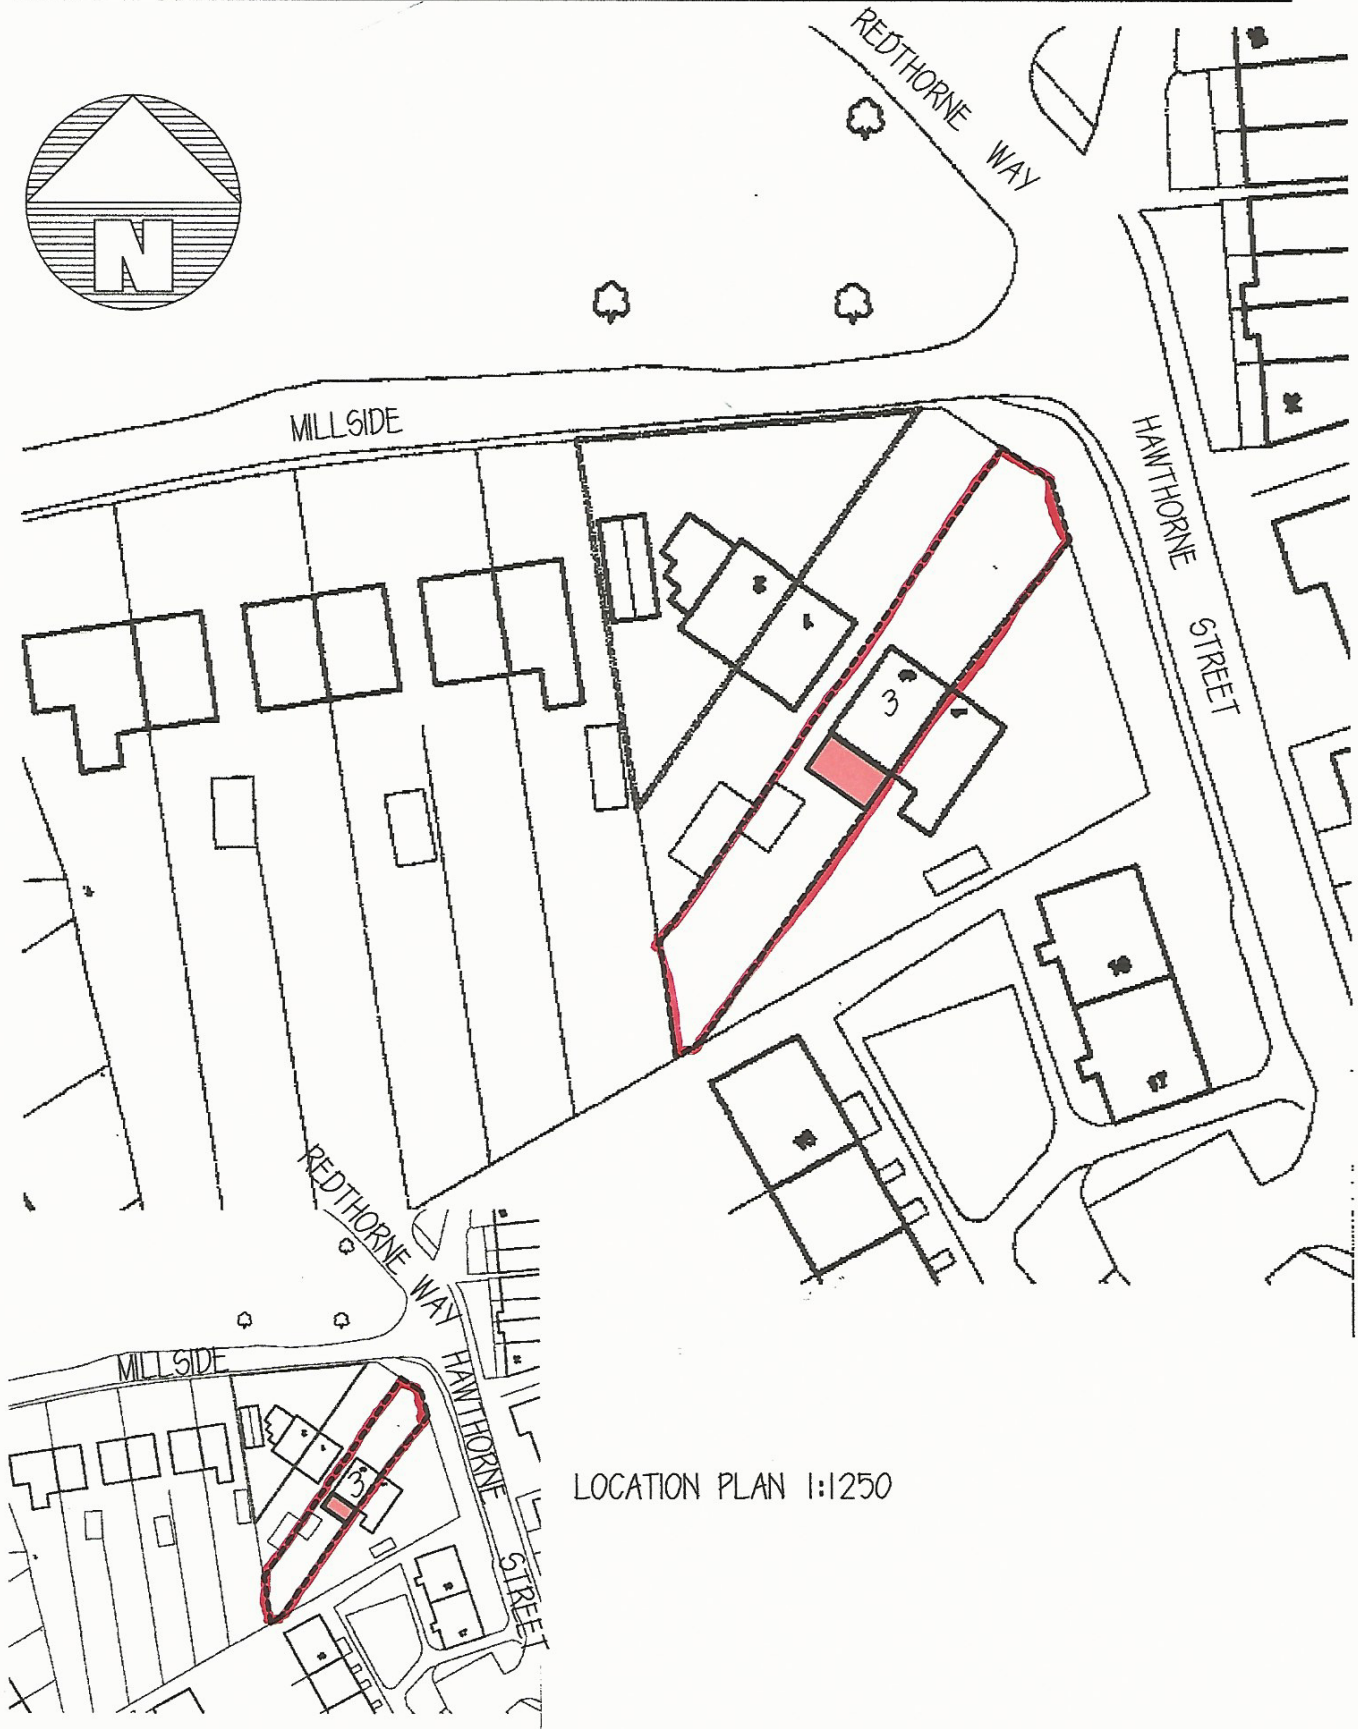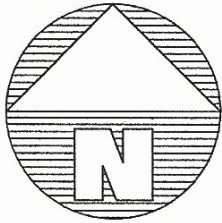

LOCATION PLAN 1:1250