

**SCHEME Barugh to Elmhirst Lane
66kV Line, South Yorkshire**

PROJECT No.


YP14183

LEGEND	VOLTAGE	EXISTING	PROPOSED	TO BE REMOVED
OVERHEAD LINE				
UNDERGROUND CABLE				
SUPPORT POSITIONS				
STAYS				
STRUTS				

SCALE 1:5000

OS PLAN No. 430920,406721 PLAN No. CDG1959

Based upon the Ordnance Survey with the sanction of the controller of H.M. Stationary Office.

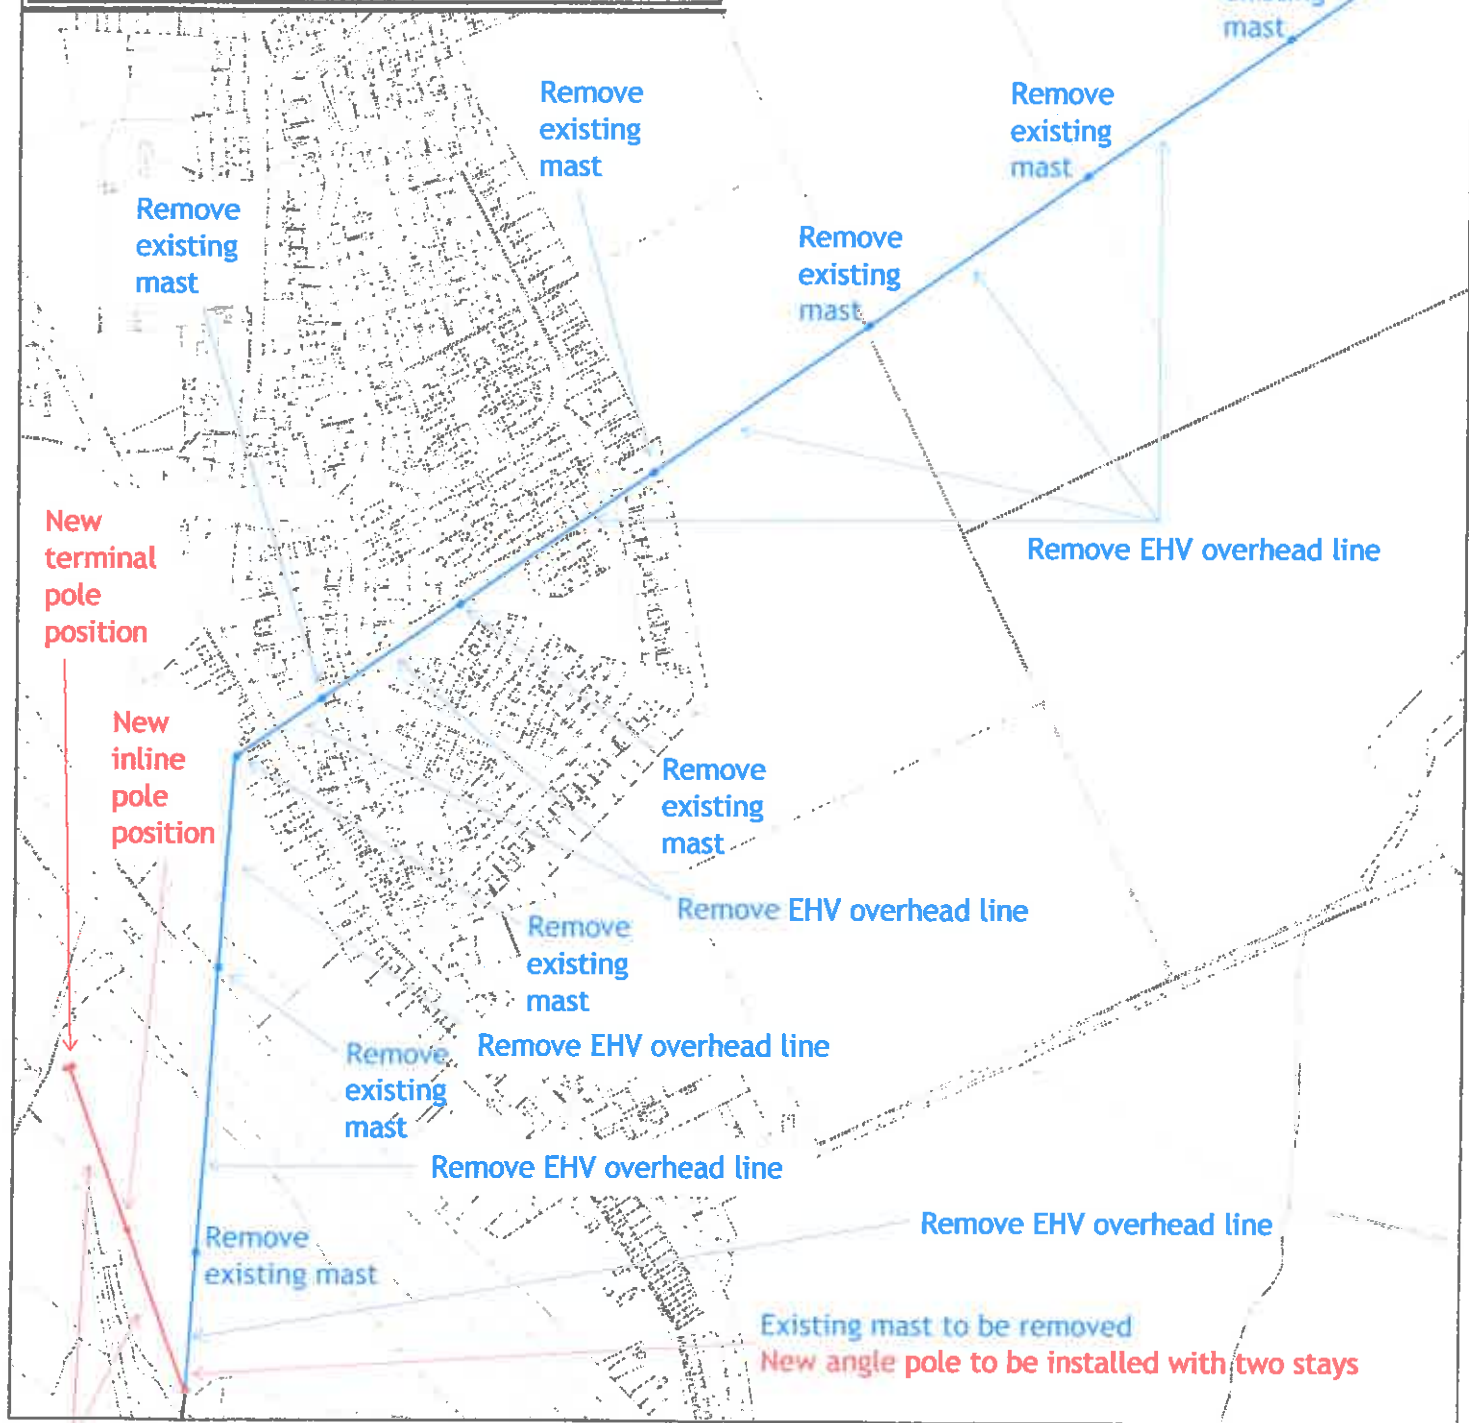

**New EHV
overhead line**

**Northern
Powergrid
Holdings
Company**


Ad-hoc

430920,406721

14-11-2018


1:5000

CAS2

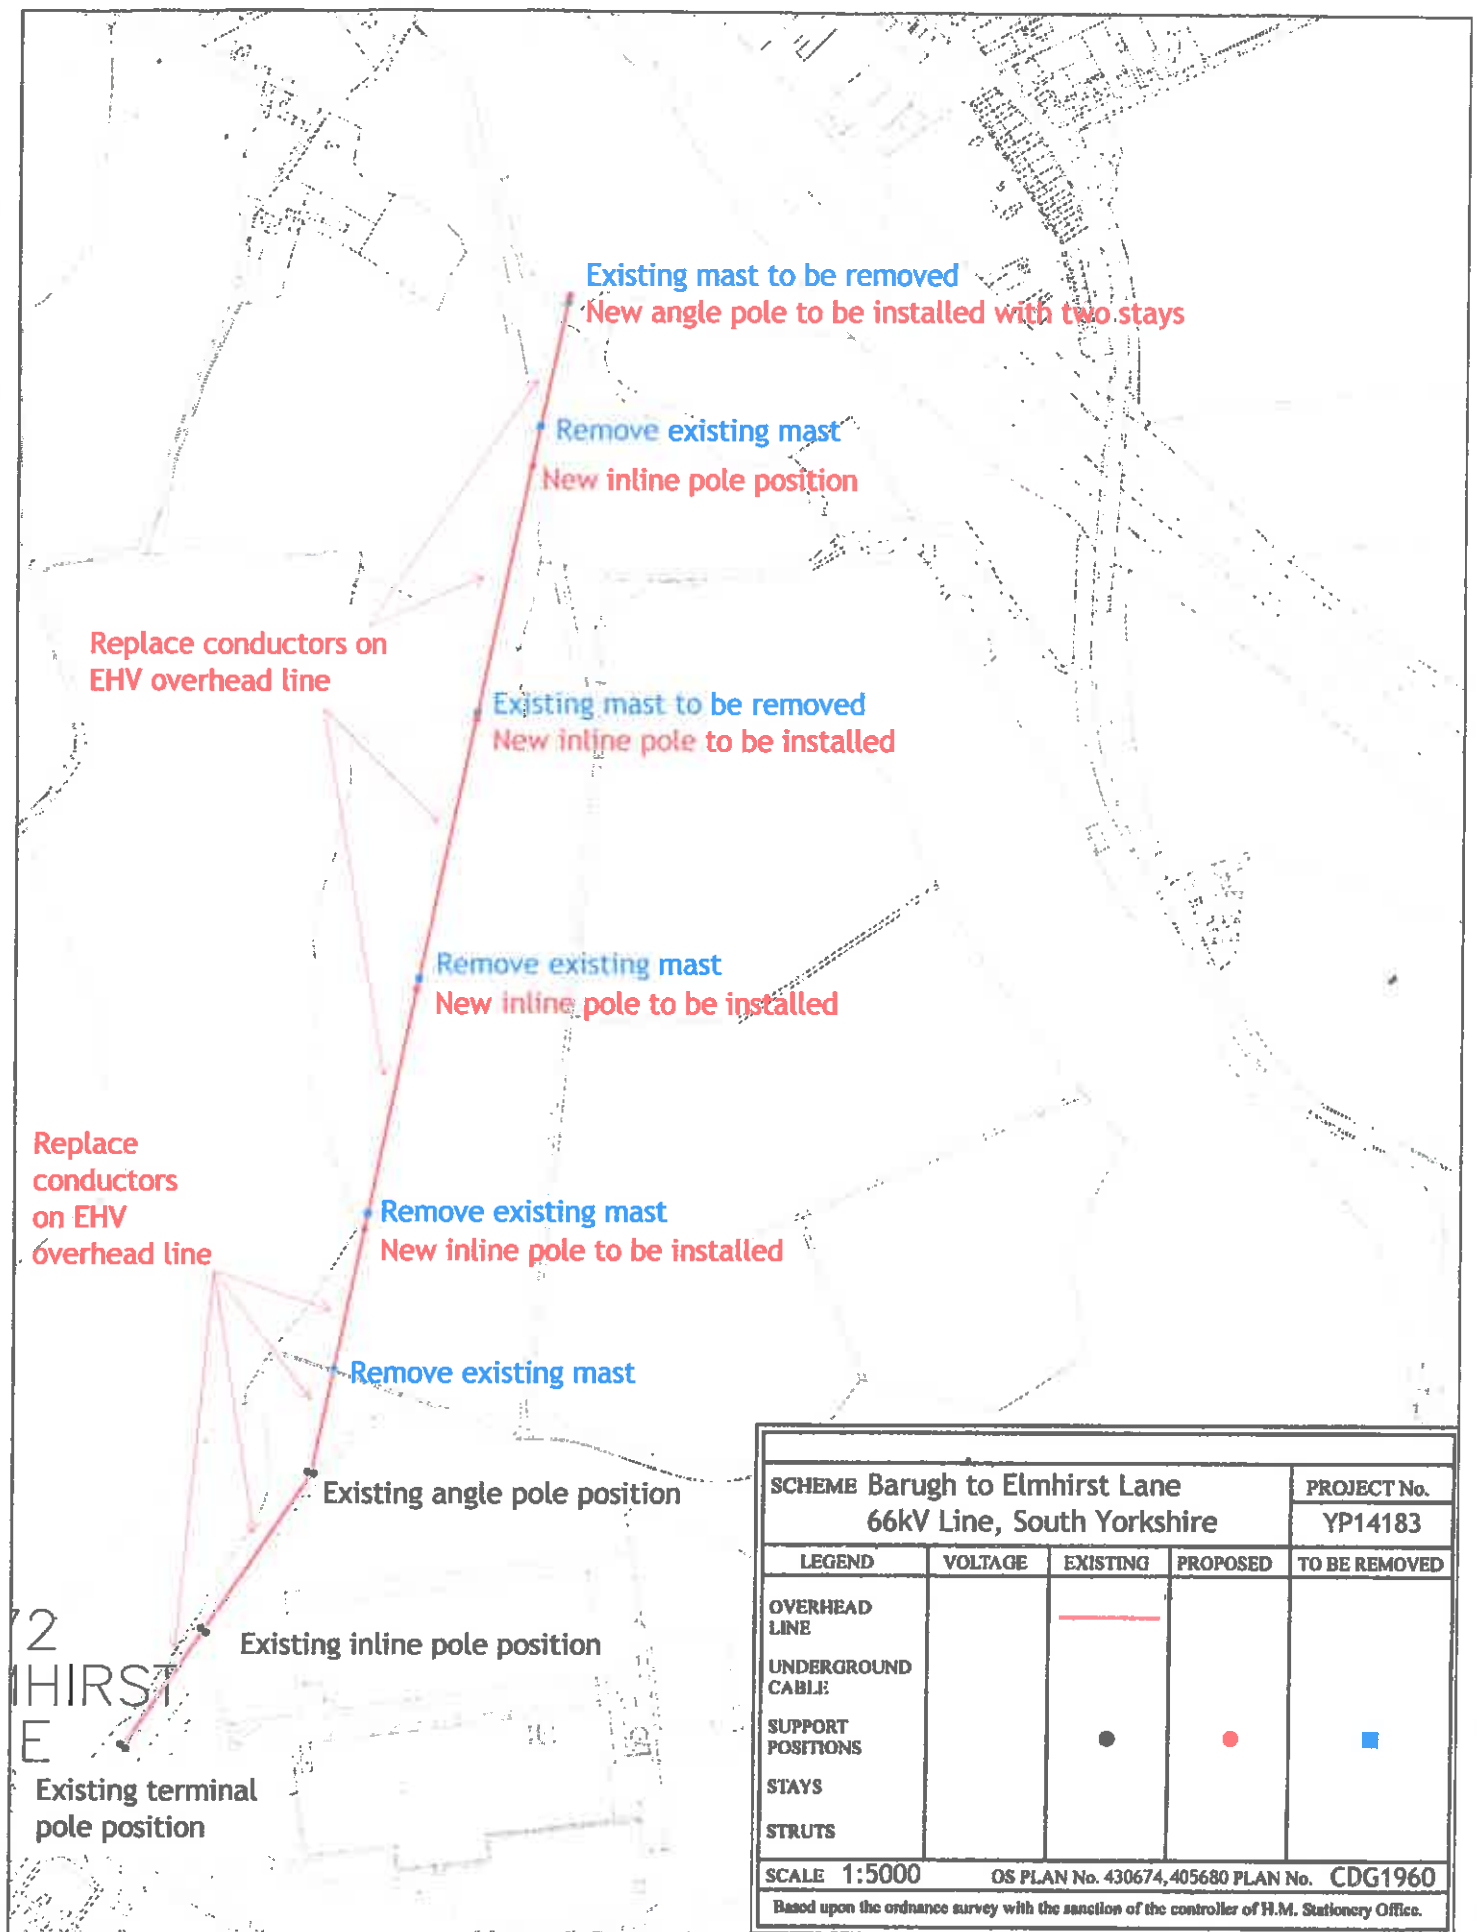

Northern Powergrid Holdings Company	Ad-hoc	14-11-2018
		1:5000
	430674,405680	CAS2

					PROJECT No. YP14183	
SCHEME Barugh to Elmhirst Lane 66kV Line, South Yorkshire					TO BE REMOVED	
LEGEND	VOLTAGE	EXISTING	PROPOSED			
OVERHEAD LINE						
UNDERGROUND CABLE						
SUPPORT POSITIONS						
STAYS						
STRUTS						
SCALE 1:5000		OS PLAN No. 431098, 407811 PLAN No. CDG1958				
Based upon the Ordnance survey with the sanction of the controller of H.M. Stationary Office.						

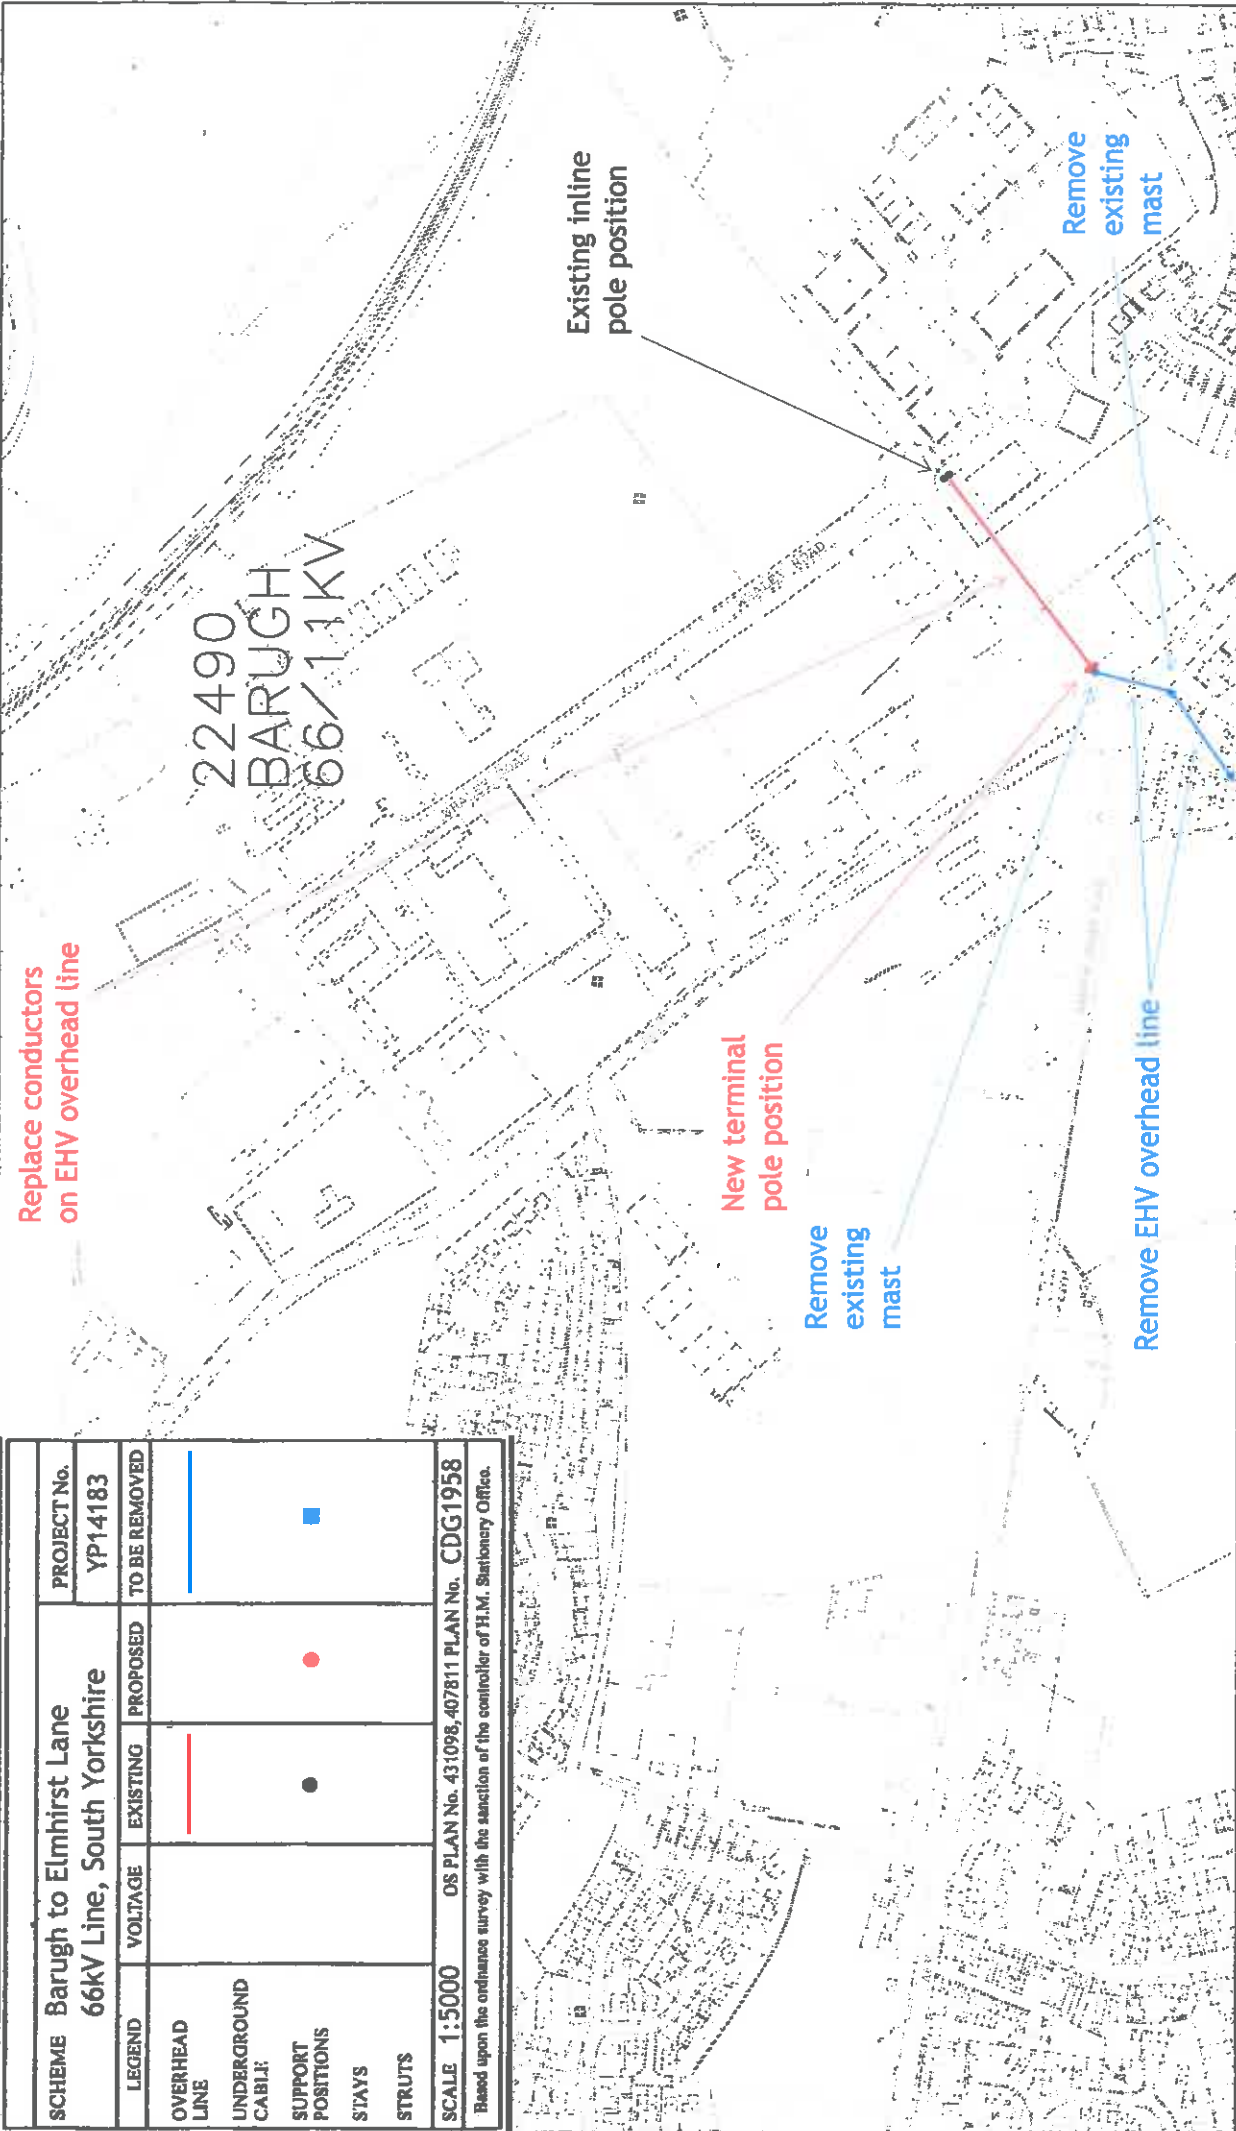

Northern Powergrid Holdings Company	Ad-hoc	14-11-2018
		1:5000
	431098,407811	CAS2