

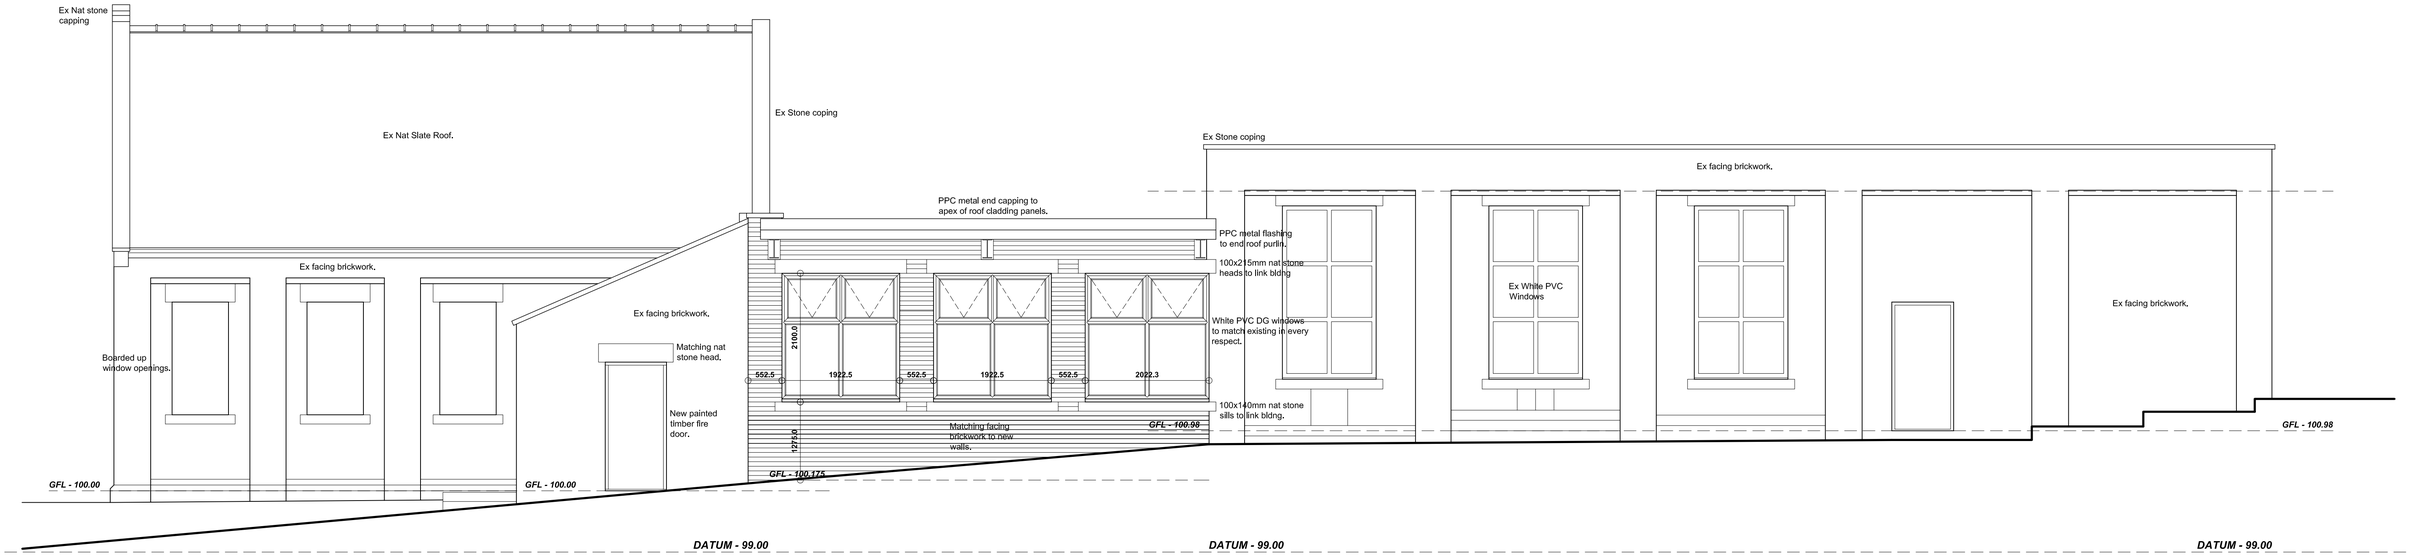


SIDE (WNW) ELEVATION

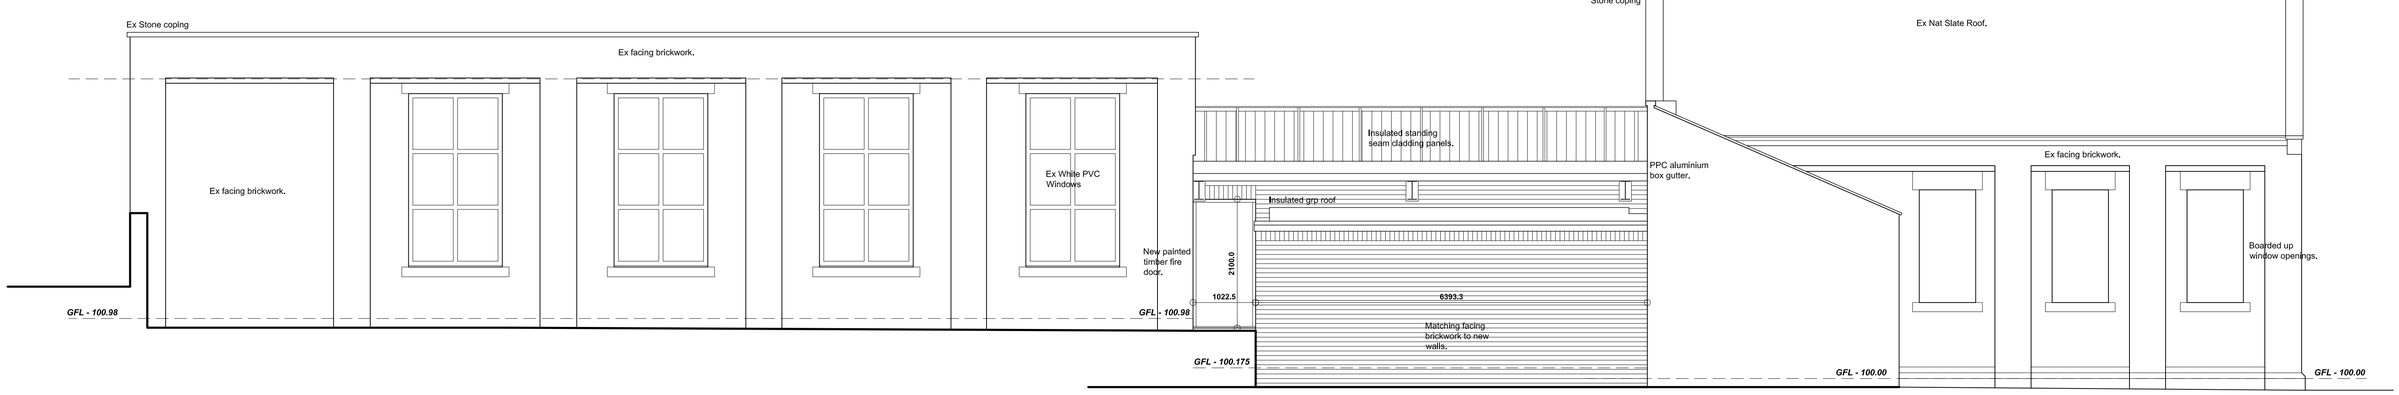


SIDE (ESE) ELEVATION

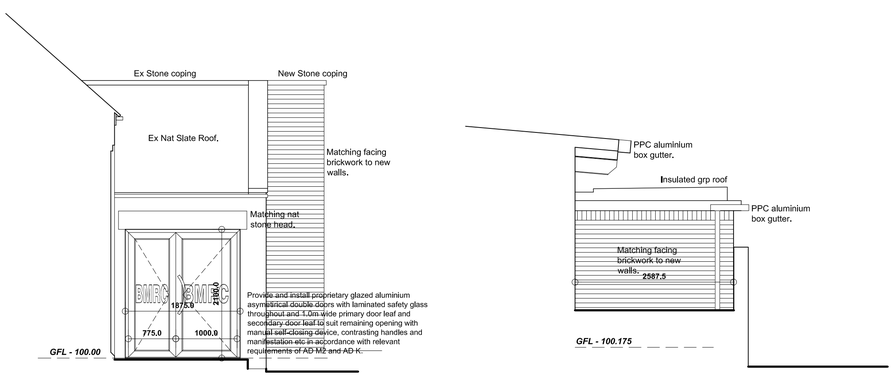

FRONT (NNW) ELEVATION

REAR (SSE) ELEVATION

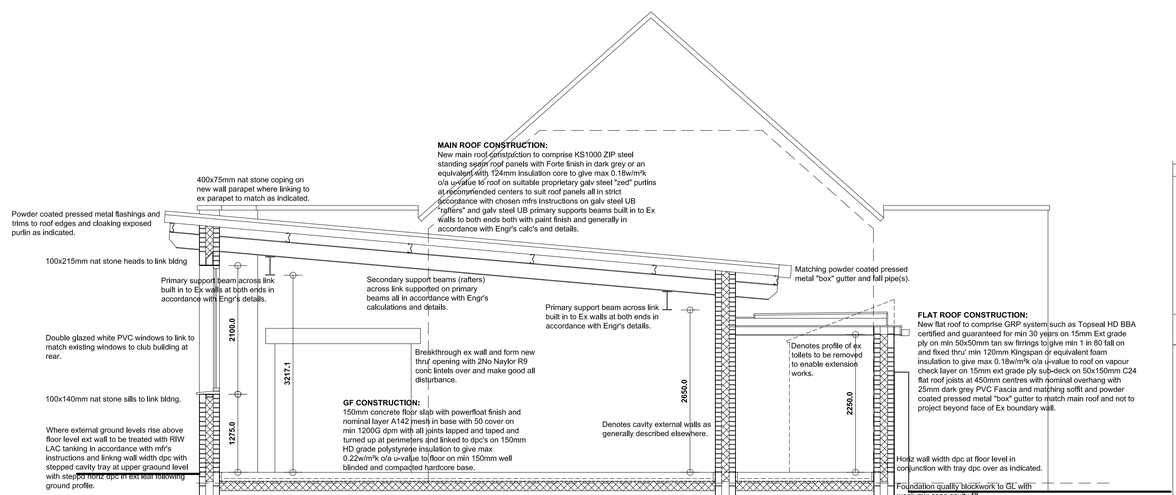

TYPICAL SECTION (Link Building)

Revision	Date.	Description.
-	--/--/----	-

FORMER MOUNT TABOR CHAPEL, BARNSLEY ROAD, WOMBWELL, BARNSLEY, S73 8DT.

DETAILED PROPOSALS 2

TYPICAL SECTION & ELEVATIONS

Barnsley Model Railway Club.

Building Design Services

JE Architectural Ltd
23 Windmill Road, Wombwell,
Barnsley, S73 8PW.
Tel: 01226 754507
Email: jealtd@btconnect.com

This drawing and the copyright is the Architectural Company's property and maybe used or reproduced only by agreement. All Dimensions in Millimetres Unless specified otherwise and subject to verification on site.

Scale: 1:50 @ A1	Date: JULY 2021
Ref: 202030	Drwg No: 04

0 cm | 2 cm | 4 cm | 6 cm