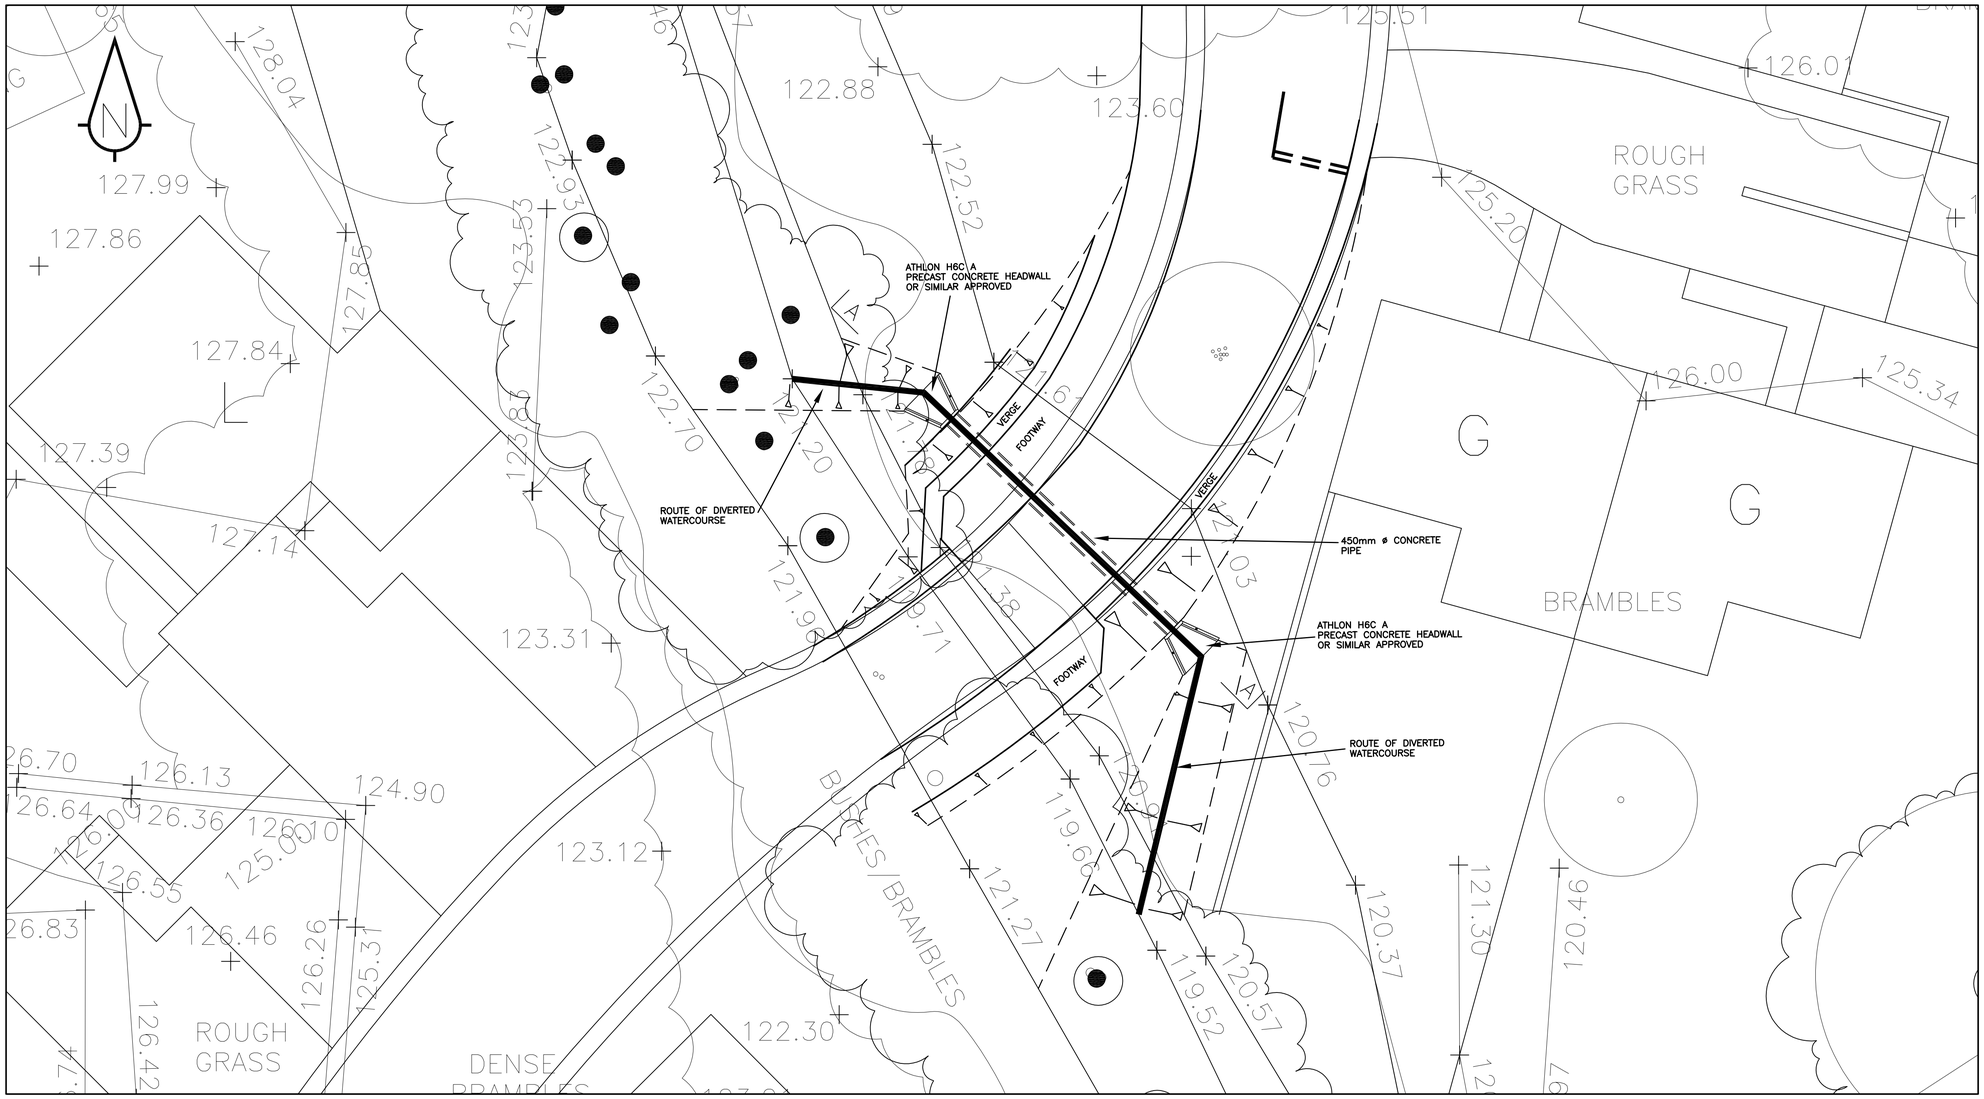

Plan
1:100

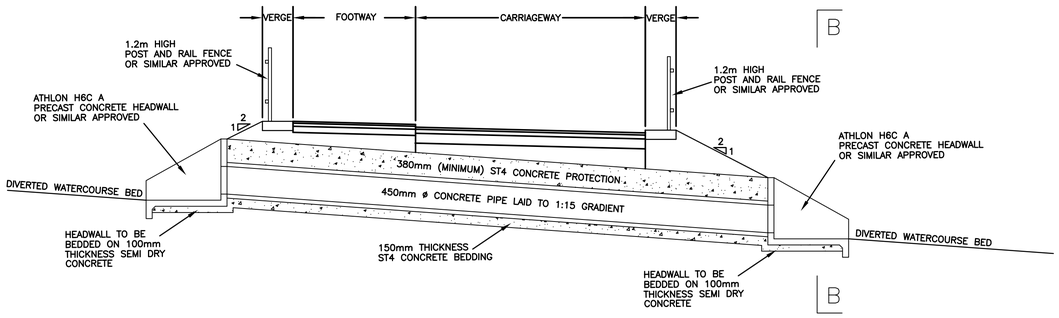

Section A–A
Typical Section Through Culvert
1:50

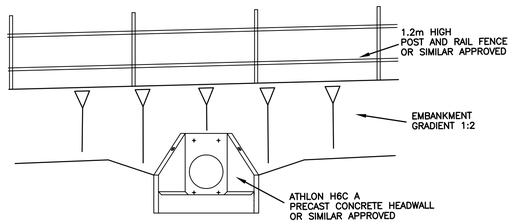

Section B–B
1:50

Rev	Amendment	Drawn	Date	Checked

PRELIMINARY DRAWING

sanderson associates (consulting engineers) ltd
Highways | Traffic | Transportation | Water
T 01924 844080 mail@sandersonassociates.co.uk
F 01924 844081 www.sandersonassociates.co.uk

Client
J. Whitworth

Project Title
Proposed Residential Development
Dodworth Green Road
Barnsley

Drawing Title
Proposed Watercourse
Diversion and Culvert
Typical Details

Scale	Drawn By
As Shown	JMcK
Drawing Size: A1	Checked By: JMcK
Date: July 12	Approved By: JMcK

QMS ISO 9001 REGISTERED FIRM

Drawing Number: 6751/002

Rev:

FILE REF: