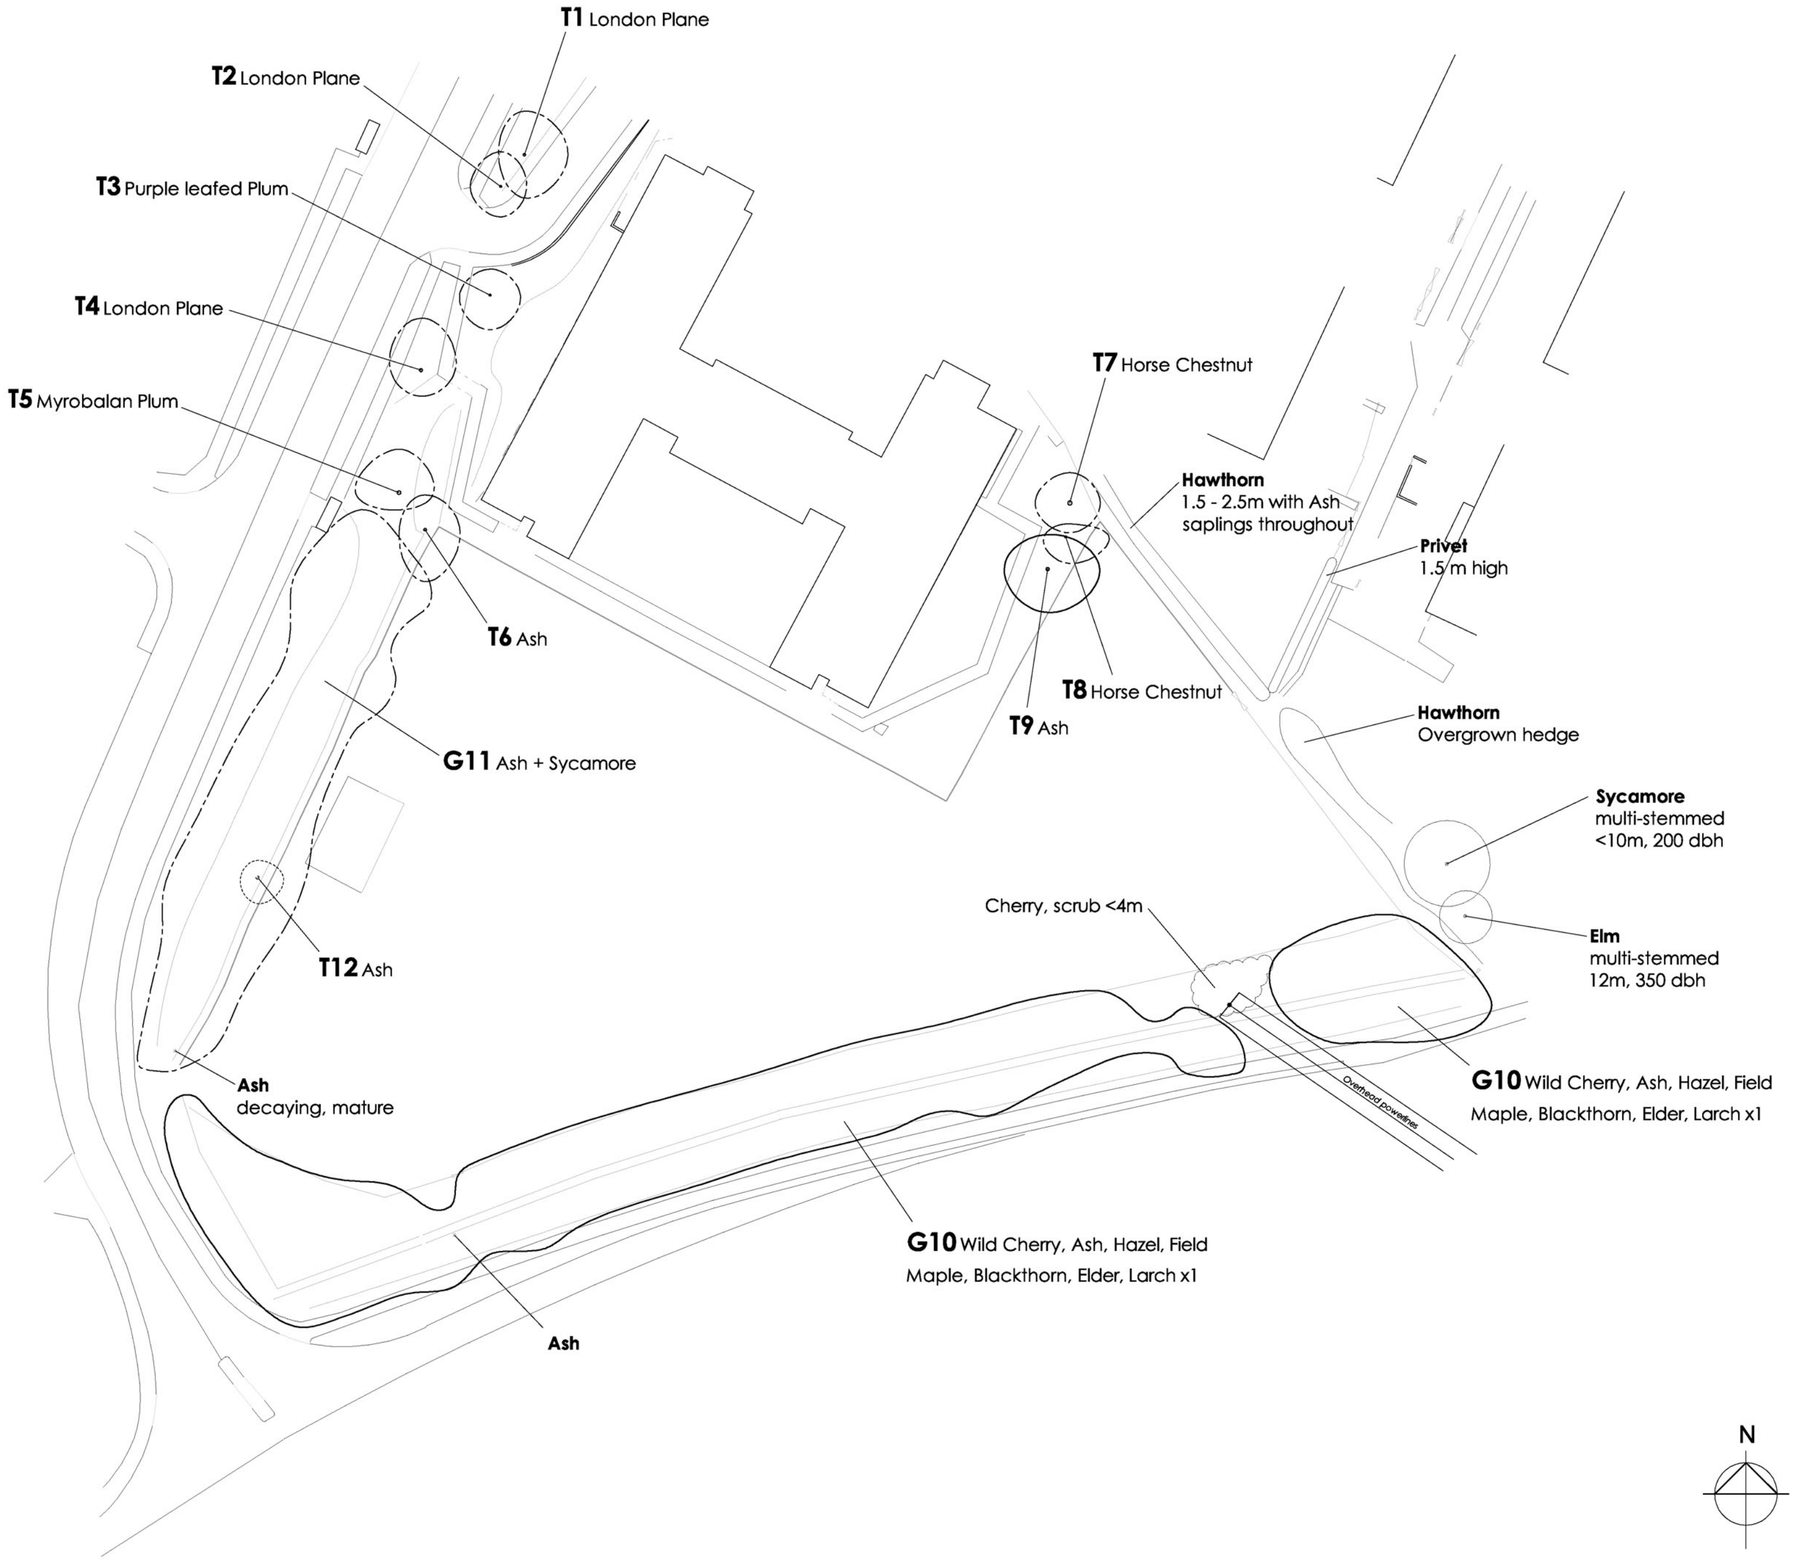


This drawing is the copyright of ©TPM Landscape Ltd and cannot be reproduced in any form without the consent of the company. Written and scaled dimensions to be checked on site, any discrepencies reported prior to work commencing.
IF IN DOUBT PLEASE ASK

LEGEND

Retention Category A:
Trees whose retention is most desirable. Vigorous healthy tree of good form, free from obvious faults and of significant amenity value

Retention Category B:
Trees whose retention is desirable. Trees which are in a moderate to good condition although some minor faults may require correction by surgery.

Retention Category C:
Trees whose condition is moderate to poor and usually require a significant amount of tree surgery or be located in an area not readily accessible to the public.

Retention Category R:
Trees & shrubs which are dead dying or dangerous. Trees which are so damaged and diseased as to be incapable of further satisfactory development. Trees in this category should be removed.

Offsite trees and hedges
Not fully surveyed.

The survey methodology is adopted from that contained in BS 5837 'Guides to Trees in Relation to Construction'. The trees are assigned retention categories on the basis of their general form, health, and amenity value.

NB To be read in conjunction with A4 Tree Survey Report.

tpm landscape
chartered landscape architects

4th Floor Studio 10 Little Lever St Manchester M1 1HR
tel 0161 235 0600 fax 0601 email info@tpmlandscape.co.uk

Client
Bowker Sadler

Project
Glebe Court Barnsley

Description
Tree Survey

Status
For Information

Scale@A2	Drawn	Chkd	Date
1:500	NW	EP	Feb 12

Job number	Drawing number	Revision
1474	01	/

Copyright tpm landscape Ltd