


Scheme Queries

REV	DATE	INITIALS	SCHEME QUERIES

Scheme Revisions


REV	DATE	INITIALS	SIGN REF	SIGN DESCRIPTION	DETAIL
R2					

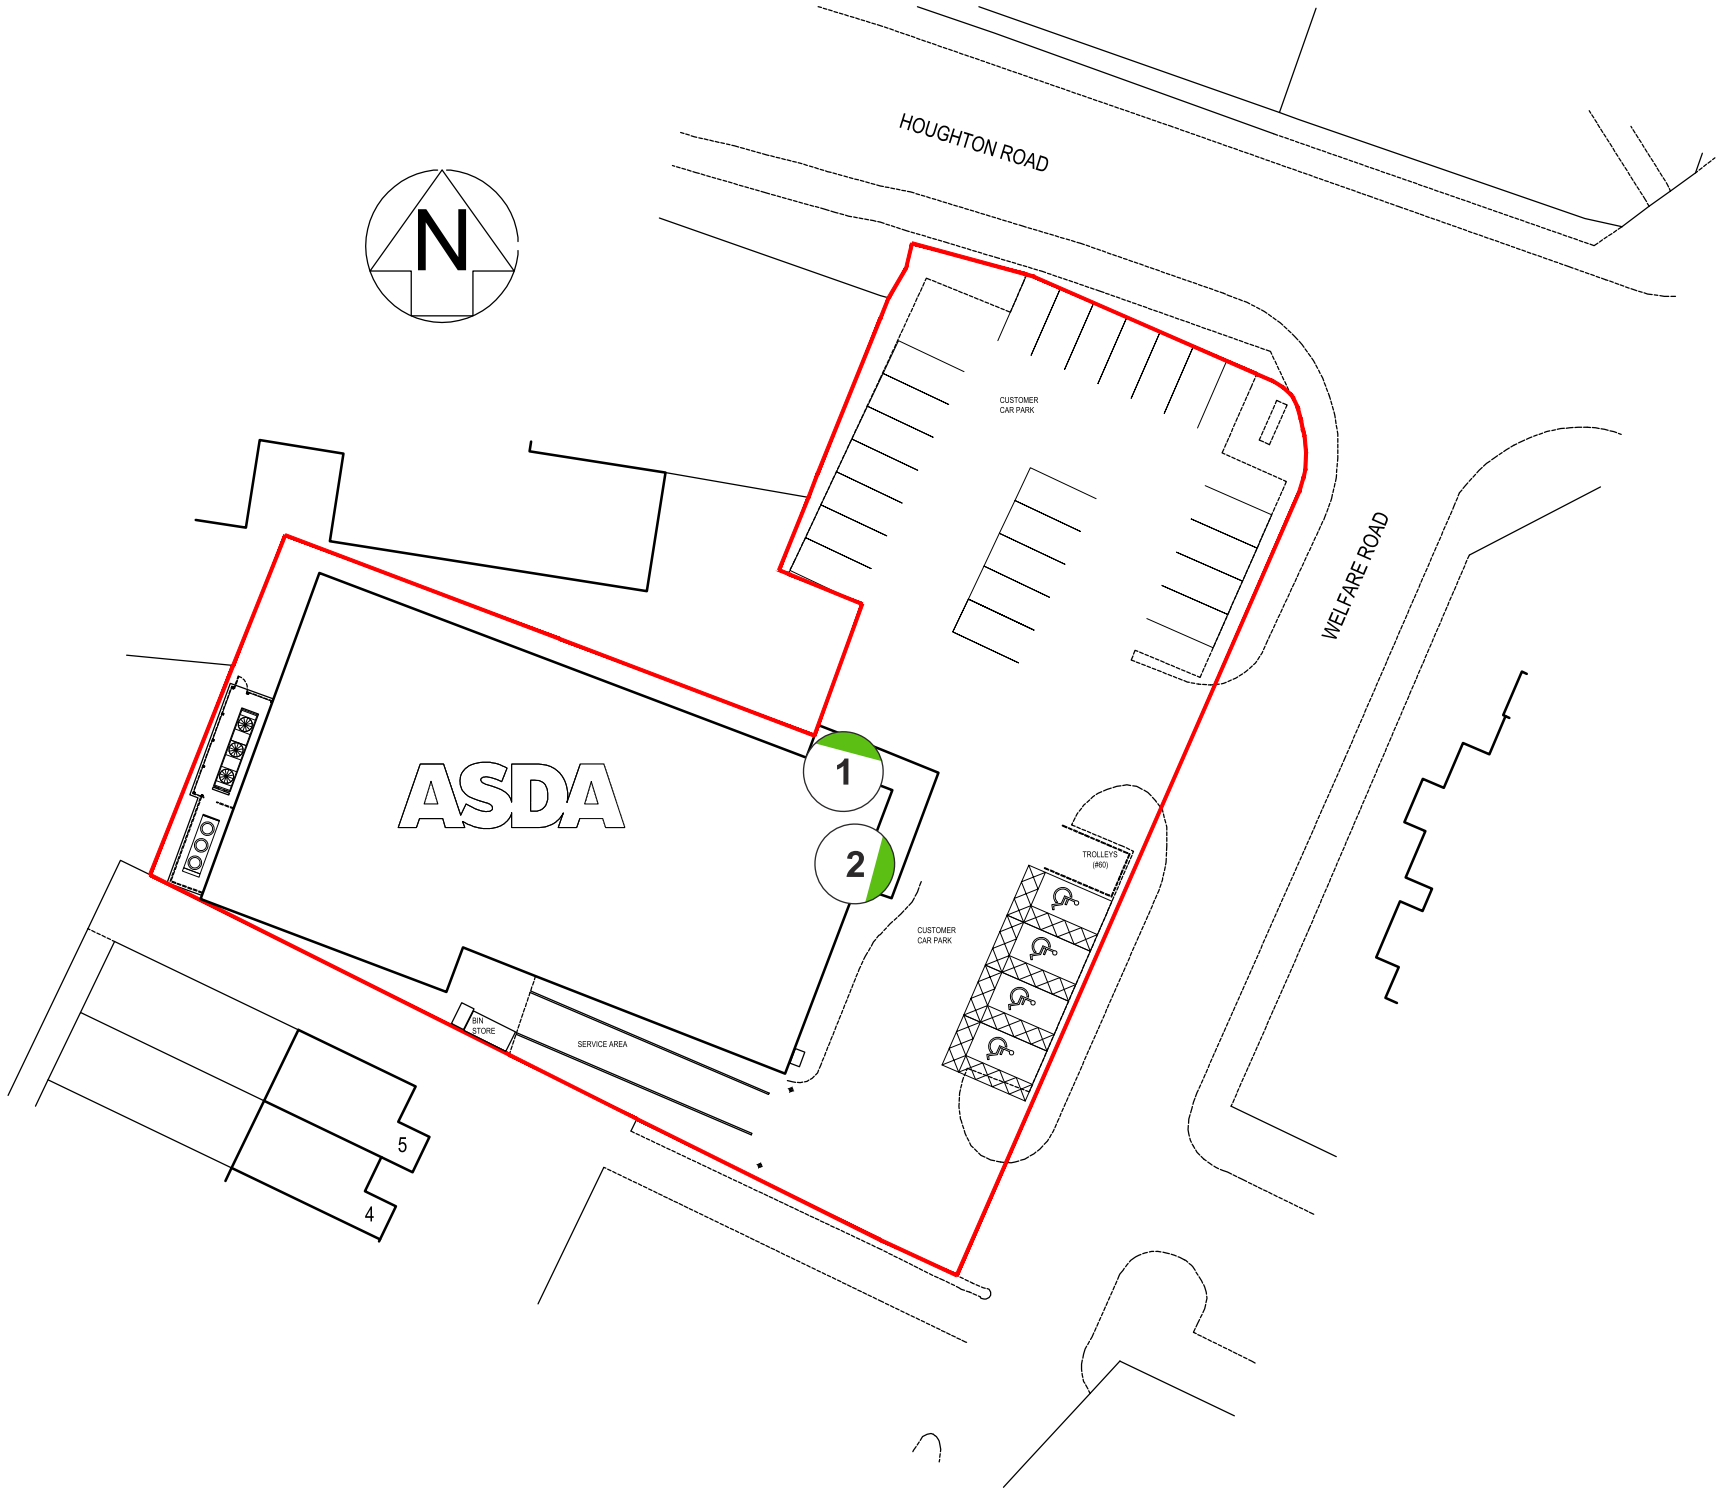




2


FRONT ELEVATION

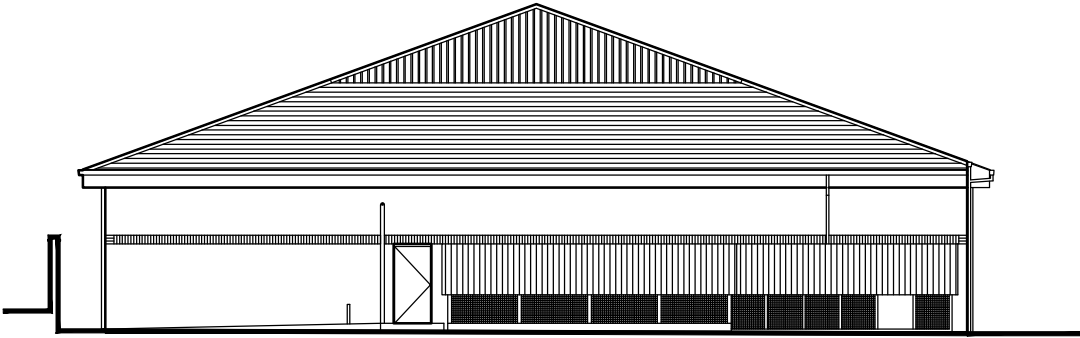

REAR ELEVATION

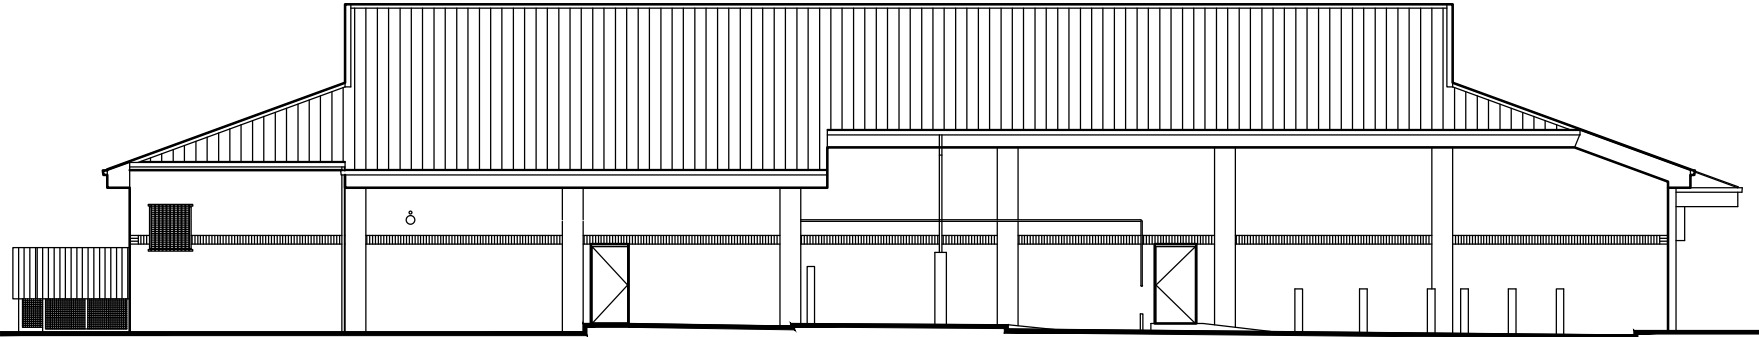


SIDE ELEVATION

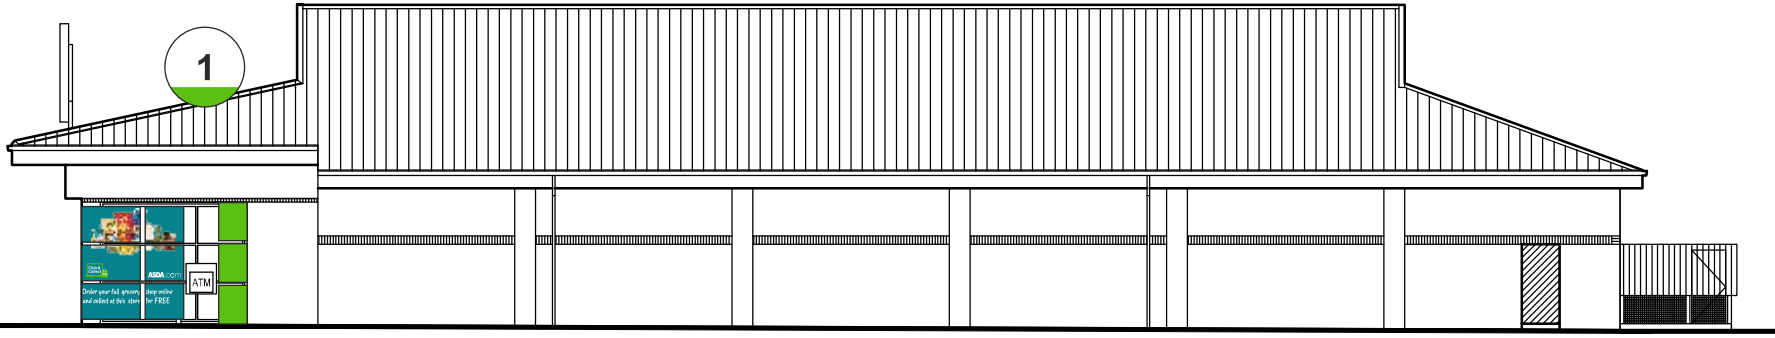

SIDE ELEVATION




SIGN TYPE	DESCRIPTION
	Printed Window Vinyl
LOCATION	
1	SPECIFICATION
QUANTITY	Externally Applied Window Vinyl
1	ASDXXXXXX-XXXX
REF CODE	

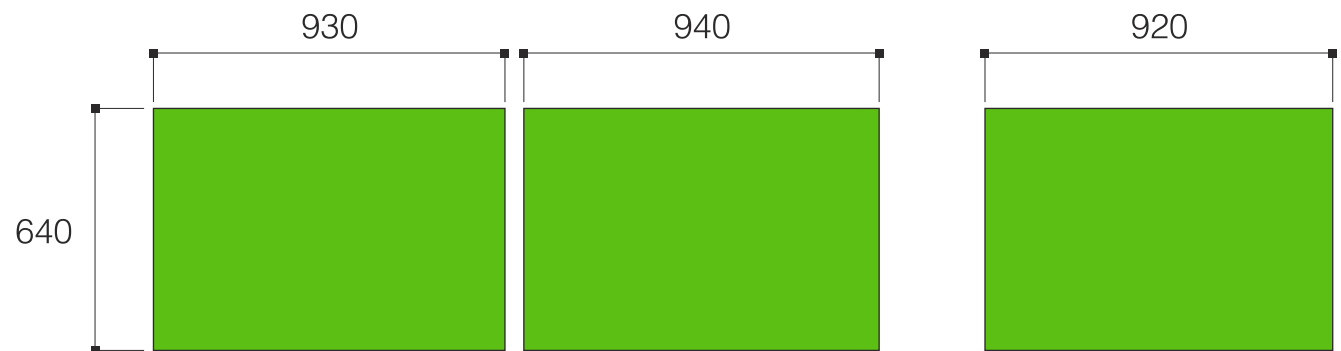

SIGN TYPE	DESCRIPTION
	ASDA Green Window Vinyl
LOCATION	
1 & 2	SPECIFICATION
QUANTITY	Externally Applied Window Vinyl
6	ASDXXXXXX-XXXX
REF CODE	



Existing

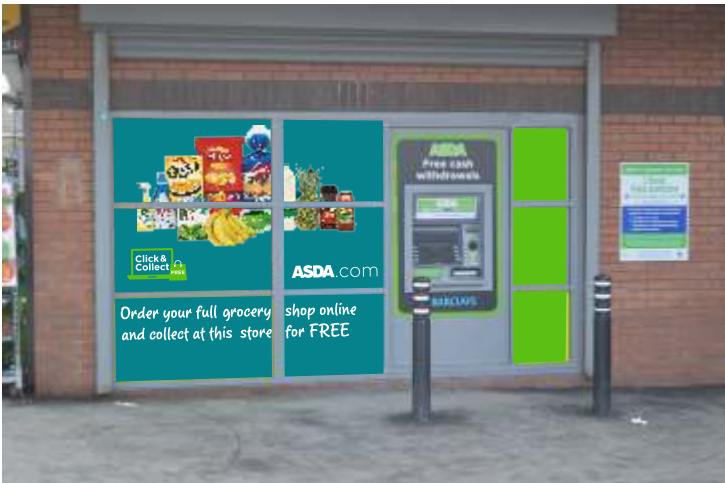

Proposed



Existing



Proposed