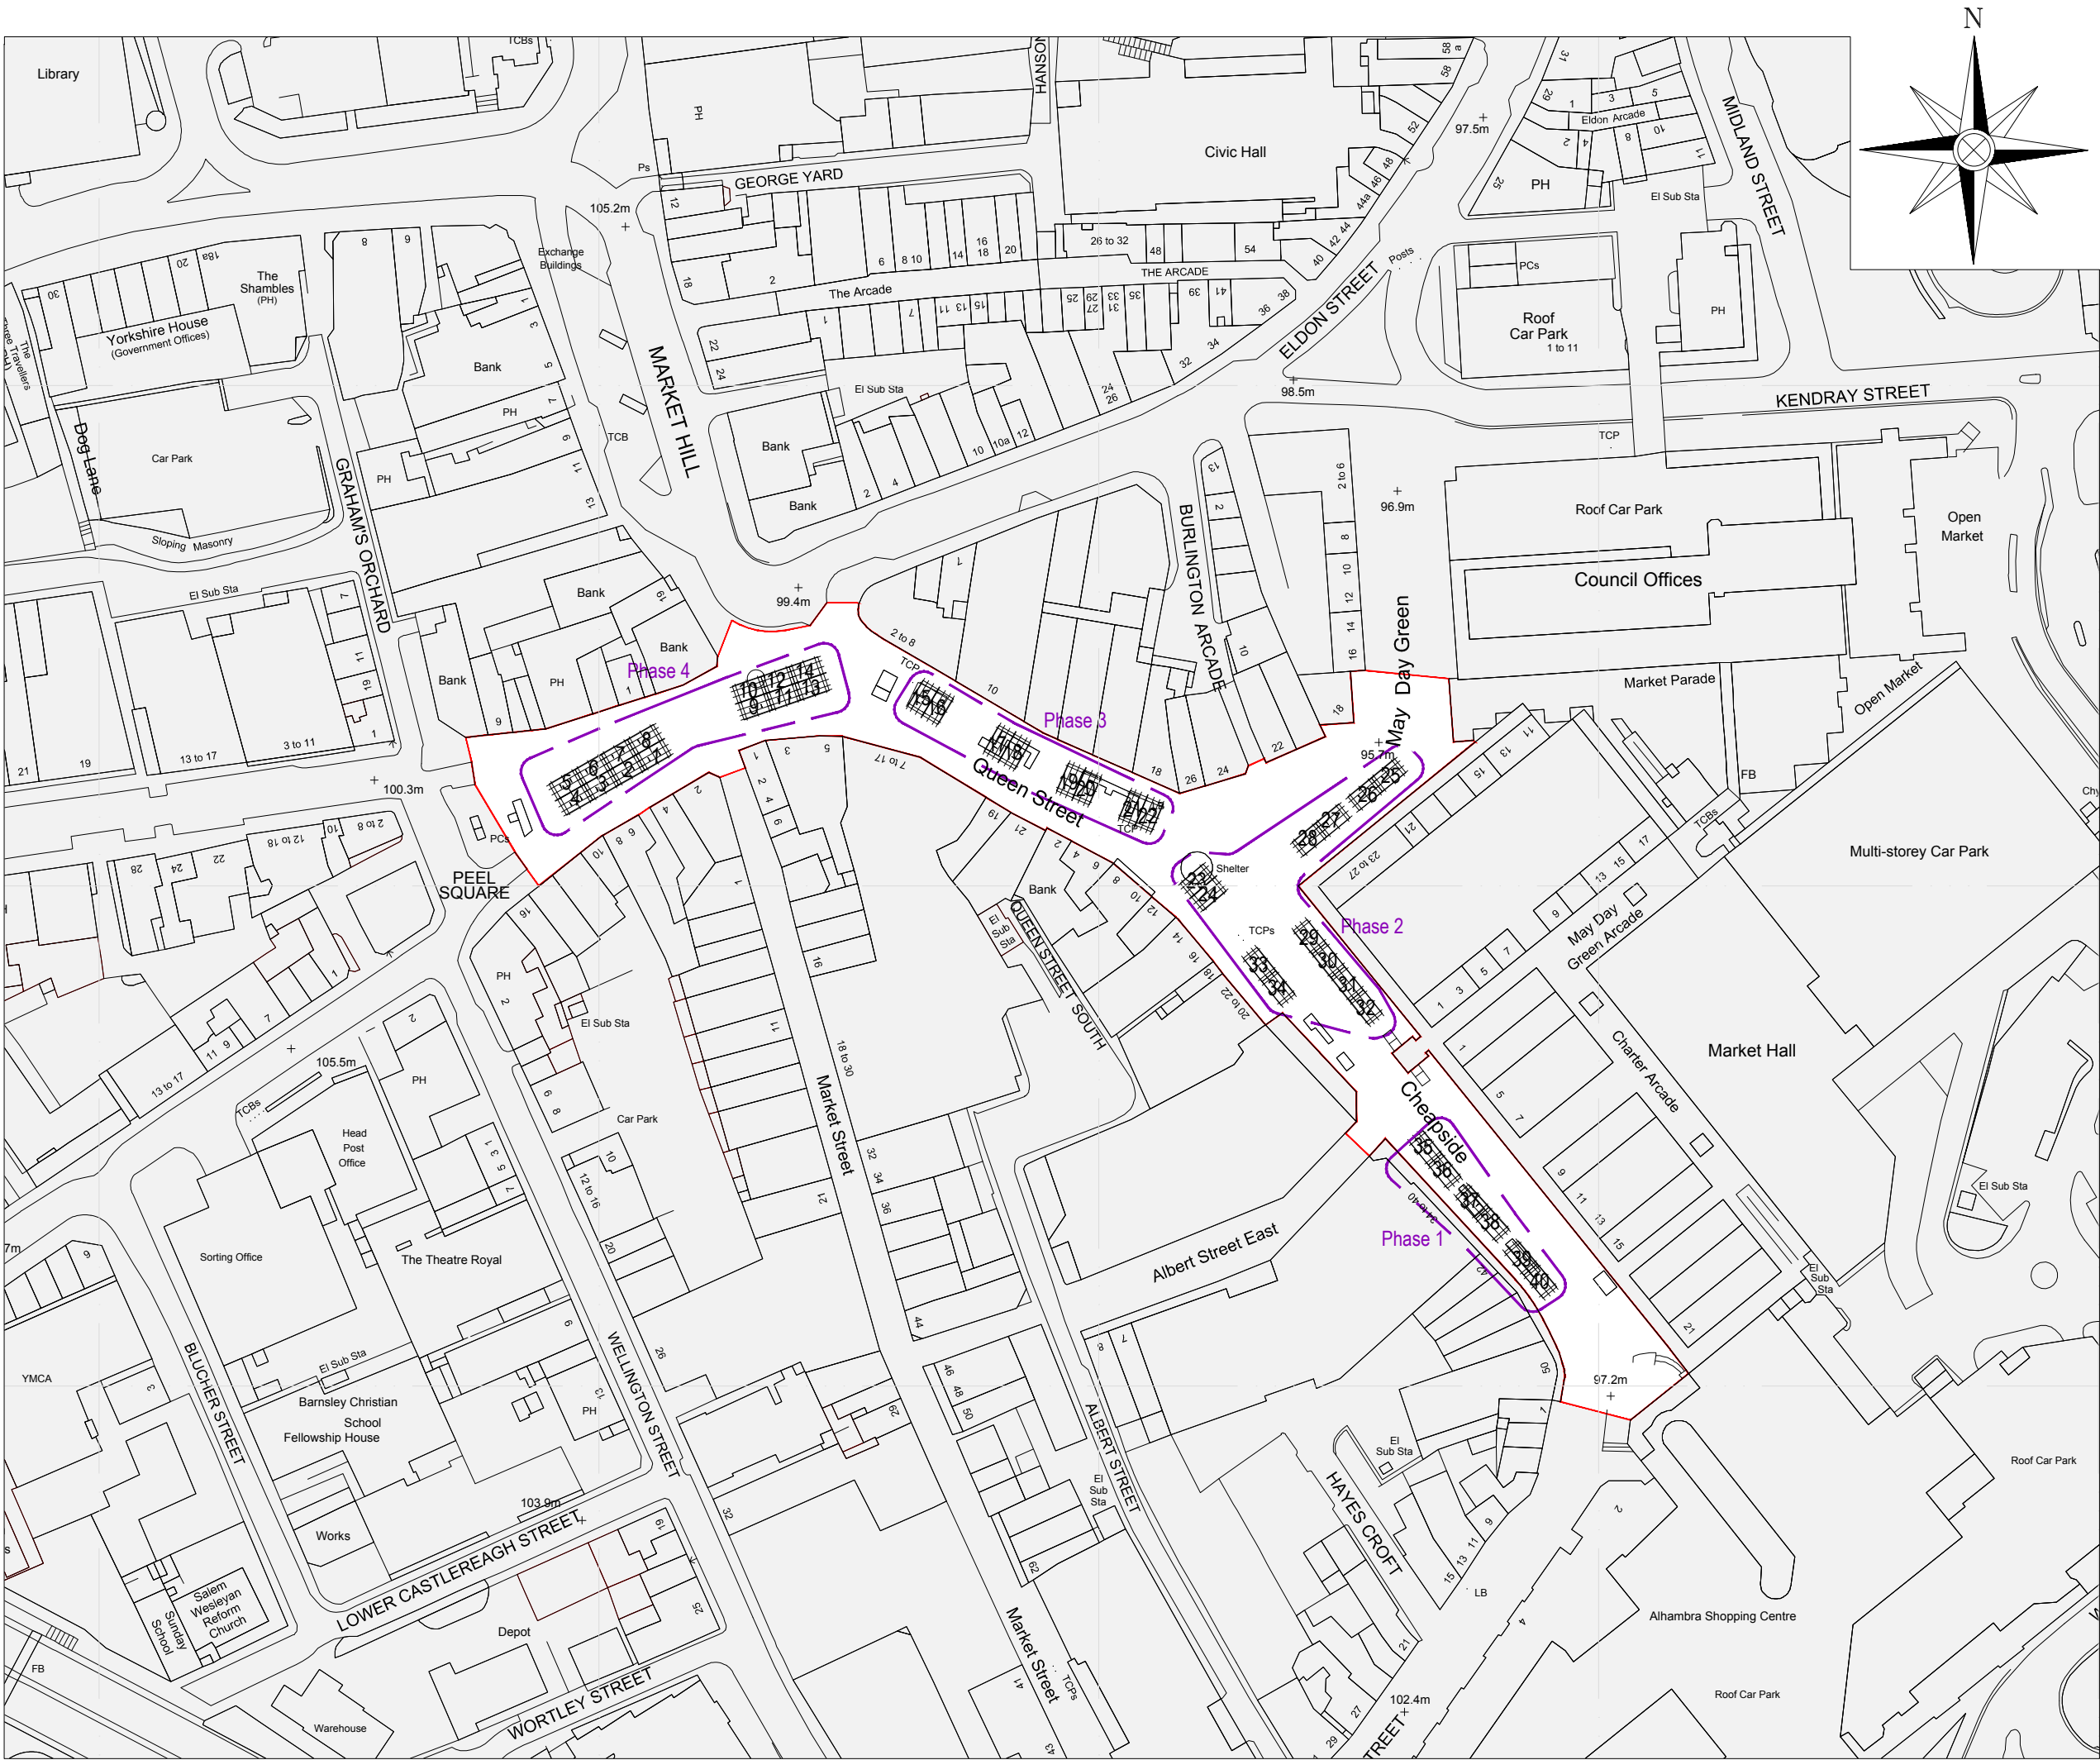


- NOTES:
- 1) UNDER NO CIRCUMSTANCES SHOULD DIMENSIONS BE SCALED FROM THIS DRAWING "IF IN DOUBT ASK"
 - 2) THIS DRAWING IS TO BE READ IN CONJUNCTION WITH ALL OTHER RELEVANT DRAWINGS, ANY DISCREPANCIES, ERRORS OR OMISSIONS TO BE BROUGHT TO THE ATTENTION OF IBI TAYLORYOUNG.
 - 3) ALL DIMENSIONS TO BE CHECKED BEFORE COMMENCEMENT
 - 4) THIS DRAWING IS THE PROPERTY OF IBI TAYLORYOUNG AND MUST NOT BE COPIED OR REPRODUCED EITHER IN WHOLE OR IN PART WITHOUT WRITTEN PERMISSION

drawing originated by: AG		date: 15/04/14
revisions	drawn/reviewed	date
REV 1	AG / DAG	16/04/14
Update Stall Locations as client meeting 9/4/14.		
REV 2	AG / DAG	16/05/14
Update Stall Locations following receipt of topo survey.		
REV 3	AG / DAG	21/05/14
Stall Phasing added, locations adjusted for retention of lighting.		

Phase 1 - 6 No. Stalls (35 - 40)
Phase 2 - 12 No. Stalls (23 - 34)
Phase 3 - 8No. Stalls (15 - 22)
Phase 4 - 14No. Stalls (1 - 14)

Refer to Stall Layout GAS SP(90)11-13 for detail locations.

PRELIMINARY

BARNSELY TOWN CENTRE MARKETS PROJECT

PROPOSED STALL LOCATIONS

Scale: 1:1250 @ A3
Reviewed by : DAG

job	drawing	rev
6737	SP(90)10	3

IBI TaylorYoung

Chadsworth House
Wilmslow Road
Handforth
Cheshire
SK9 3HP

T: 01625 542 200
F: 01625 542 250
E: cosec@tayloryoung.co.uk

Want to find out more?
www.tayloryoung.co.uk

Member of the IBI Group.
www.ibigroup.com

