	Revision	Date	By	Chk.
A	North point amended	27/11/25	MW	

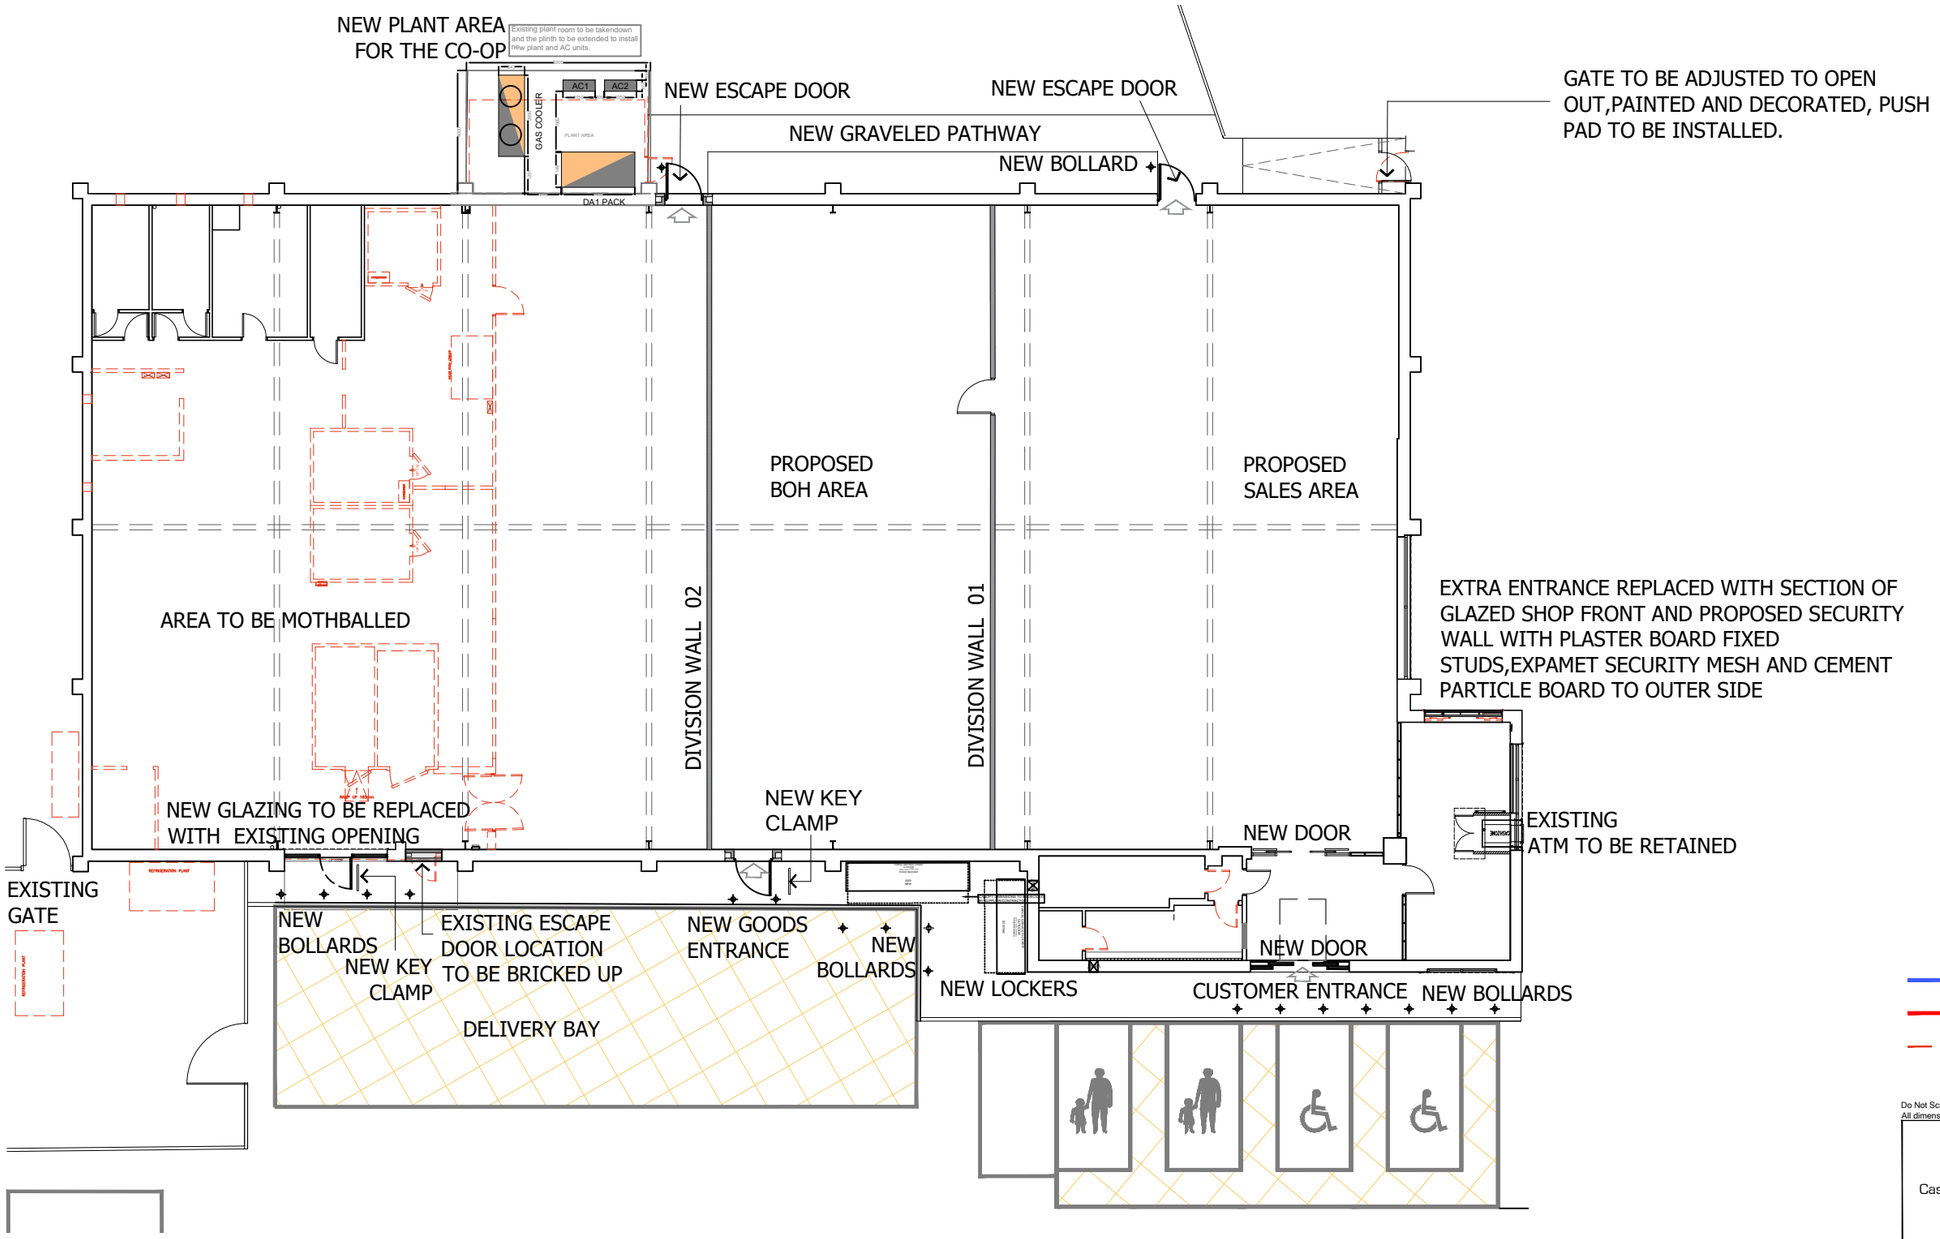

Ownership Boundary
Planning Boundary
Downtakings/Removals

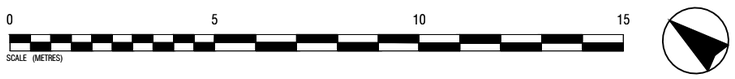

PROPOSED BUILDING PLAN - SCALE 1:200 @A3

Do Not Scale Dimensions from Drawings.
All dimensions to be verified on site, and any discrepancy to be notified to the Architect.

AMCA ARCHITECTS
Castlecroft Business Centre Tom Johnston Road
Dundee DD4 8XD
T: 01382 774111 F: 01382 739382
mail@amcaarchitect.co.uk

Drawn by MW	Date NOV2025
Checked by -	Scale 1:200@A3
Job High Street Royston South Yorkshire S71 4RF	
Drawing PROPOSED BUILDING PLAN	

Co-operative Proj No.	AMCA Job No.	Drawing No.	Rev.
0000	4170	PL_006	-

CAD Ref: 4170_Royston_construction.dwg