





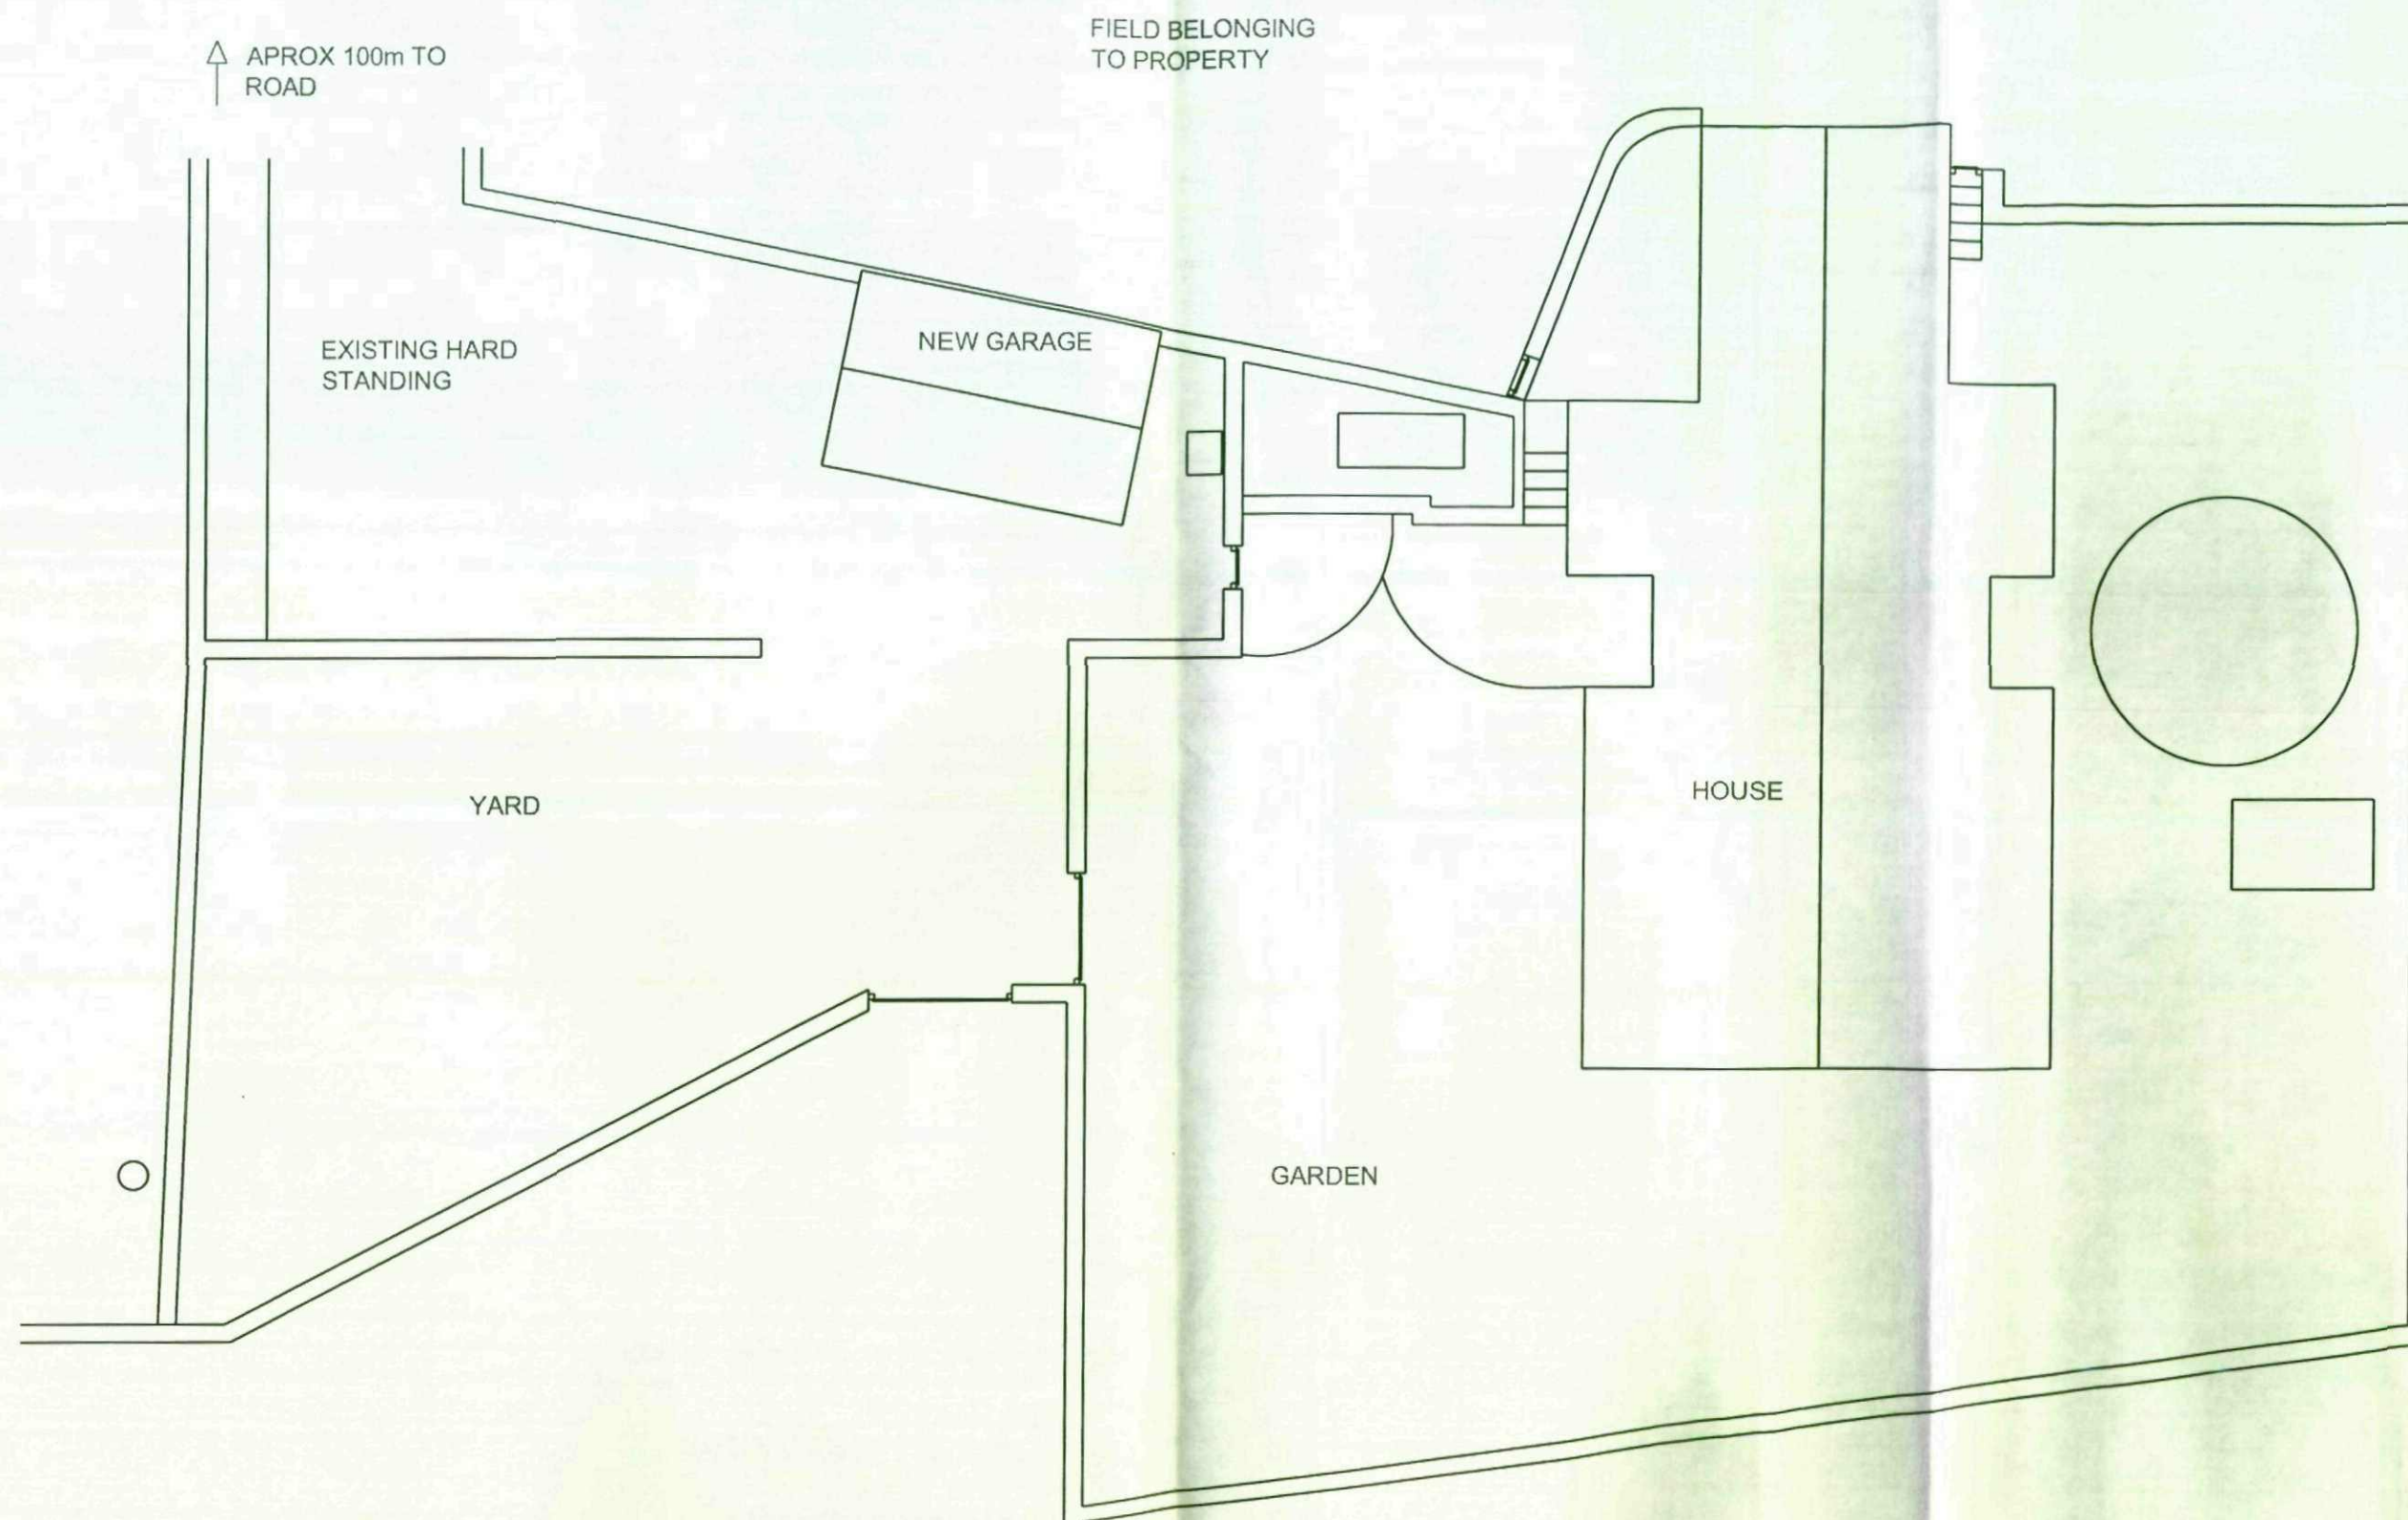


E.J.Marsden
 Gyn Race,
 Royd Lane, Millhouse Green,
 Sheffield, S36 9NY

Title	Plan View of Site			A3
Job	Gyn Race Garage			Drawn EJM
Dwg No	EM100908-01			Checked <Chk>
Date	10/09/07	Scale	1:200	Issue <Iss>


Viewed From
East

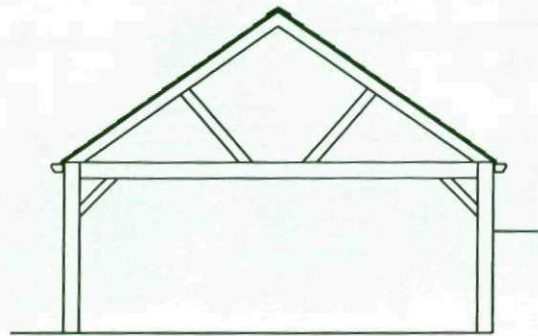


Viewed
From North

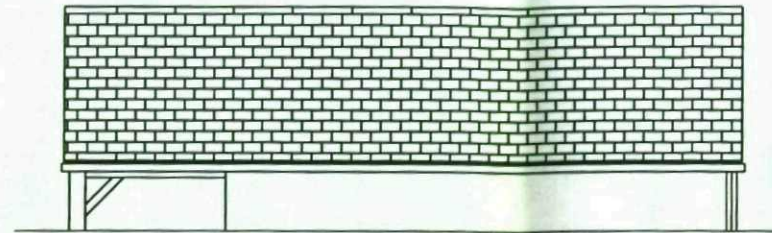


Plan

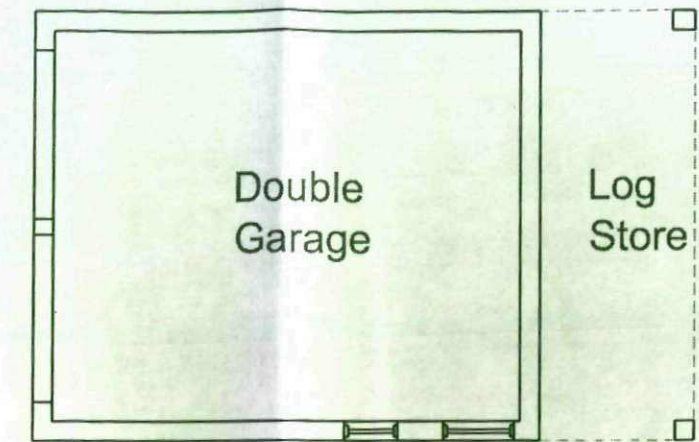

Viewed
from West

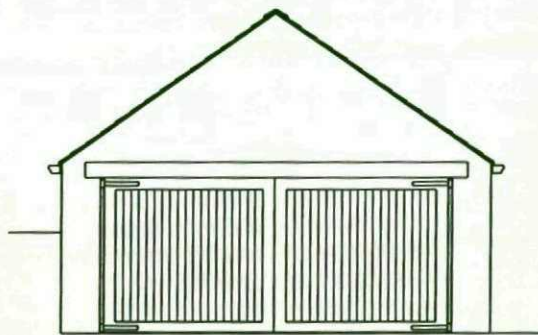

Viewed From
South

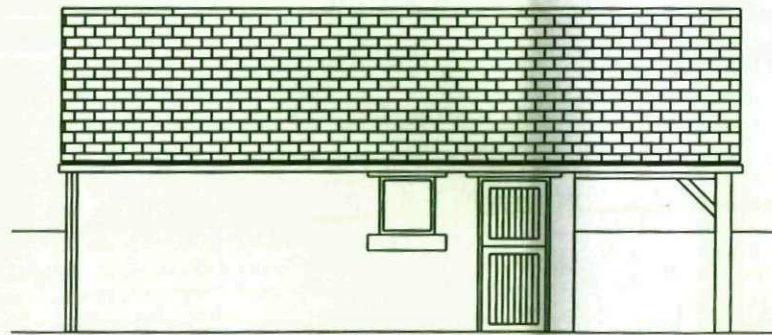

Materials;

Stone work - All exposed elevations faced with random coursed natural grit stone reclaimed from the site, recessed pointing.

Roofing - Yorkshire gray stone roofing slate, stone ridge tiles, flush pointed

Exposed timber frame- Natural stained European Oak

Log store East elevation - timber T&G above oak frame, natural stain

Garage doors - Side hung timber T&G, natural stain

Side door - Timber T&G, natural stain

Side window - Timber, no glazing bars, natural stain

Gutters - Timber gutters painted black

E.J.Marsden
Gyn Race,
Royd Lane, Millhouse Green,
Sheffield, S36 9NY

Title	Details		A3
Job	Gyn Race Garage	Drawn	EJM
Dwg No	EM100907-02	Checked	