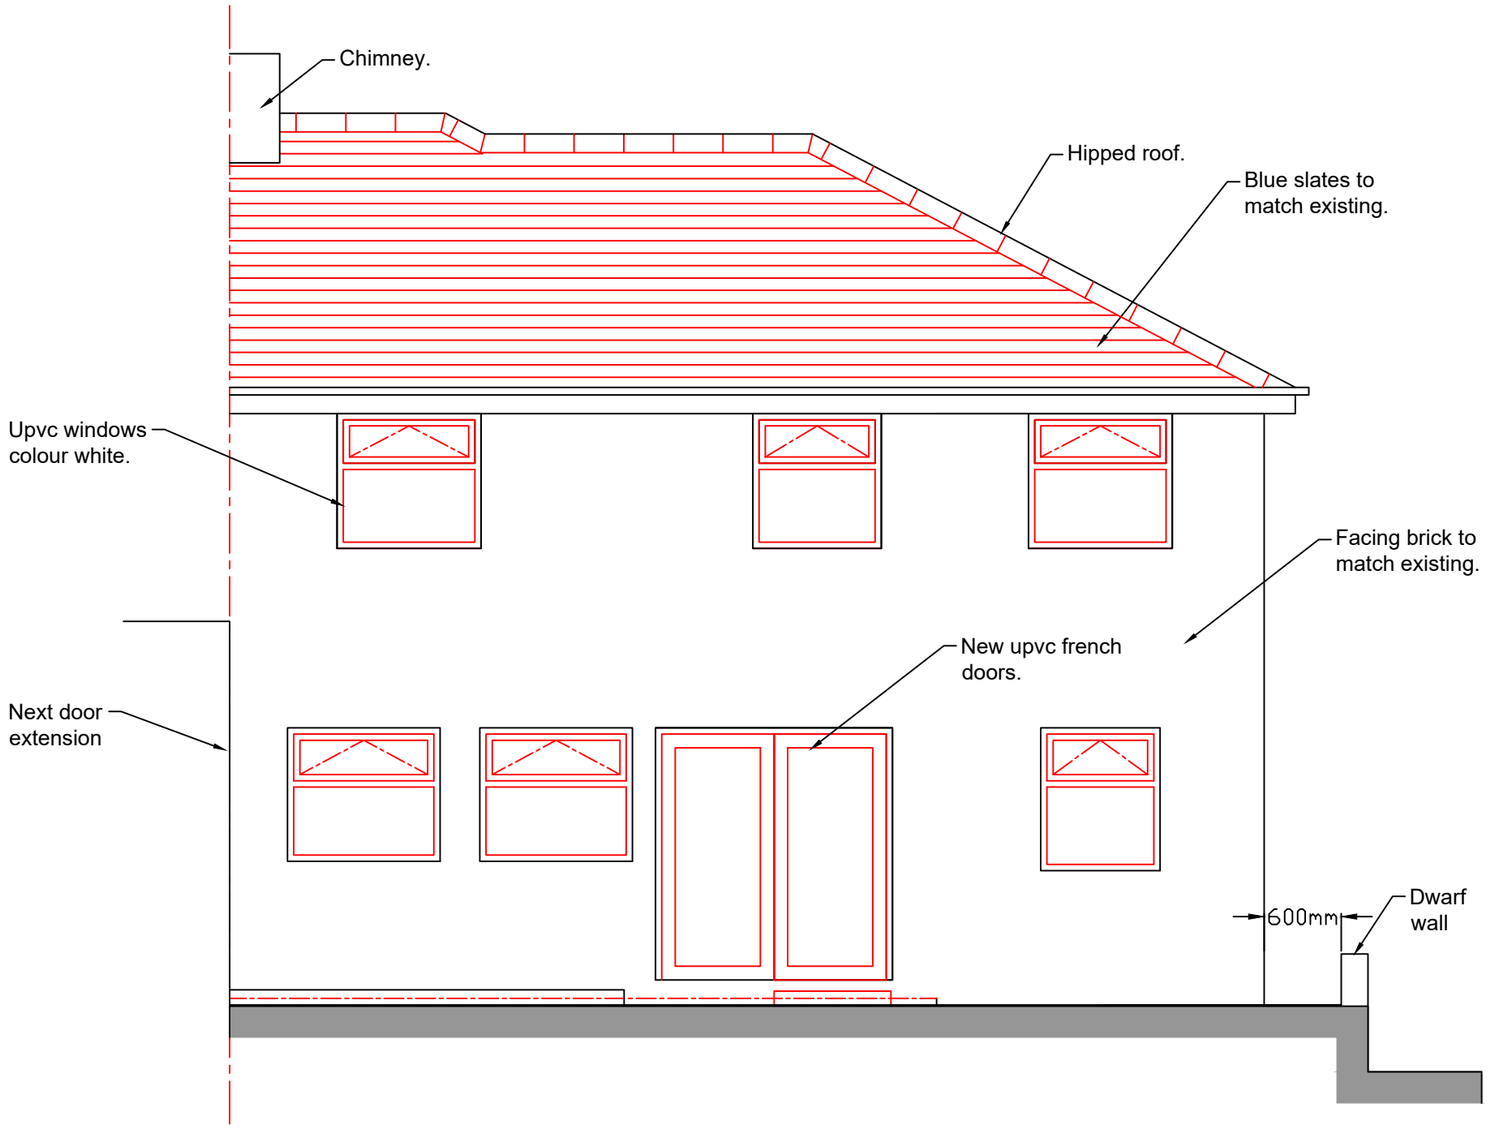

Proposed Rear Elevation
1:50

0 500 1000 1500 2000 2500mm
SCALE 1:50

Revisions	A. A-----	00-00-00
This drawing is for planning permission only and is not a construction drawing.		
Drawing Title	PROPOSED-REAR-ELEVATION	
Job No. - Dwg No.	KH/2026/8 .	–
Client:	Kelly Haigh & Richard Roe 9 Bretton Road Darton; Barnsley S75 5JZ .	
Scale.	1:50	