
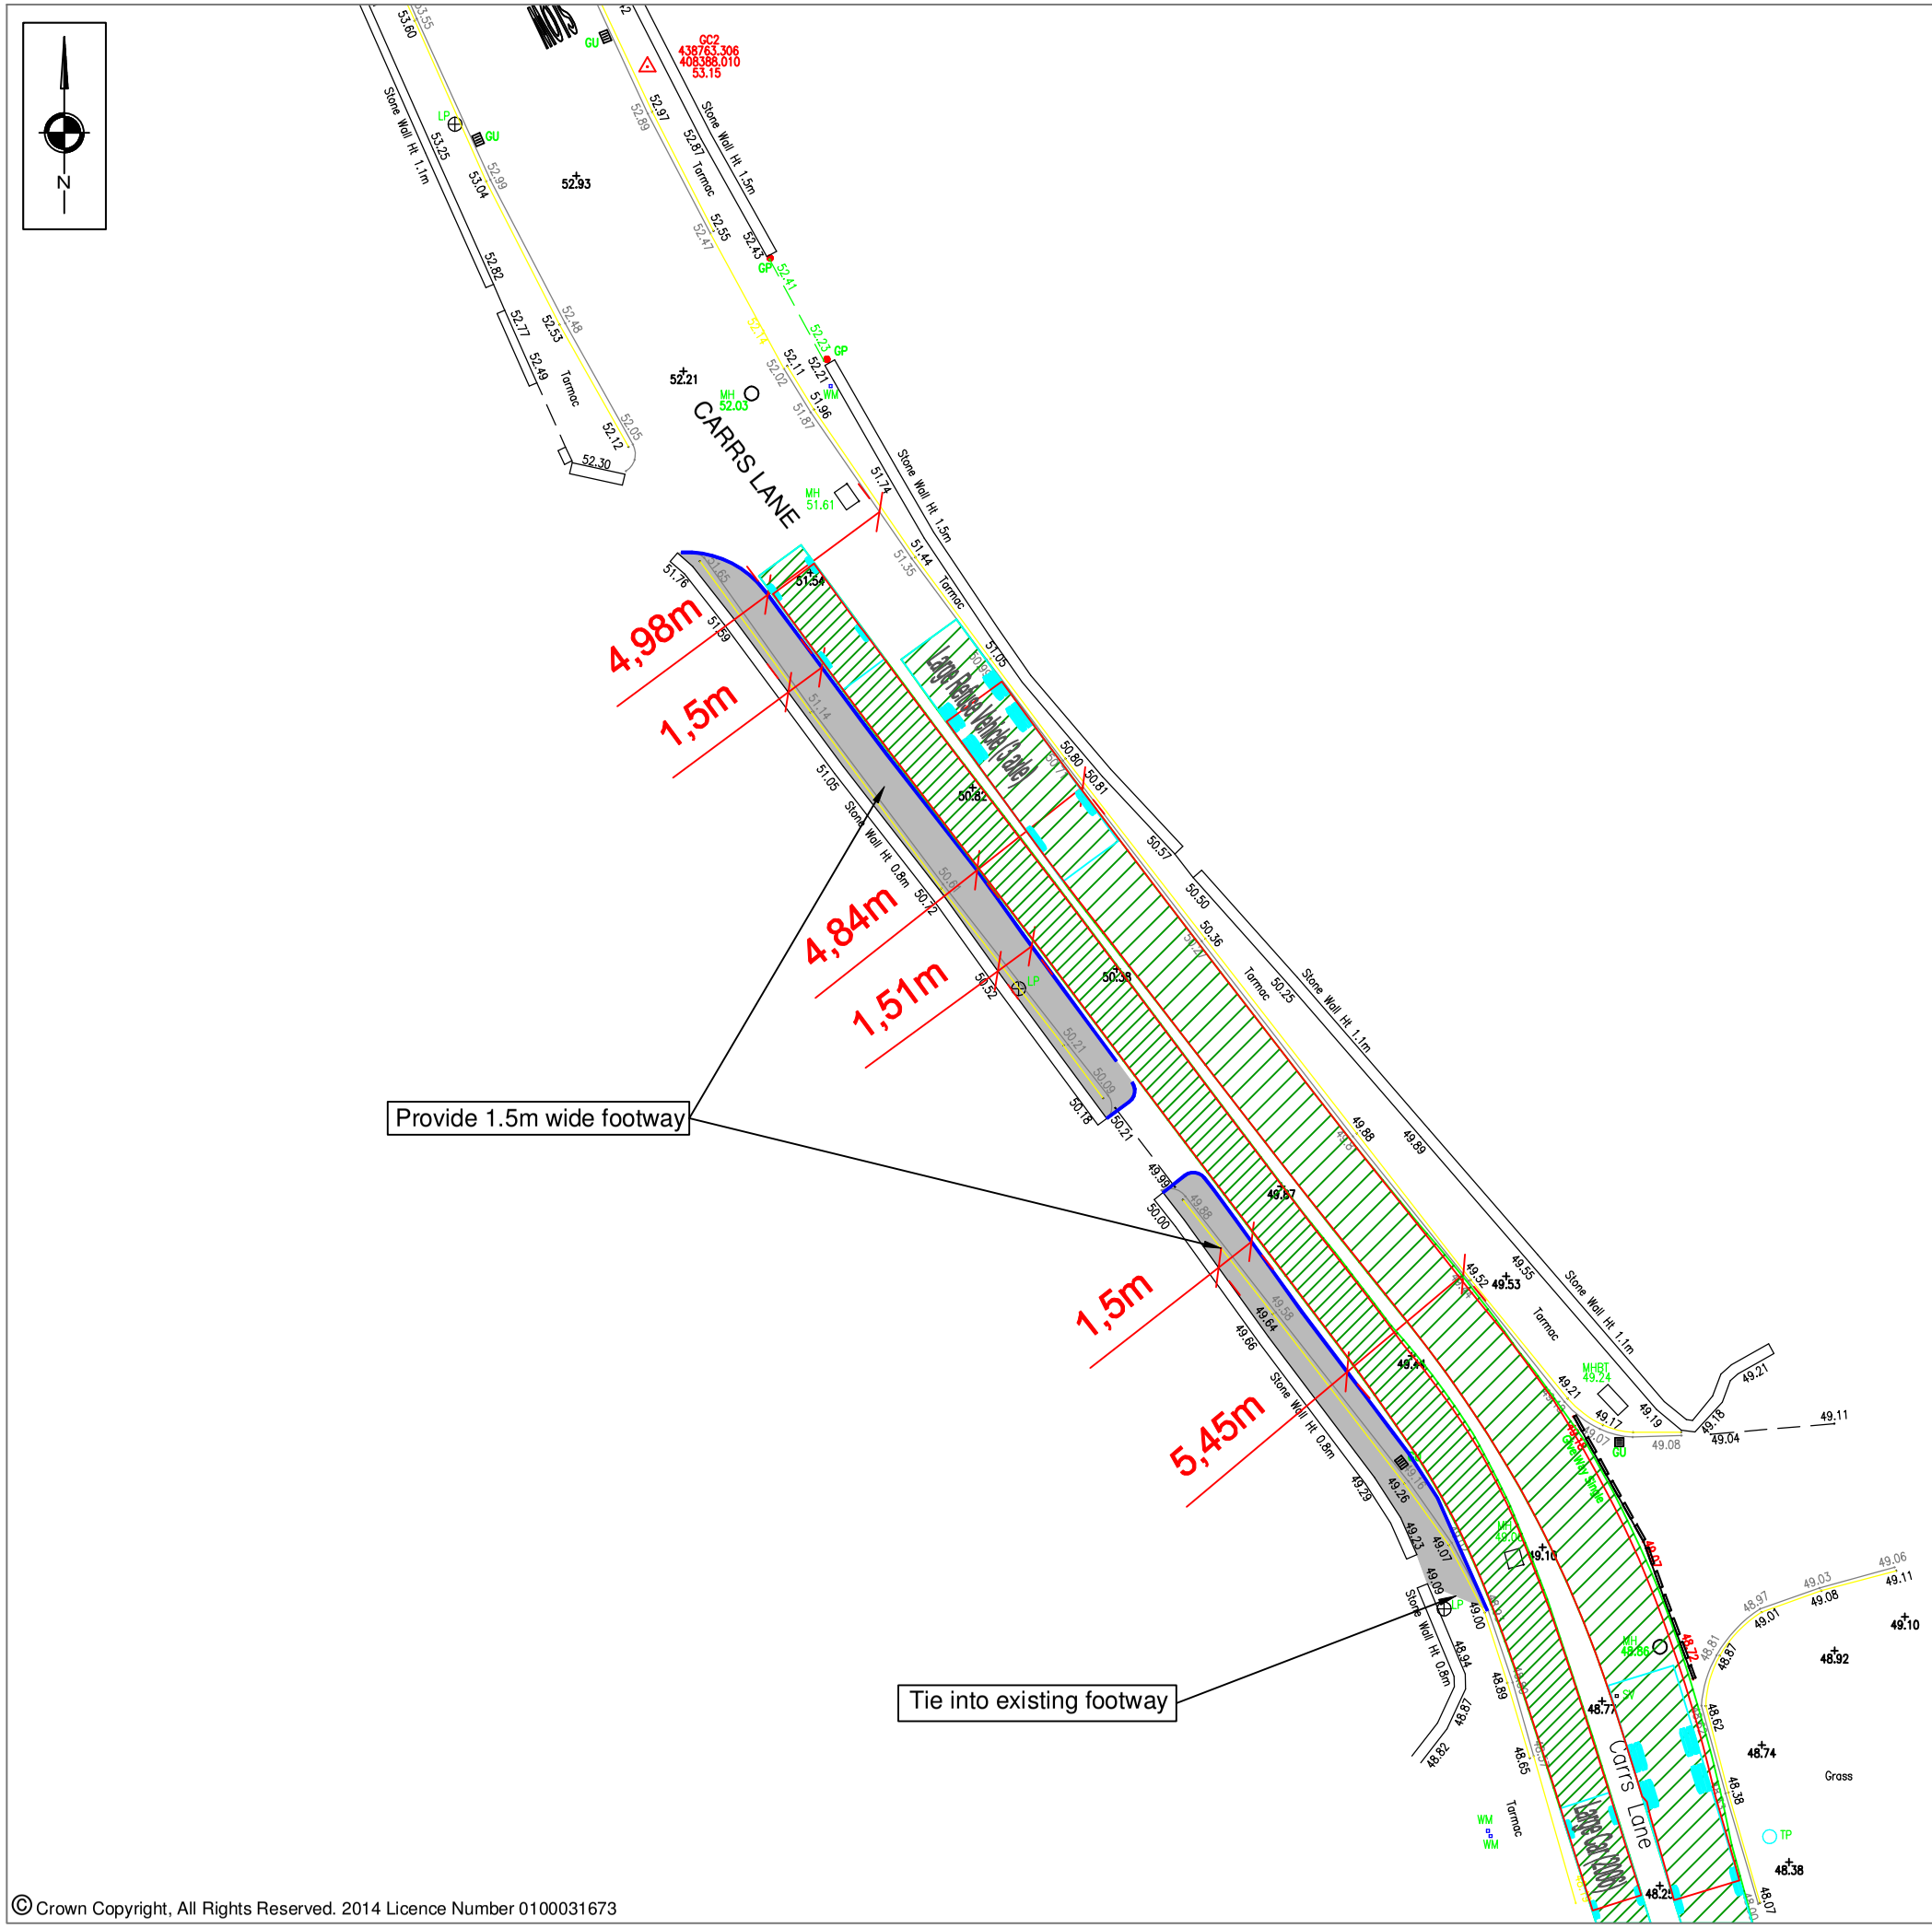



© Crown Copyright, All Rights Reserved. 2014 Licence Number 0100031673

VEHICLE DETAILS

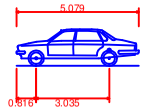

Large Car (2006)

Overall Length	5.079m
Overall Width	1.872m
Overall Body Height	1.525m
Min Body Ground Clearance	0.310m
Max Track Width	1.831m
Lock to Lock Time	4.00s
Kerb to Kerb Turning Radius	5.900m

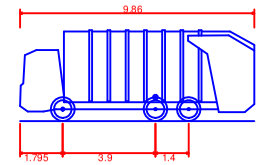

Large Refuse Vehicle (3 axle)

Overall Length	9.860m
Overall Width	2.450m
Overall Body Height	3.814m
Min Body Ground Clearance	0.366m
Track Width	2.450m
Lock to Lock Time	4.00s
Kerb to Kerb Turning Radius	9.500m

REVISIONS

REV	DESCRIPTION	DATE	BY
-	- -	-	-

S|C|P
Transportation Planning : Infrastructure Design
Riverside Studio, 32 The Calls, Leeds, LS2 7EW, Tel 0113 887 3323
www.scptransport.co.uk, Email info@scptransport.co.uk

Client Name:
BARRATT HOMES

Project Title:
PROPOSED RESIDENTIAL DEVELOPMENT
CARRS LANE, CUDWORTH

Drawing Title:
SWEPT PATH CARRS LANE

Drawn By: TH	Date: OCT 2015
Checked: GWB	Scale: 1:250 @ A3
Status: PLANNING	Approved/Unapproved:

Drawing No. SCP/14923/SK017 | Rev. -