




Safety, Health + Environmental Information

It is assumed that all works are to be carried out by a competent contractor working, where appropriate to an approved method statement.

rev	description	date	dr by	app by
-----	-------------	------	-------	--------

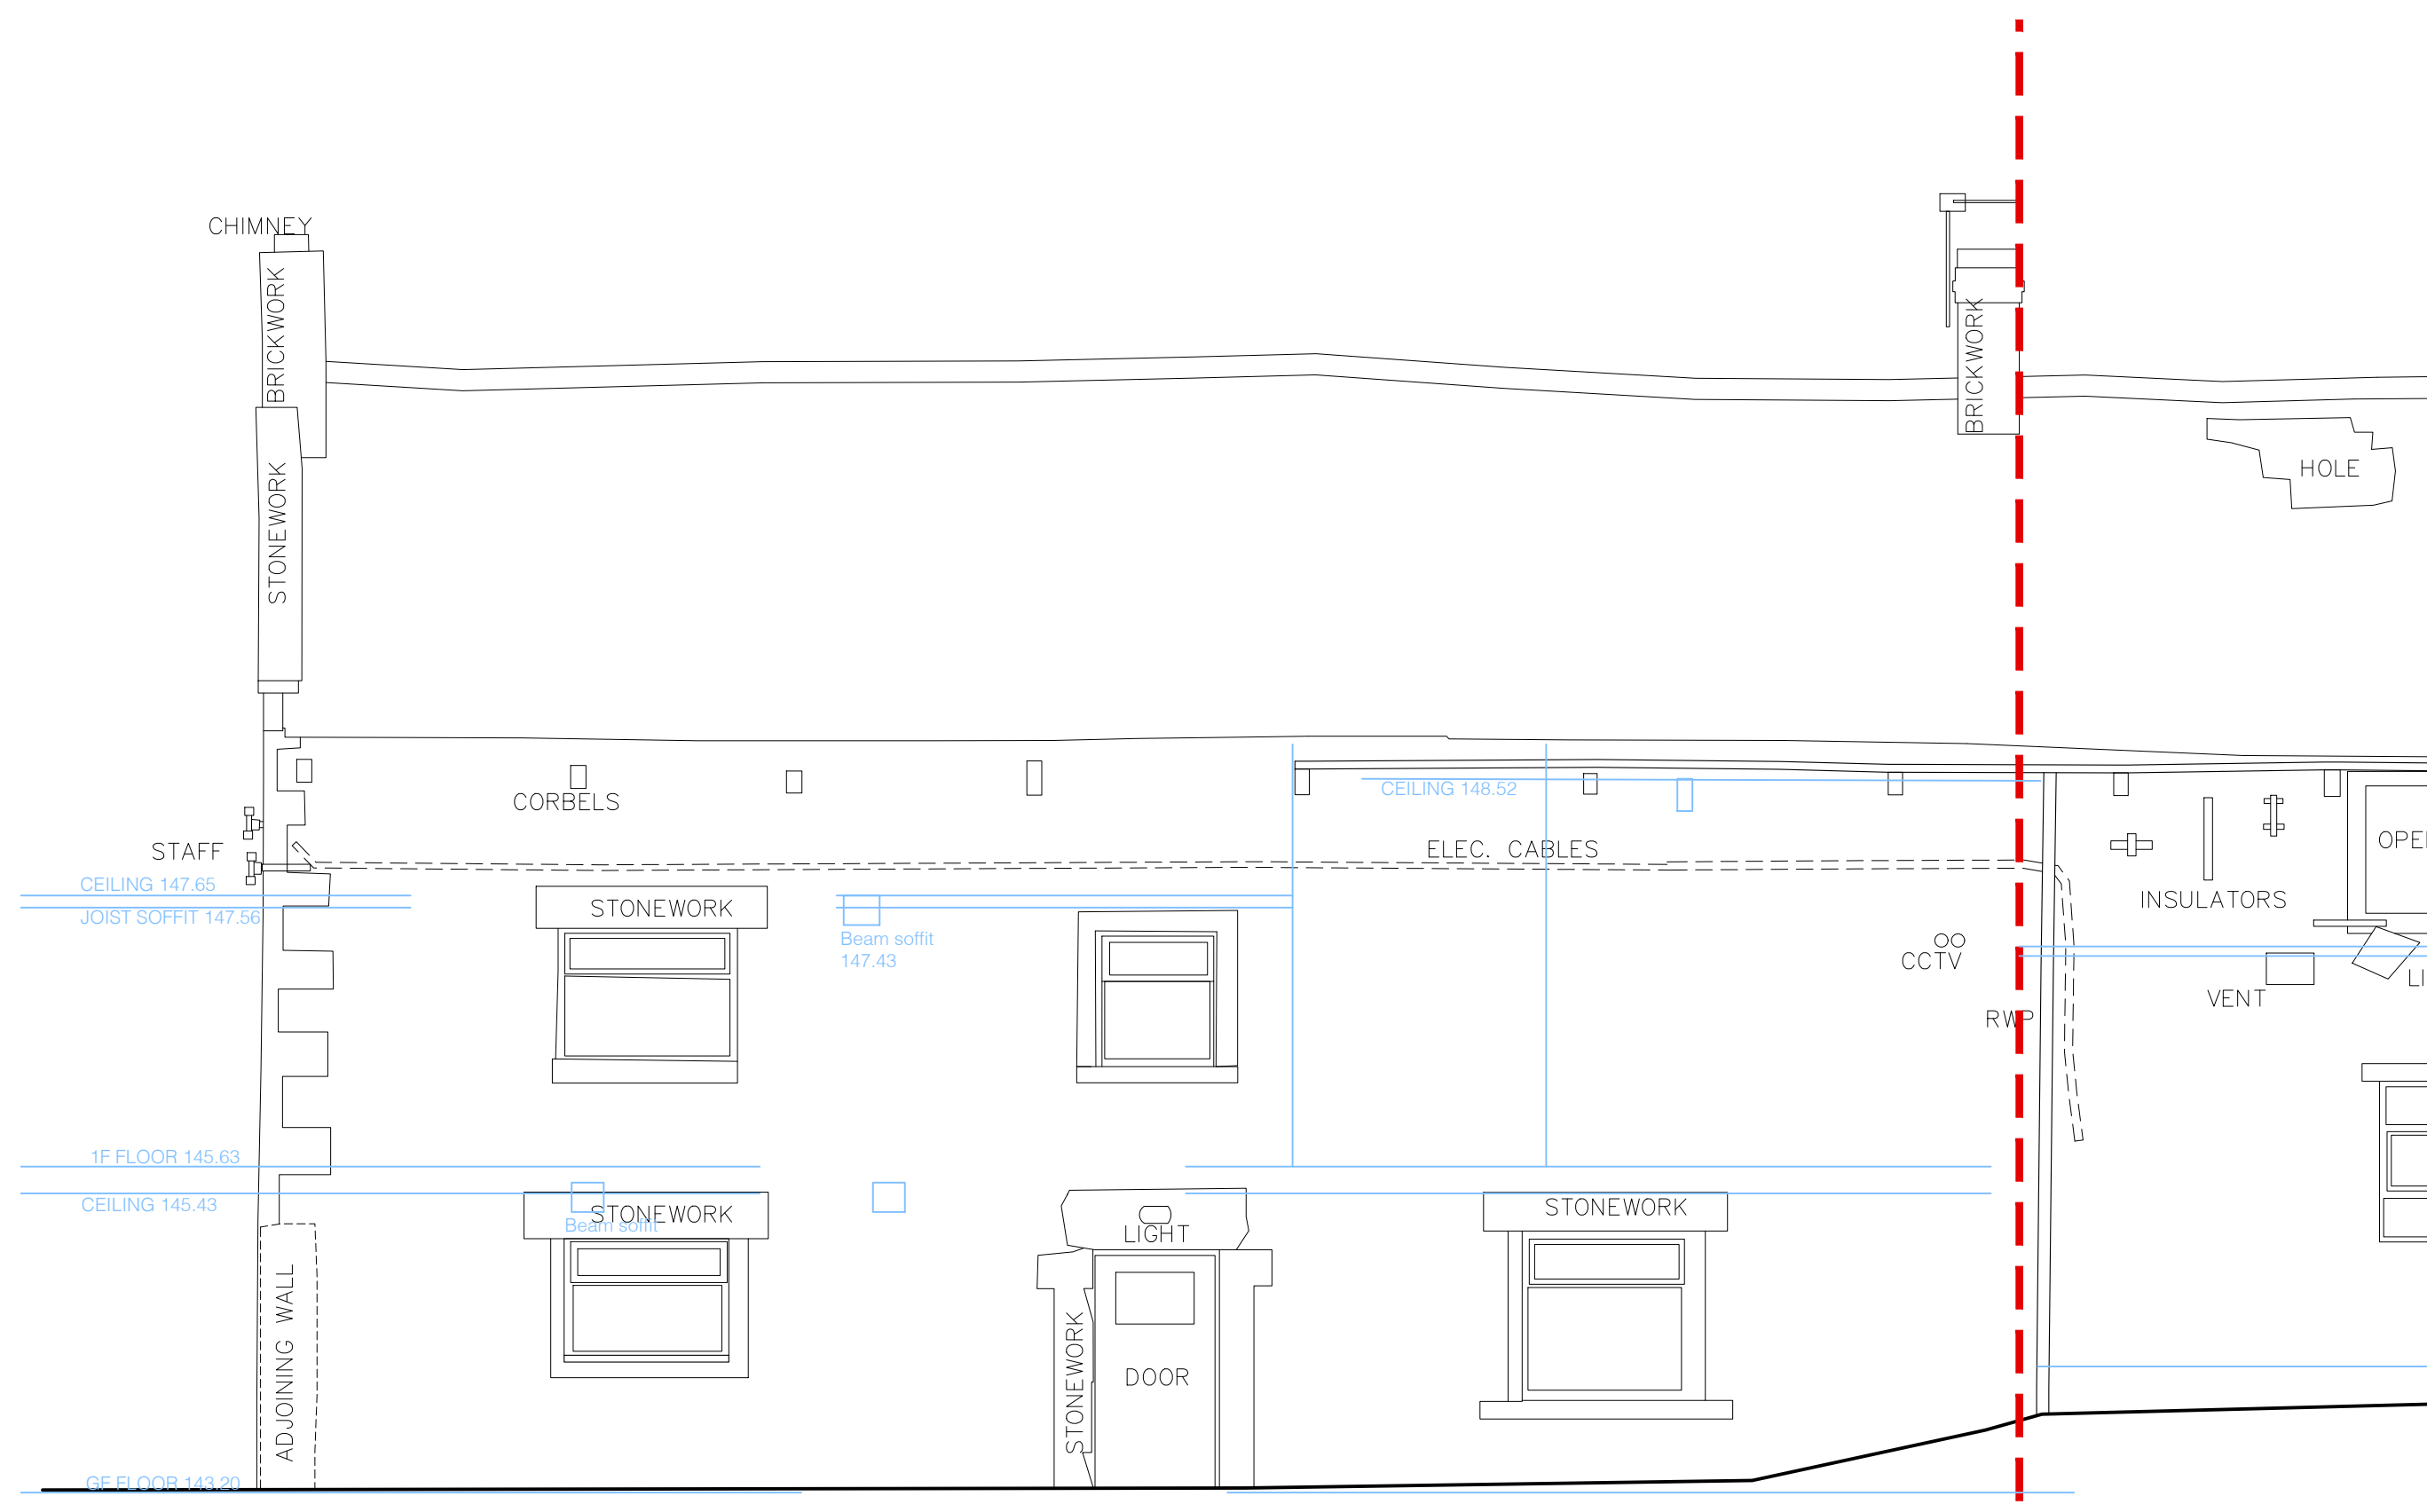

Elevation 2

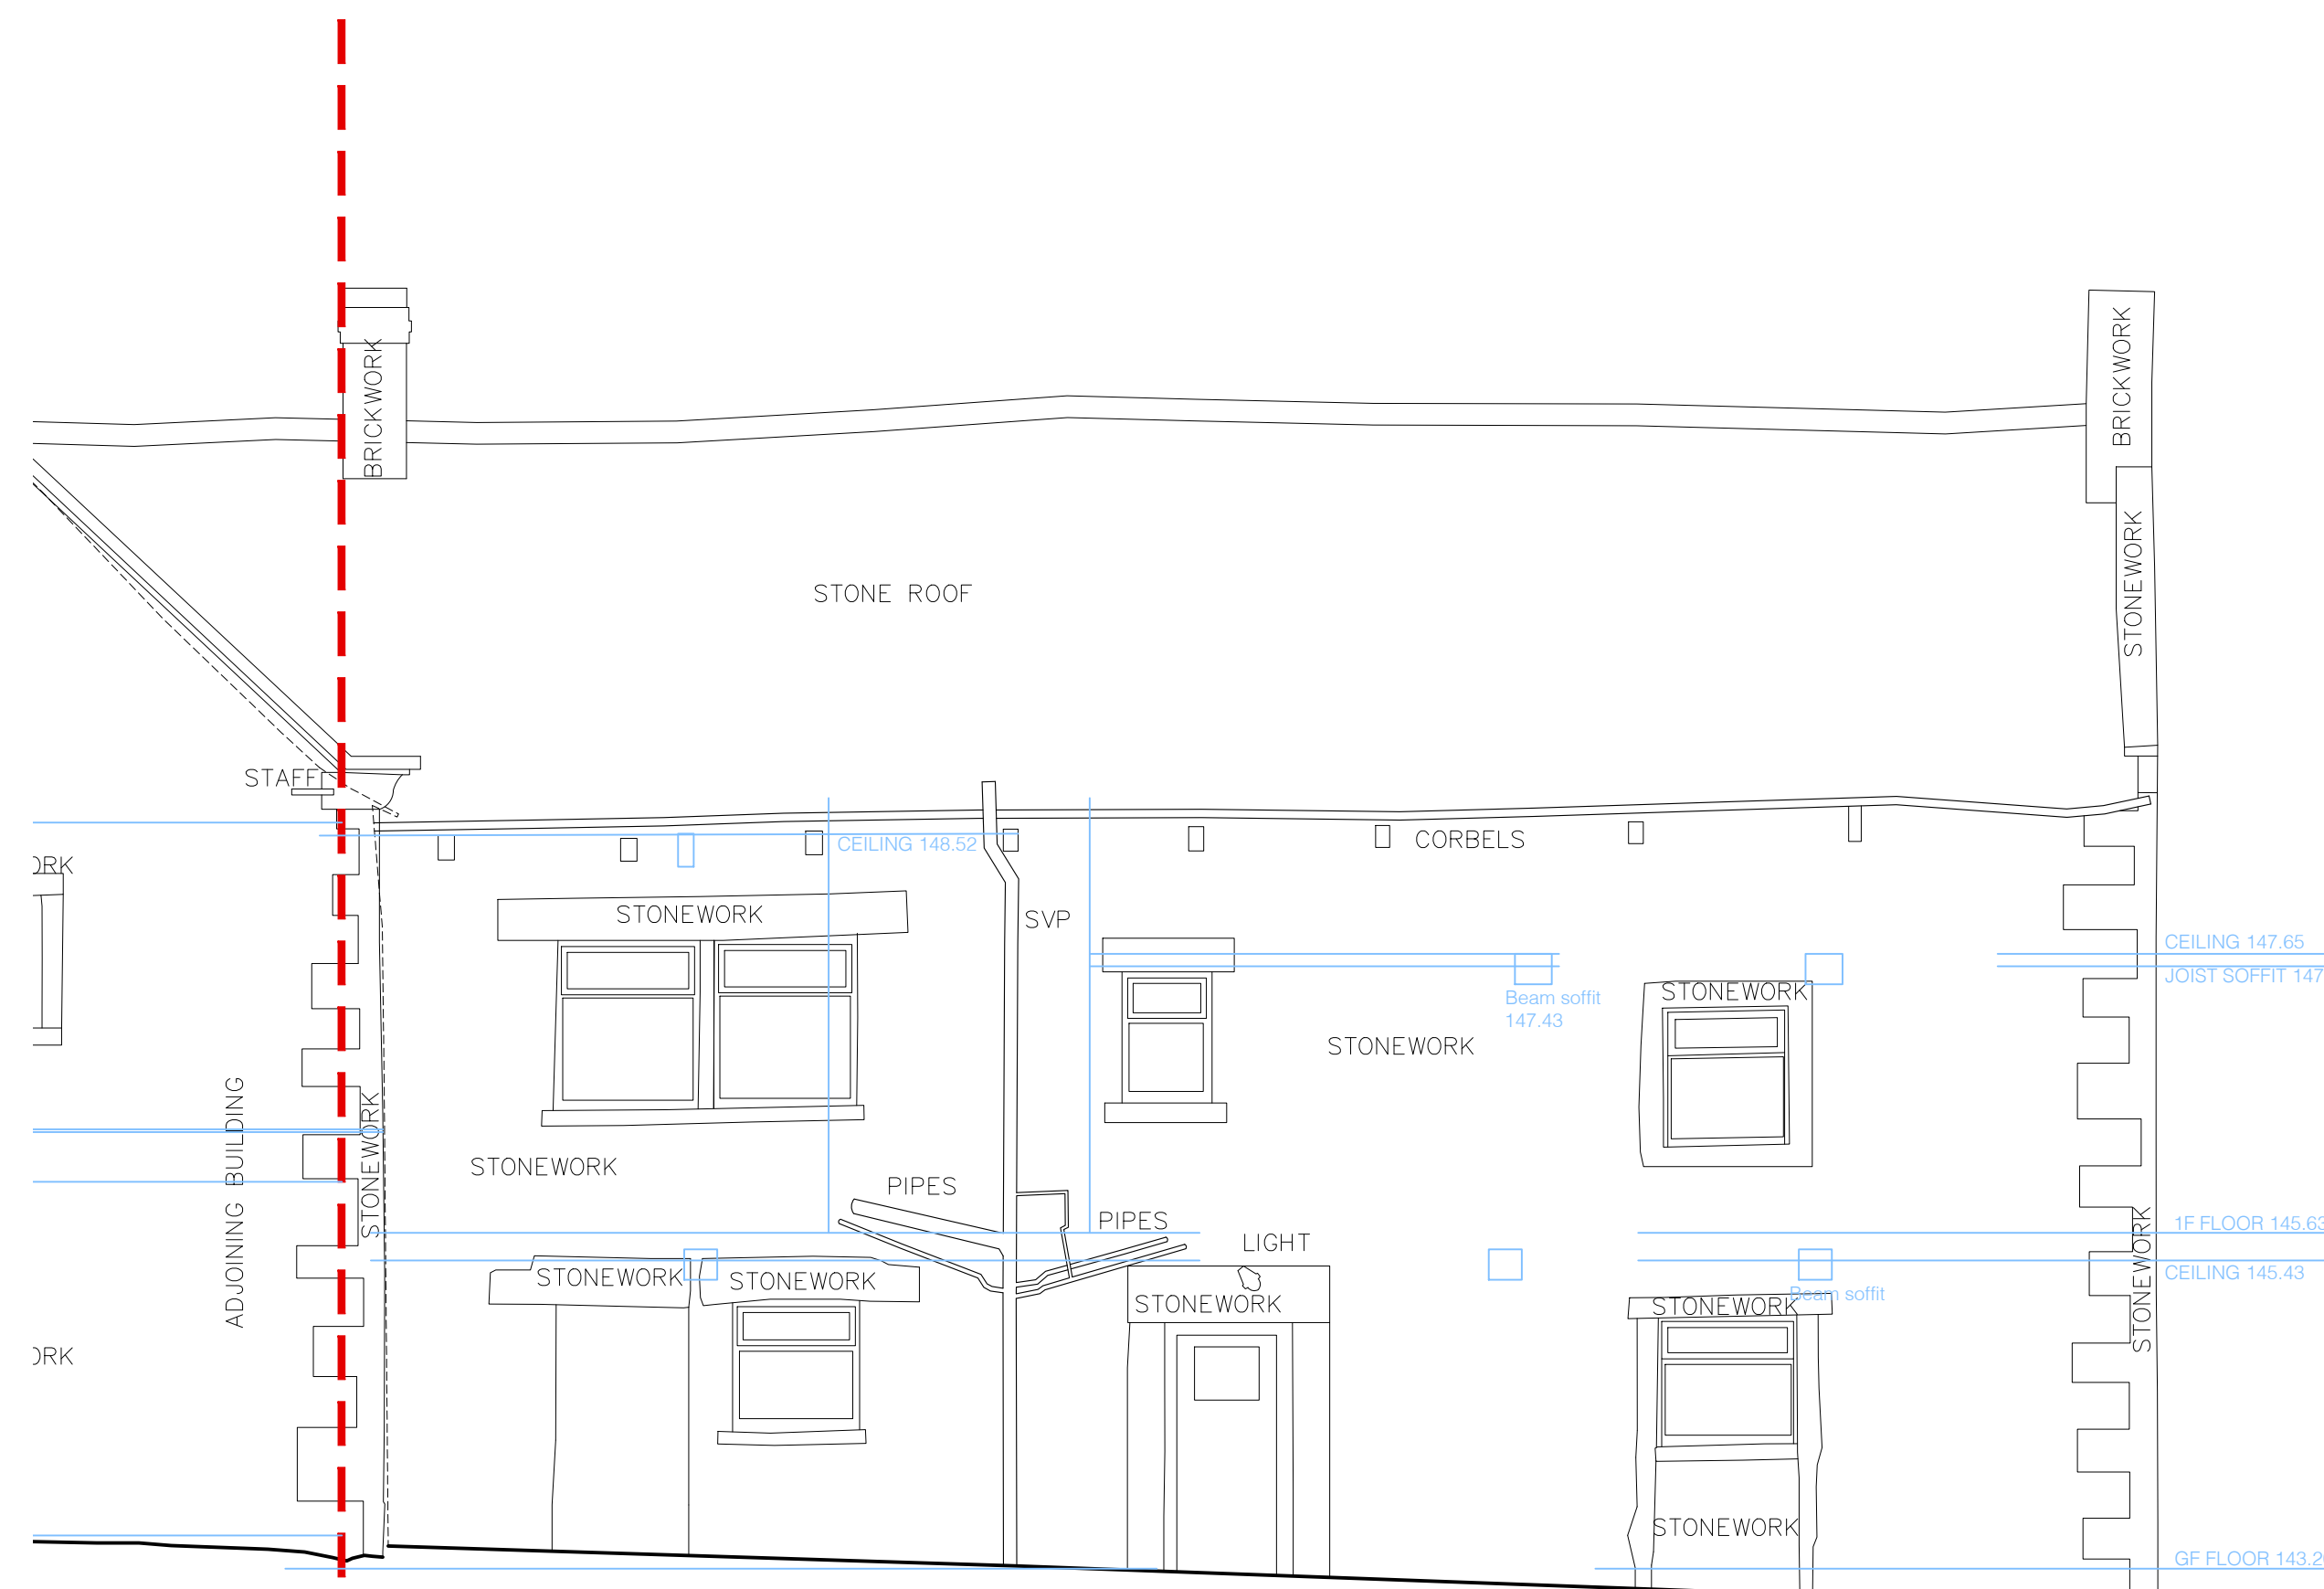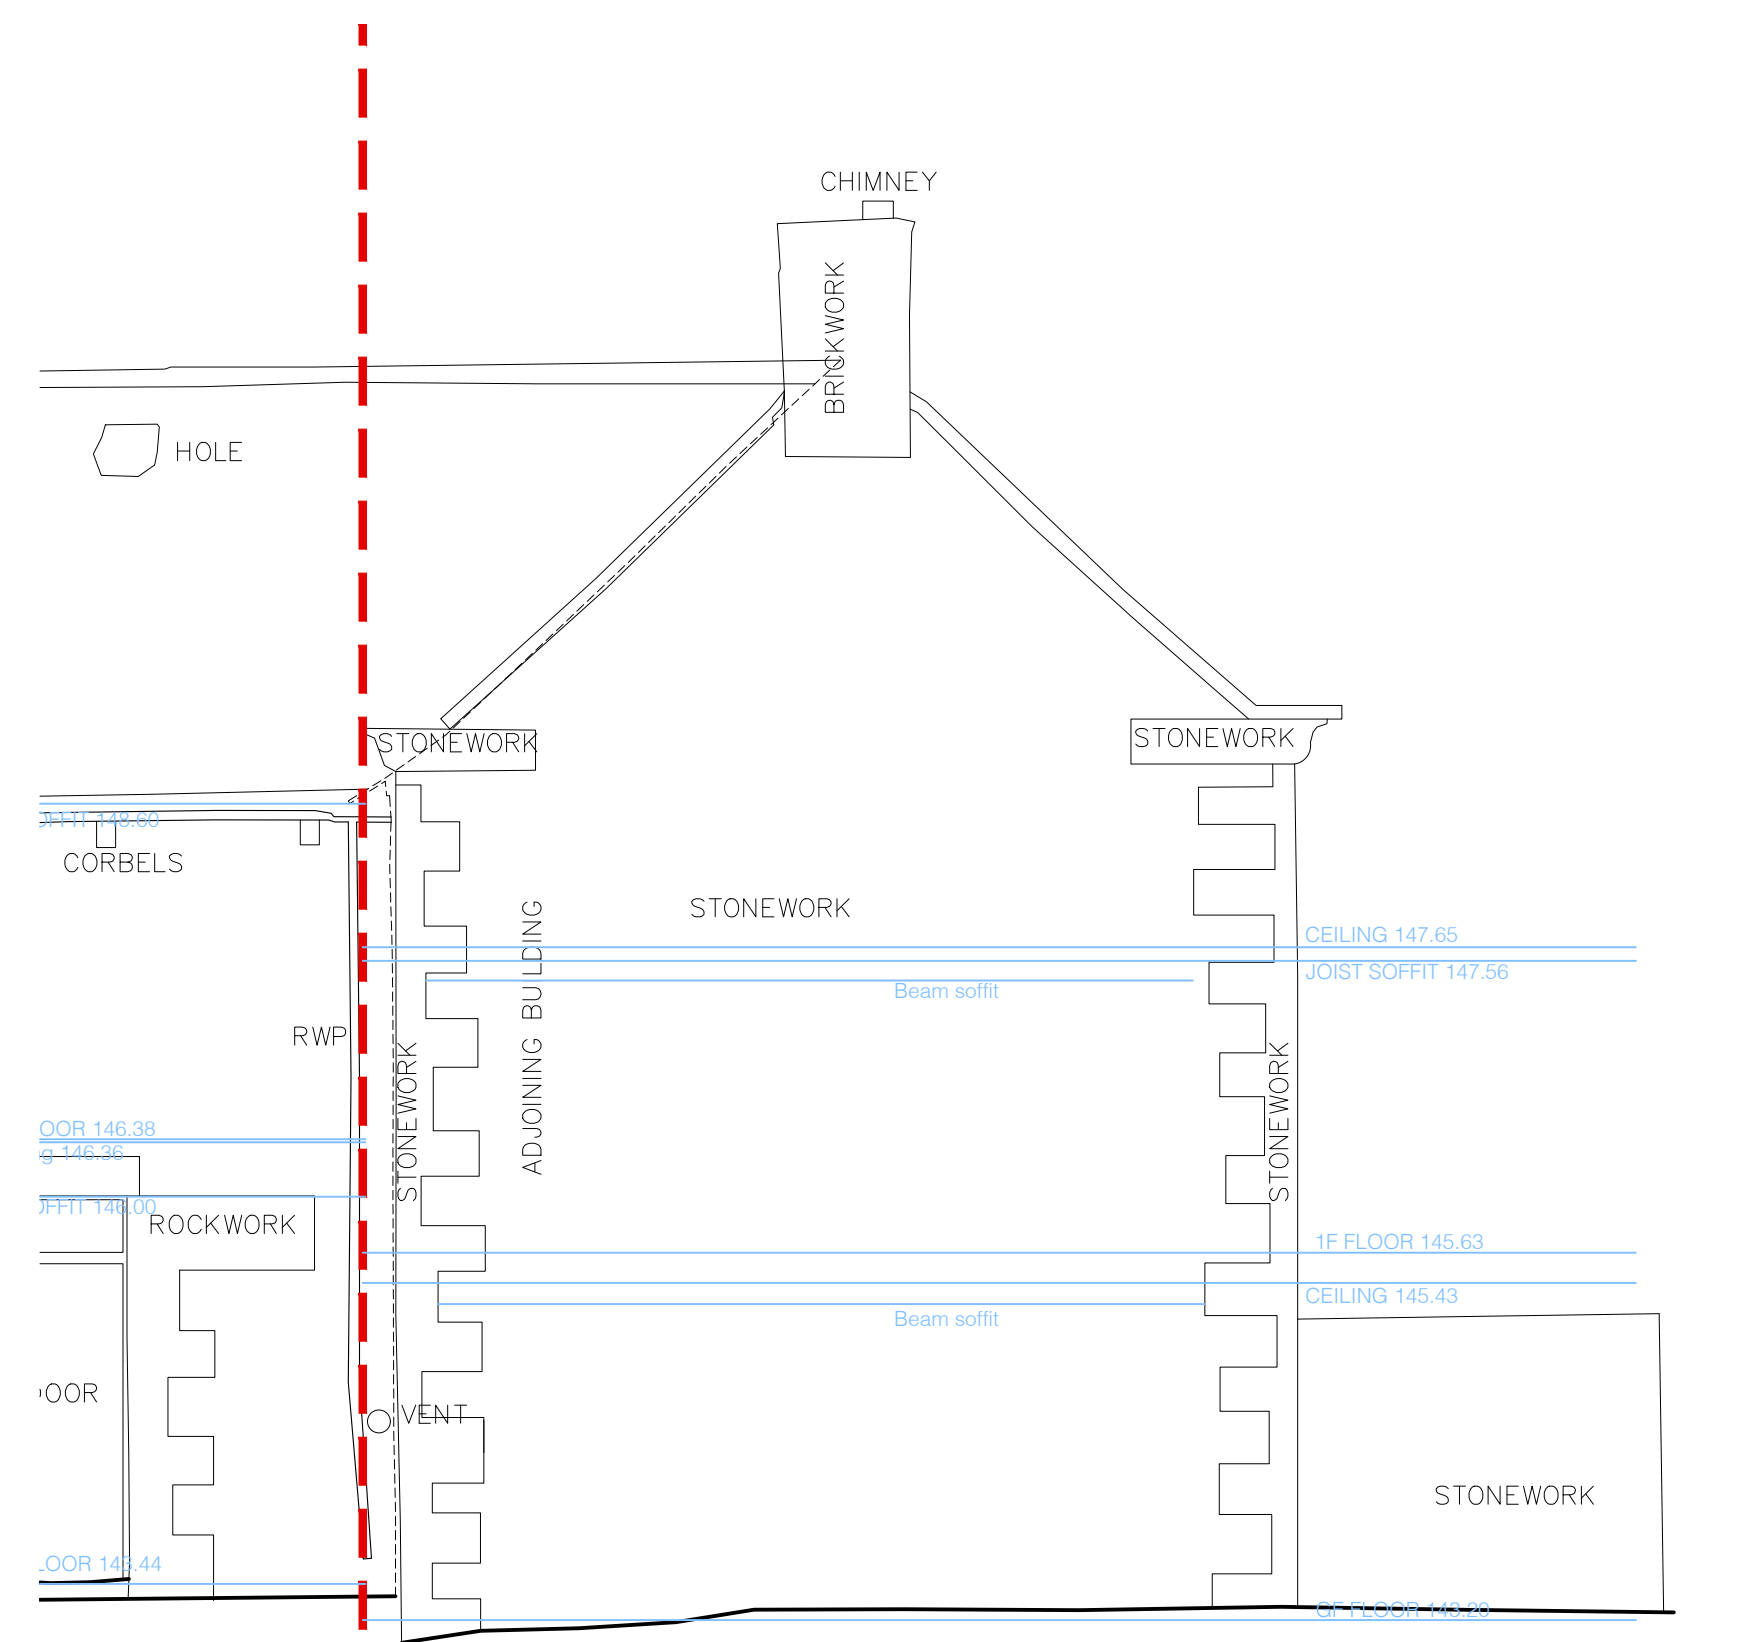

Elevation 4

rev	description	date	dr by	app by
	original by WN	16.05.22		MW

WV
Walker Dsp Architects

Walker Dsp Architects
42 Oxford Street
York YO24 4AW
United Kingdom
Tel: +44(0)1904 655900
www.walkerdsp.com

05/01

project

Woodhead Hall Farm
Hoyland, Barnsley
S74 9SX

drawing title

scale @ A1	project No	drawing No	rev
1:50	808	PL35	-

This drawing is to be read in conjunction with all related drawings. Do not scale from this drawing. All dimensions must be checked and verified on site before commencing any work or producing shop drawings. The original should be notified immediately of any discrepancy. Walker Dsp Architects & logo are a Trademark registered Great Britain and Northern Ireland. © Walker Dsp Architects 2022

1