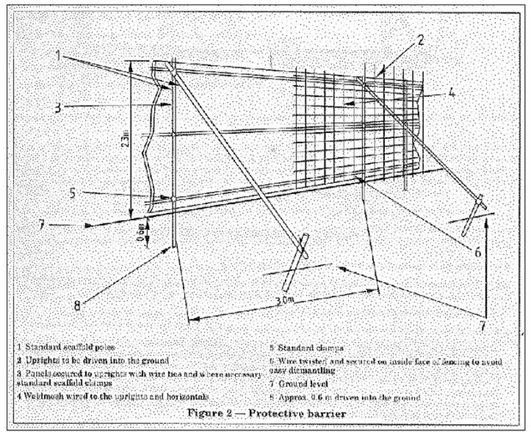


1 Standard scaffold poles
2 Uprights to be driven into the ground
3 Panels secured to uprights with wire ties and where necessary standard scaffold clamps
4 Weldmesh wired to the uprights and horizontals
5 Standard clamps
6 Wire twisted and secured on inside face of fencing to avoid easy dismantling
7 Ground level
8 Approx. 0.6 m driven into the ground

Figure 2 — Protective barrier

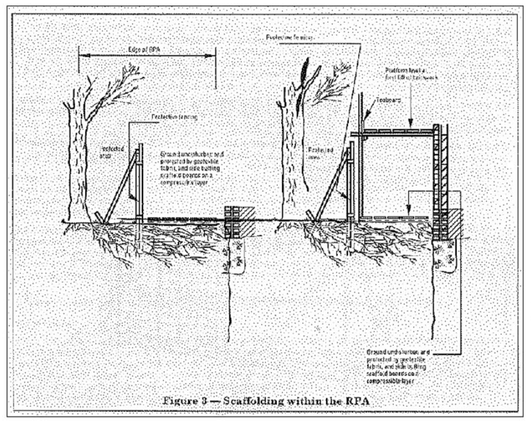


Figure 3 — Scaffolding within the RPA

TREE PROTECTION NOTES

TREE PROTECTION to BS 5837:2005

1. Protective fencing to be erected on alignment shown on the drawing and secured prior to the commencement of any work whatsoever, or any materials being brought on site.

2. Existing trees to be retained are to be protected from damage by a 2.3m high fencing as detail 2 above.

This shall be maintained in good and effective condition until the work is completed. All weather notices should be erected on the barrier with the words "Construction exclusion zone - KEEP OUT".
In addition the following should be addressed or avoided.

a) Care should be taken when planning site operations to ensure that wide or tall loads, or plant with booms, jibs and counterweights can operate without coming into contact with retained trees. Such contact can result in serious damage to them and might make their safe retention impossible. Consequently, any transit or traverse of plant in close proximity to trees should be conducted under the supervision of a banksman to ensure that adequate clearance from trees is maintained at all times. In some circumstances it may be impossible to maintain adequate clearance thus necessitating access facilitation pruning.


b) Material which will contaminate the soil eg. concrete mixings, diesel oil and vehicle washings should not be discharged within 10m of the tree stem.

c) Fires should not be lit in a position where flames can extend to within 5m of foliage, branches of trunk. This will depend on the size of the fire and the wind direction.

d) Notice boards, telephone cables or other services should not be attached to any part of the tree.

ARBOURICULTURAL WORKS

All tree woks shall be carried out by competent and where applicable certified personnel in accordance with BS 3998, BS 7370 : Part 4 and Forest Industry Guides as applicable.

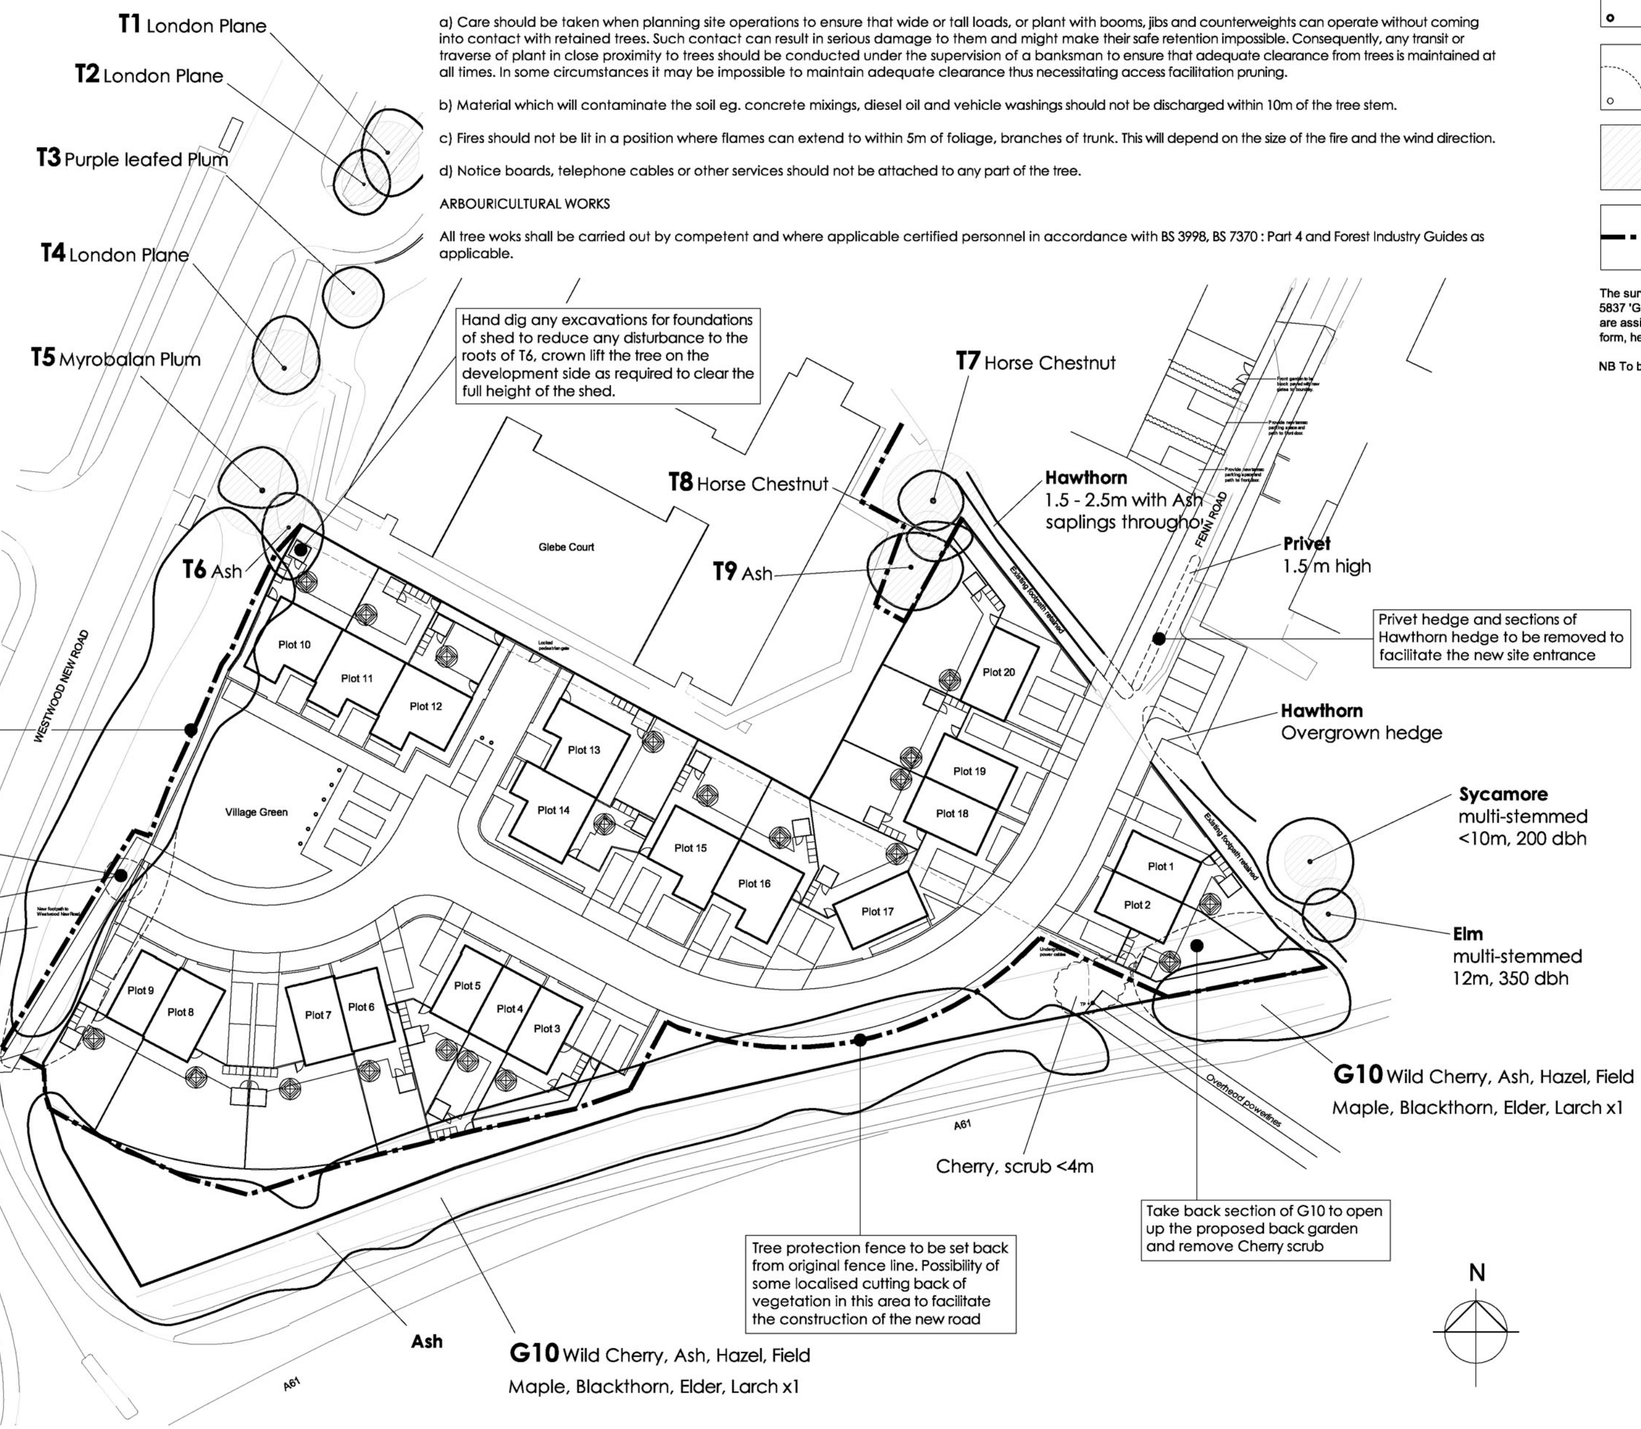

TREE WORKS GENERAL
For G10 and G11 remove some of the poorly formed dead, dying and diseased trees. Dead wood any trees which are overhanging the pavements below and the proposed back gardens at the top of the bank. The objective is to encourage the better quality specimens to establish and ensure the longevity of the woodland. Works should only be carried out by a qualified arboriculturalist.

This drawing is the copyright of ©TPM Landscape Ltd and cannot be reproduced in any form without the consent of the company. Written and scaled dimensions to be checked on site, any discrepencies reported prior to work commencing.
IF IN DOUBT PLEASE ASK

LEGEND

Trees to be retained
Retain all existing trees as indicated on the plan and protect with a tree protection fence.

Trees to be removed
Subject to approval by the local planning authority remove all existing trees as indicated on the plan.

Root Protection Zone
Calculated root protection zones of individual trees, areas to be protected inline with BS5837 recommendations.

Tree Protection Fence
To be installed prior to any works starting on site, please refer to figures for details of the fencing and notes for guidance on the restrictions of works in these protected areas.

The survey methodology is adopted from that contained in BS 5837 'Guides to Trees in Relation to Construction'. The trees are assigned retention categories on the basis of their general form, health, and amenity value.

NB To be read in conjunction with A4 Tree Survey Report.

Rev.A Inline with architects latest site layout EP140212

tpm landscape
chartered landscape architects

4th Floor Studio 10 Little Lever St Manchester M1 1HR
tel 0161 235 0600 fax 0601 email info@tpmlandscape.co.uk

Client
Bowker Sadler

Project
Fenn Road, Tankersley (Glebe Court)

Description
Tree Removals, Retention and protection drawing

Status
For Information

Scale@A2	Drawn	Date
1:500	EP	Feb 12
Job number	Drawing number	Revision
1474	02	A

Copyright tpm landscape Ltd