


LOOKING FROM REAR GARDEN AREAS

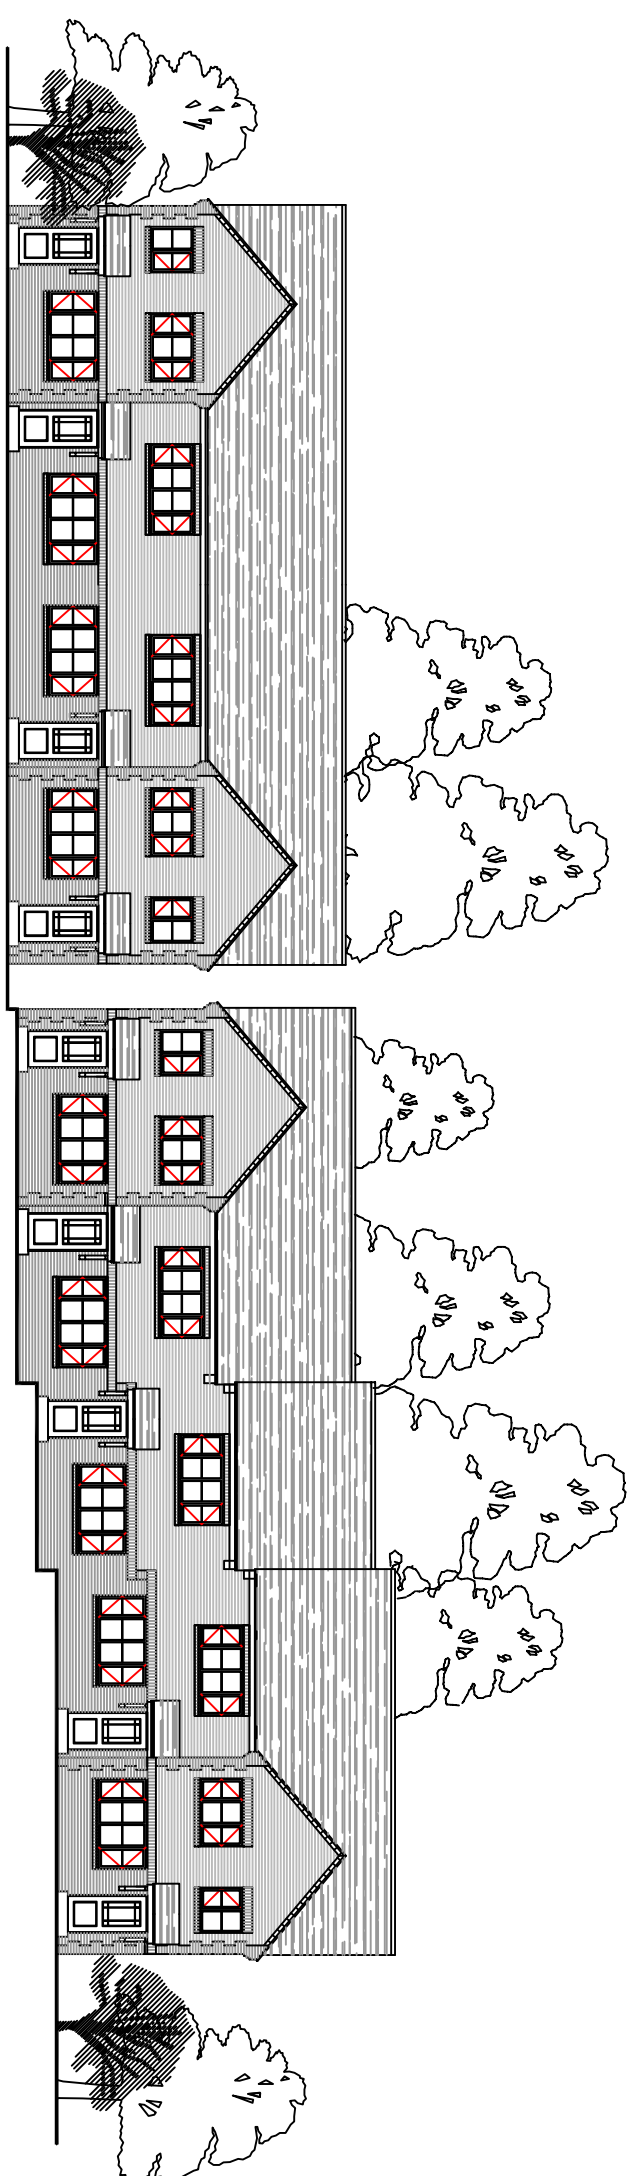

LOOKING FROM INTAKE LANE

A3 @ 1:200

<i>John R. Bradley Ltd.</i> ARCHITECTURAL DESIGNER 64, JENKIN ROAD, HORBURY WAKEFIELD WF4 6DT FAX & TEL : 01924 280782										PROJECT REDEVELOPMENT OF 1, PONTEFRACT ROAD, CUDWORTH S72 8AJ										TITLE SITE ELEVATIONS										SCALE 1:200		DWG.NO. 7	
DATE 9:10:08										REV.																							