THIS DRAWING AND INFORMATION CONTAINED HEREIN IS PROTECTED BY COPYRIGHT LAW AND MUST NOT BE COPIED OR REPRODUCED WITHOUT THE PRIOR WRITTEN CONSENT OF JAMES TOTTY PARTNERSHIP

ORDNANCE SURVEY INFORMATION IS REPRODUCED BY PERMISSION IN ACCORDANCE WITH LICENCE AGREEMENT - LICENCE No. AR 100006159

DO NOT SCALE - CONTRACTOR / SPECIALISTS TO WORK TO FIGURED DIMENSIONS ONLY ALL DIMENSIONS AND SIZES TO BE CHECKED ON SITE AND THE ARCHITECT IS TO BE INFORMED OF ANY DISCREPANCIES

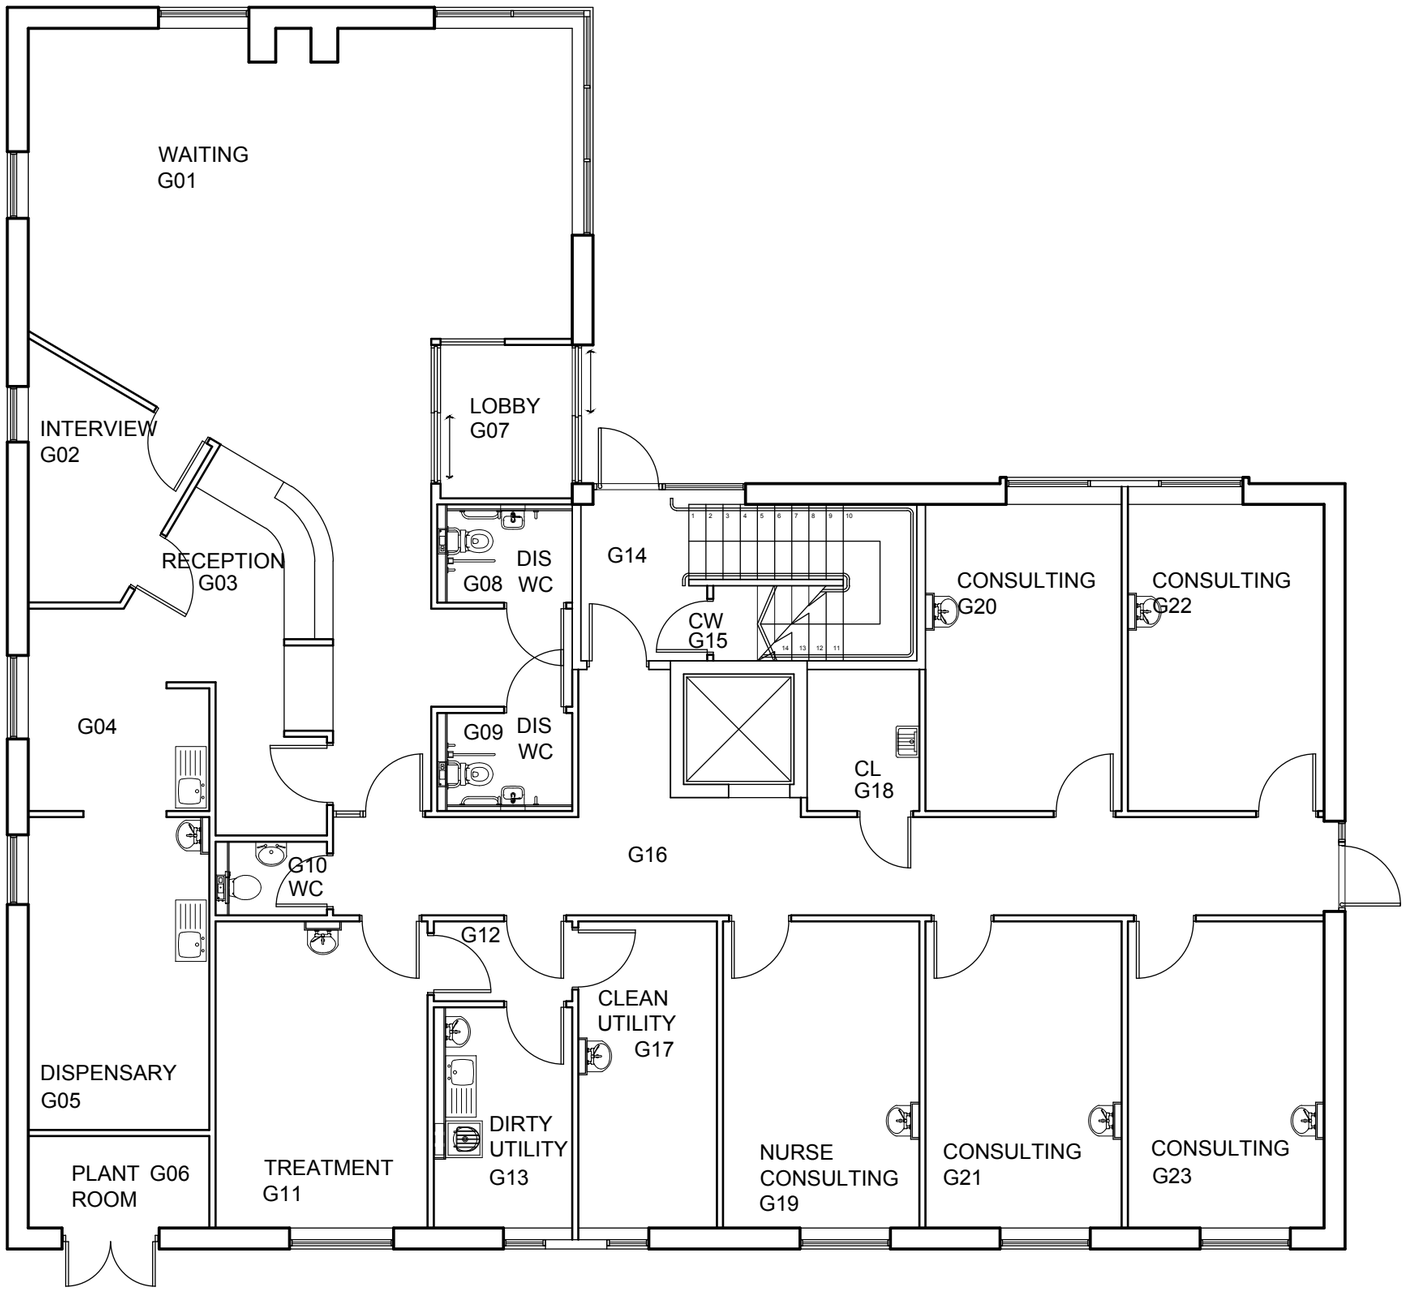

Rev:	Details:	Date:	Drn:	Chk:
B	MINOR UPDATE	17.03.11	DL	
A	ROOM NUMBERS INDICATED	08-10-10	PL	GN

Status:
FOR PLANNING

Client:
G.P.I.

Project:
THURGOLAND MEDICAL CENTRE

Drawing:
GROUND FLOOR PLAN

JTP
ARCHITECTS

JAMES TOTTY PARTNERSHIP
CHARTERED ARCHITECTS

38 WILKINSON STREET
SHEFFIELD S10 2GB

Telephone : (0114) 2700208
Email : mail@jtp-architects.co.uk
Web : www.jtp-architects.co.uk

Date:	Drawn:	Project No:
20-09-10	PL	15 / 694
Scale (@A3):	**Checked:**	**Drawing No:**
1 : 100	GN	10 B