



PROPOSED FLATS
SCHOOL STREET, STAIRFOOT


FLOOR PLANS Rev B 1:200

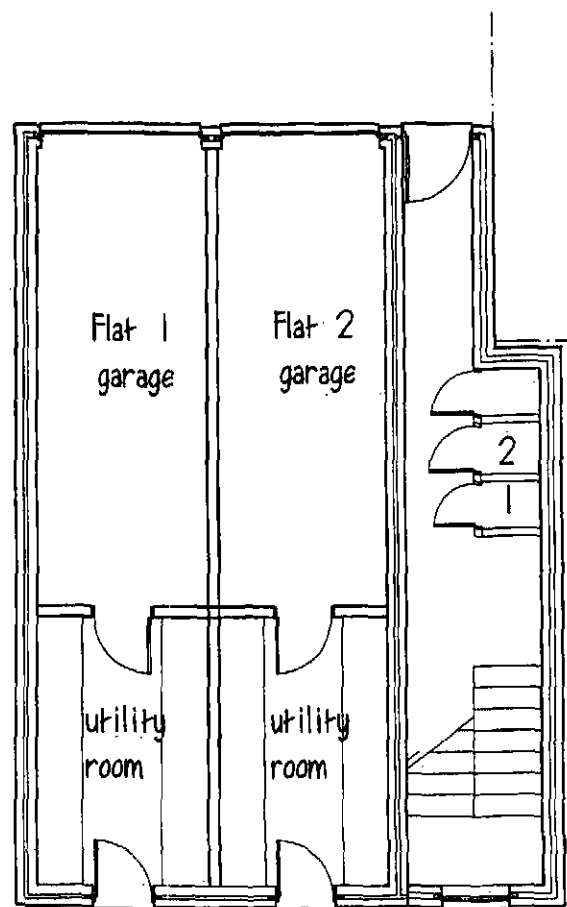


GROUND FLOOR

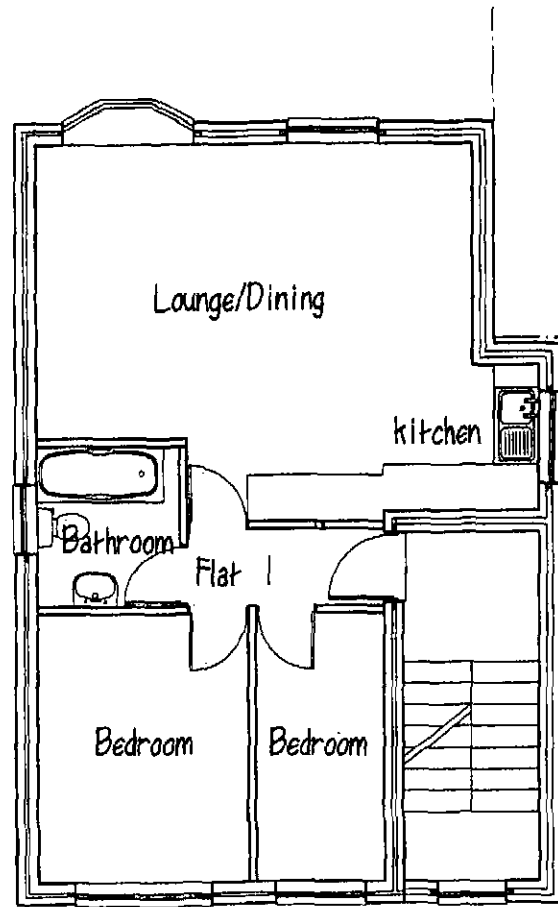

FIRST FLOOR

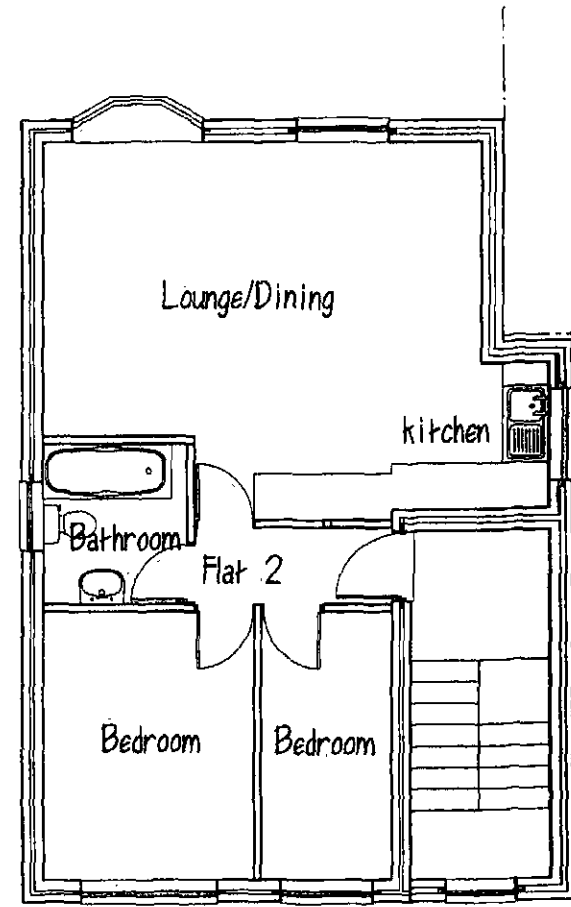

SECOND FLOOR

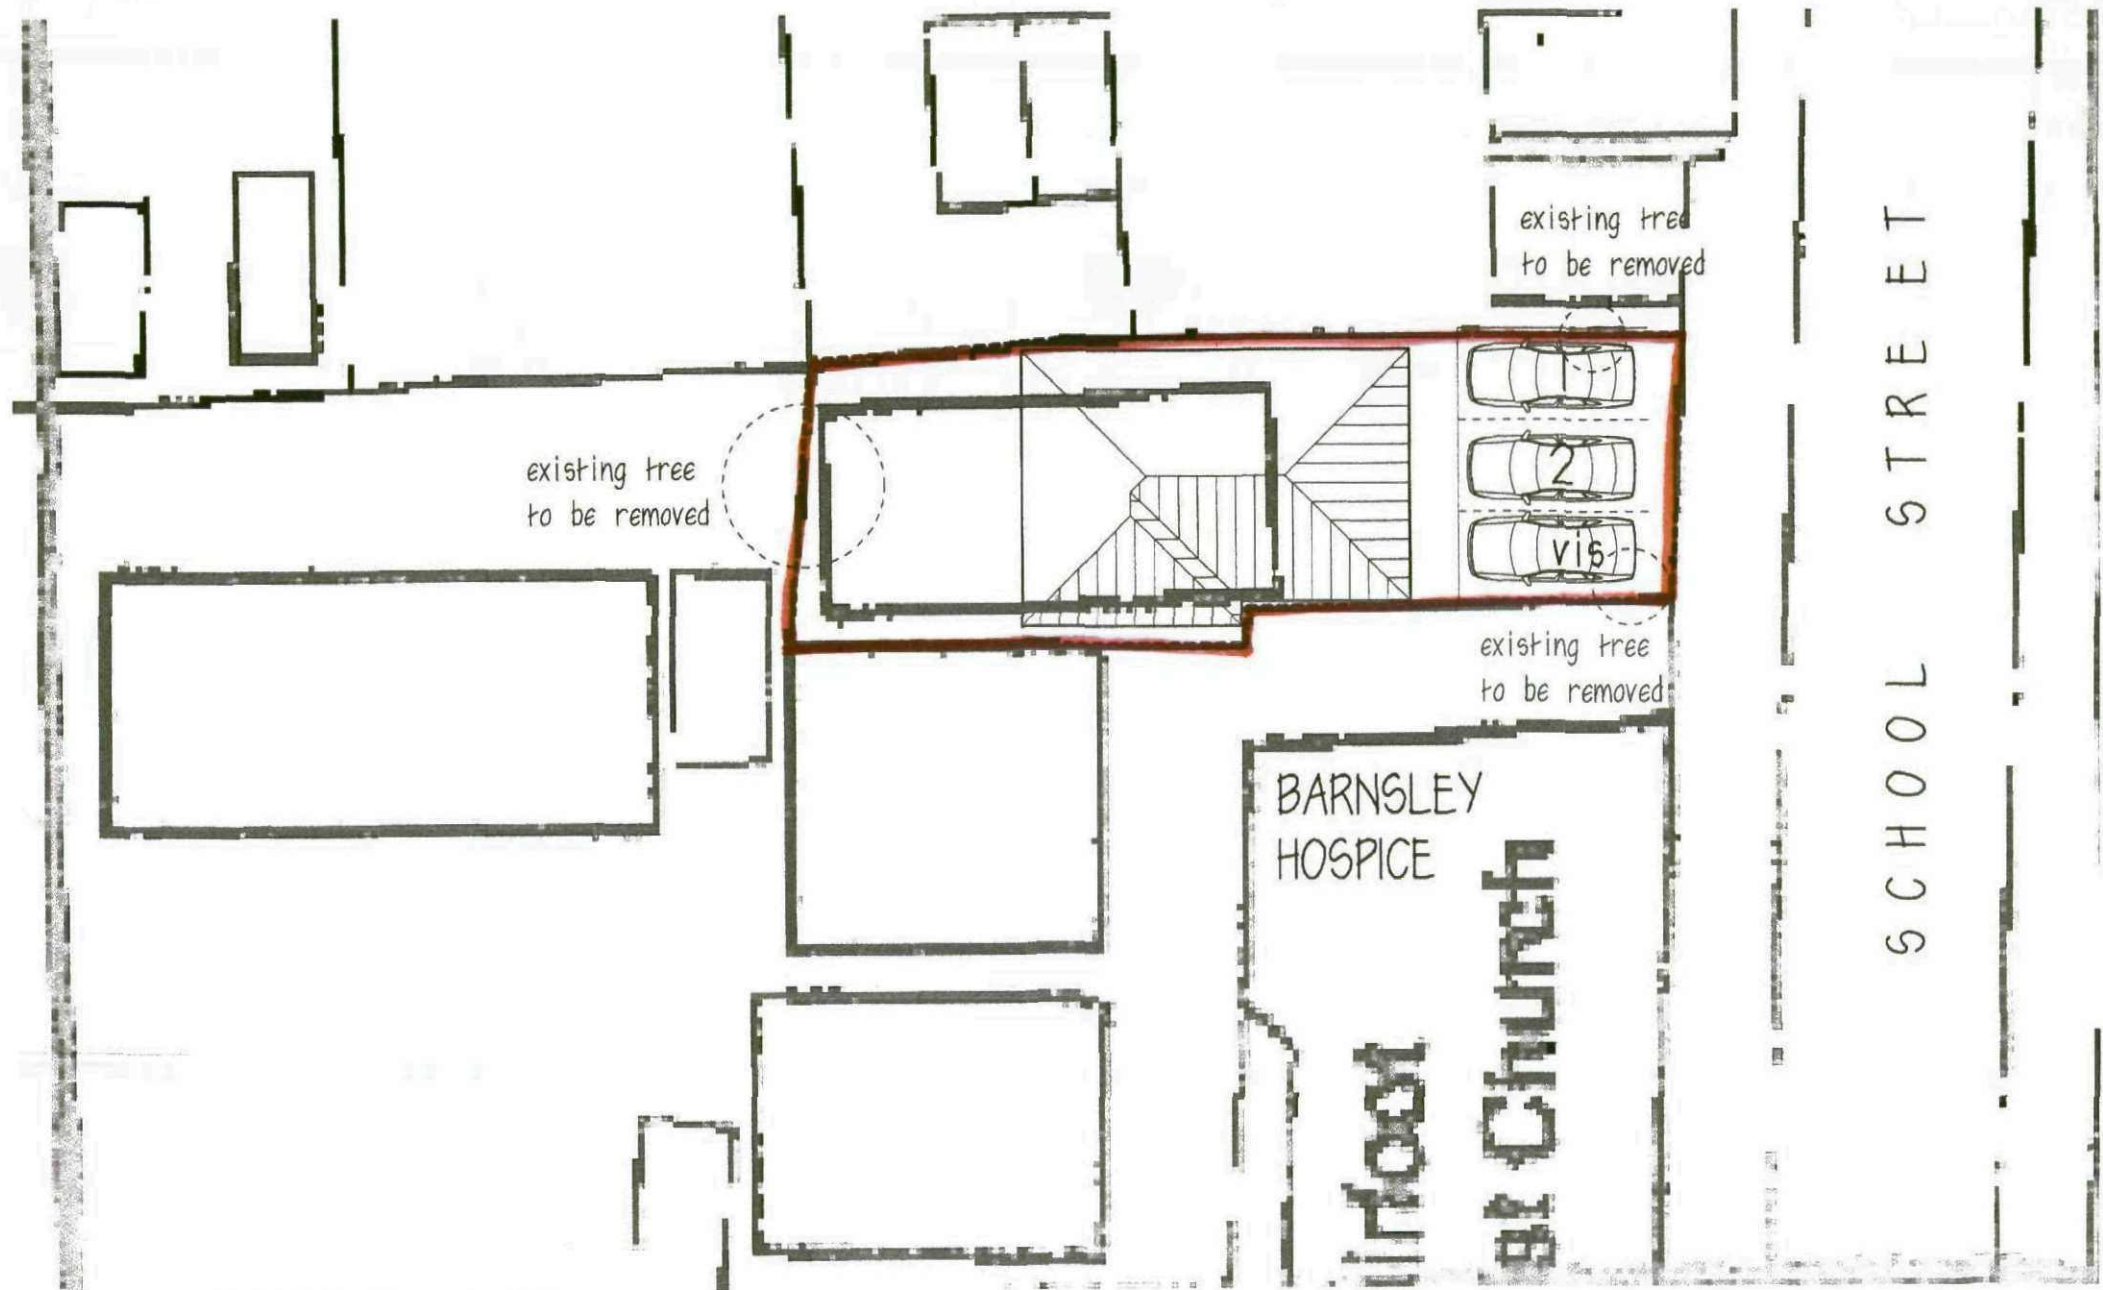

PROPOSED FLATS
SCHOOL STREET, STAIRFOOT

SITE PLAN Rev B 1:200