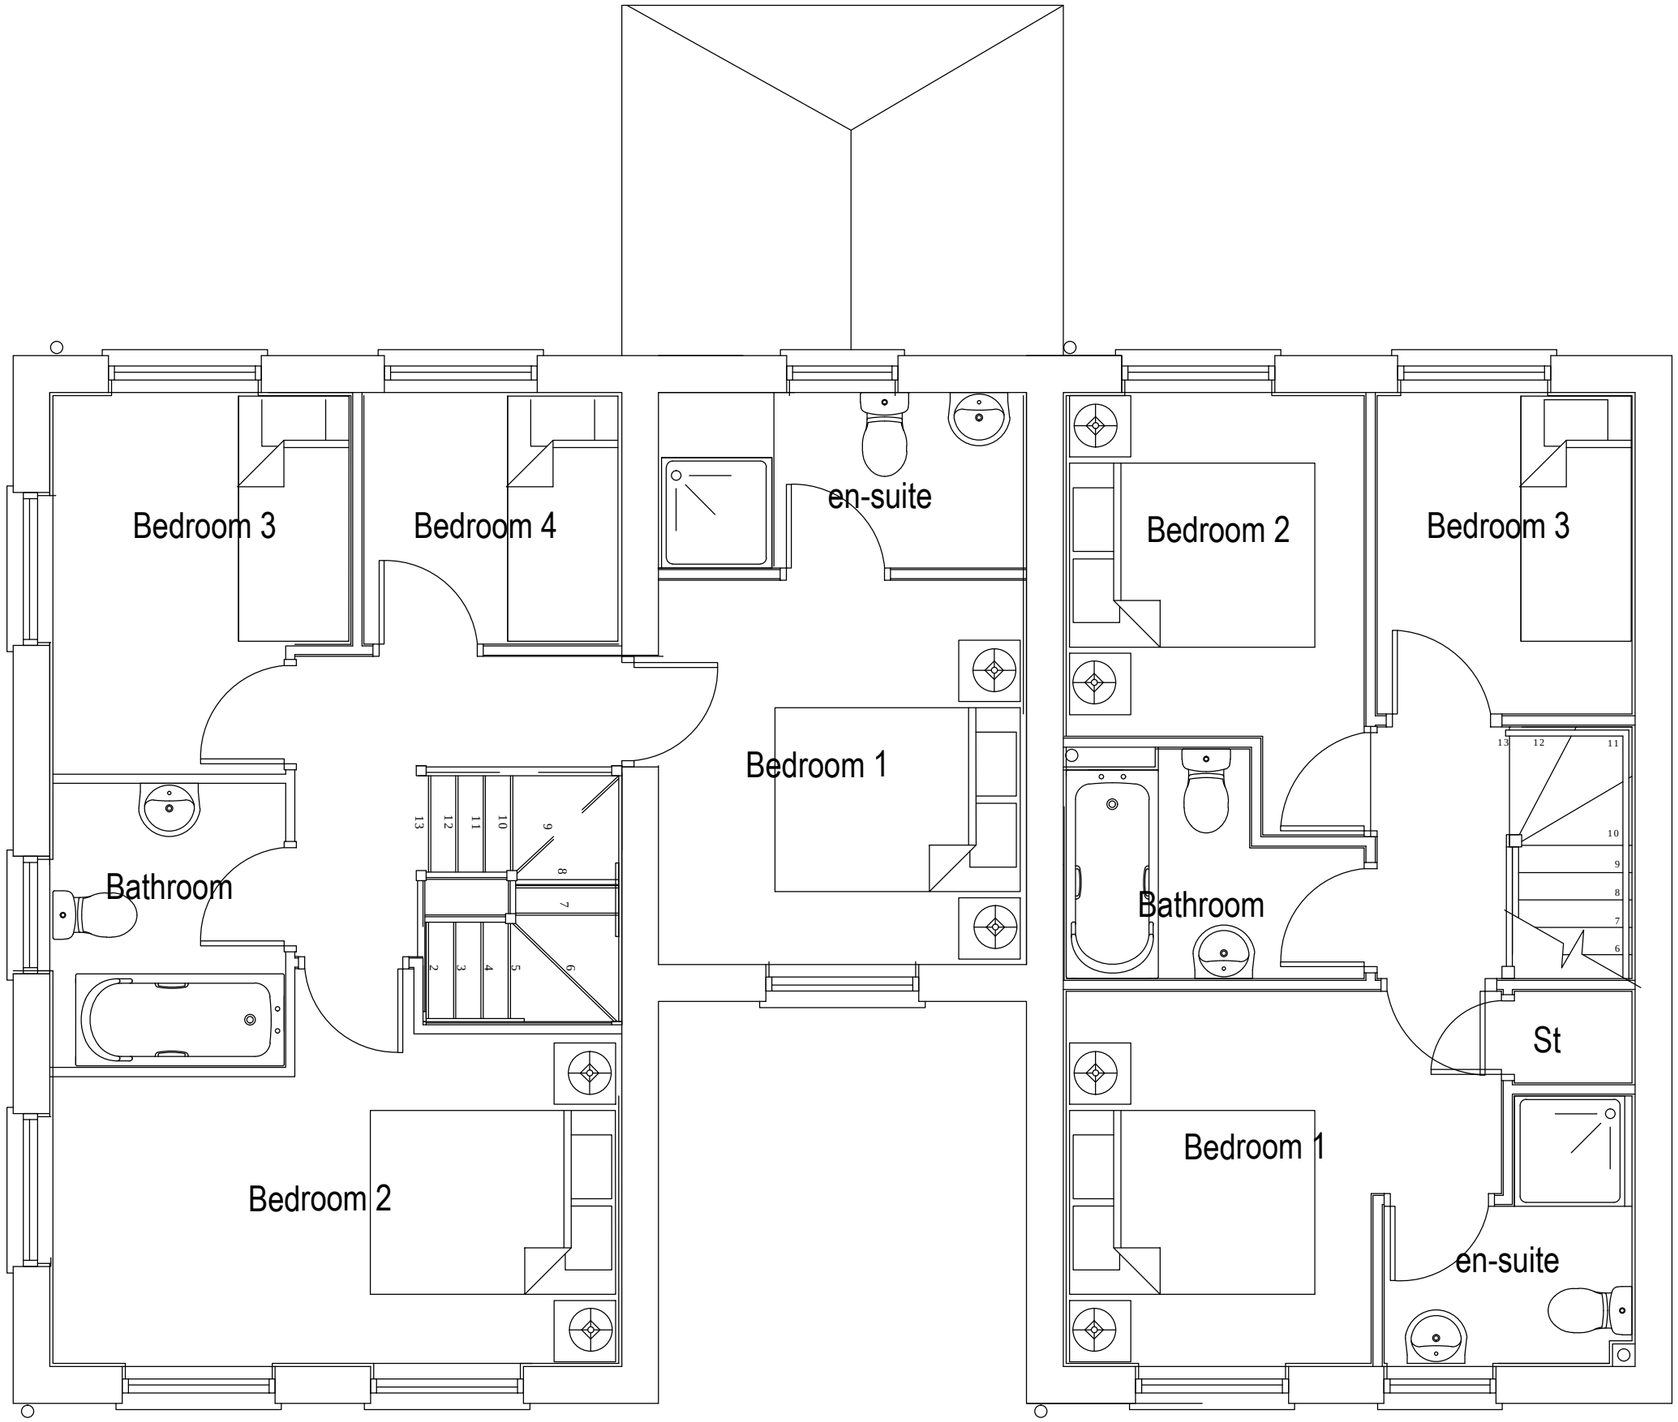


Kings Road, Wombwell, 3 & 4 Bed semi detached, first floor plans, 1:50 & 1:100 scale. July 2011