
01
008

TYPICAL RETAINING FEATURE DETAIL (PROW ONLY)

1. Flex MSE Bag
2. Flex MSE Bag
3. GeoGrid as per Engineers specification
4. Timber Fence Post set in concrete foundation
5. Seed mix applied by hydroseeding and includes mix of seeds, mulch and a tackifier onto the wall. Binding the seeds to the face, so they cannot be removed by rain, or by birds.

FINAL DESIGN AND CONSTRUCTION TO BE BASED ON SITE SPECIFIC ANALYSIS. ANALYSIS BY A QUALIFIED LOCAL ENGINEER.
POST EMBEDMENT / GEOGRID LAYERS AT TOP OF WALL VARY BASED ON SITE SPECIFIC ANALYSIS.

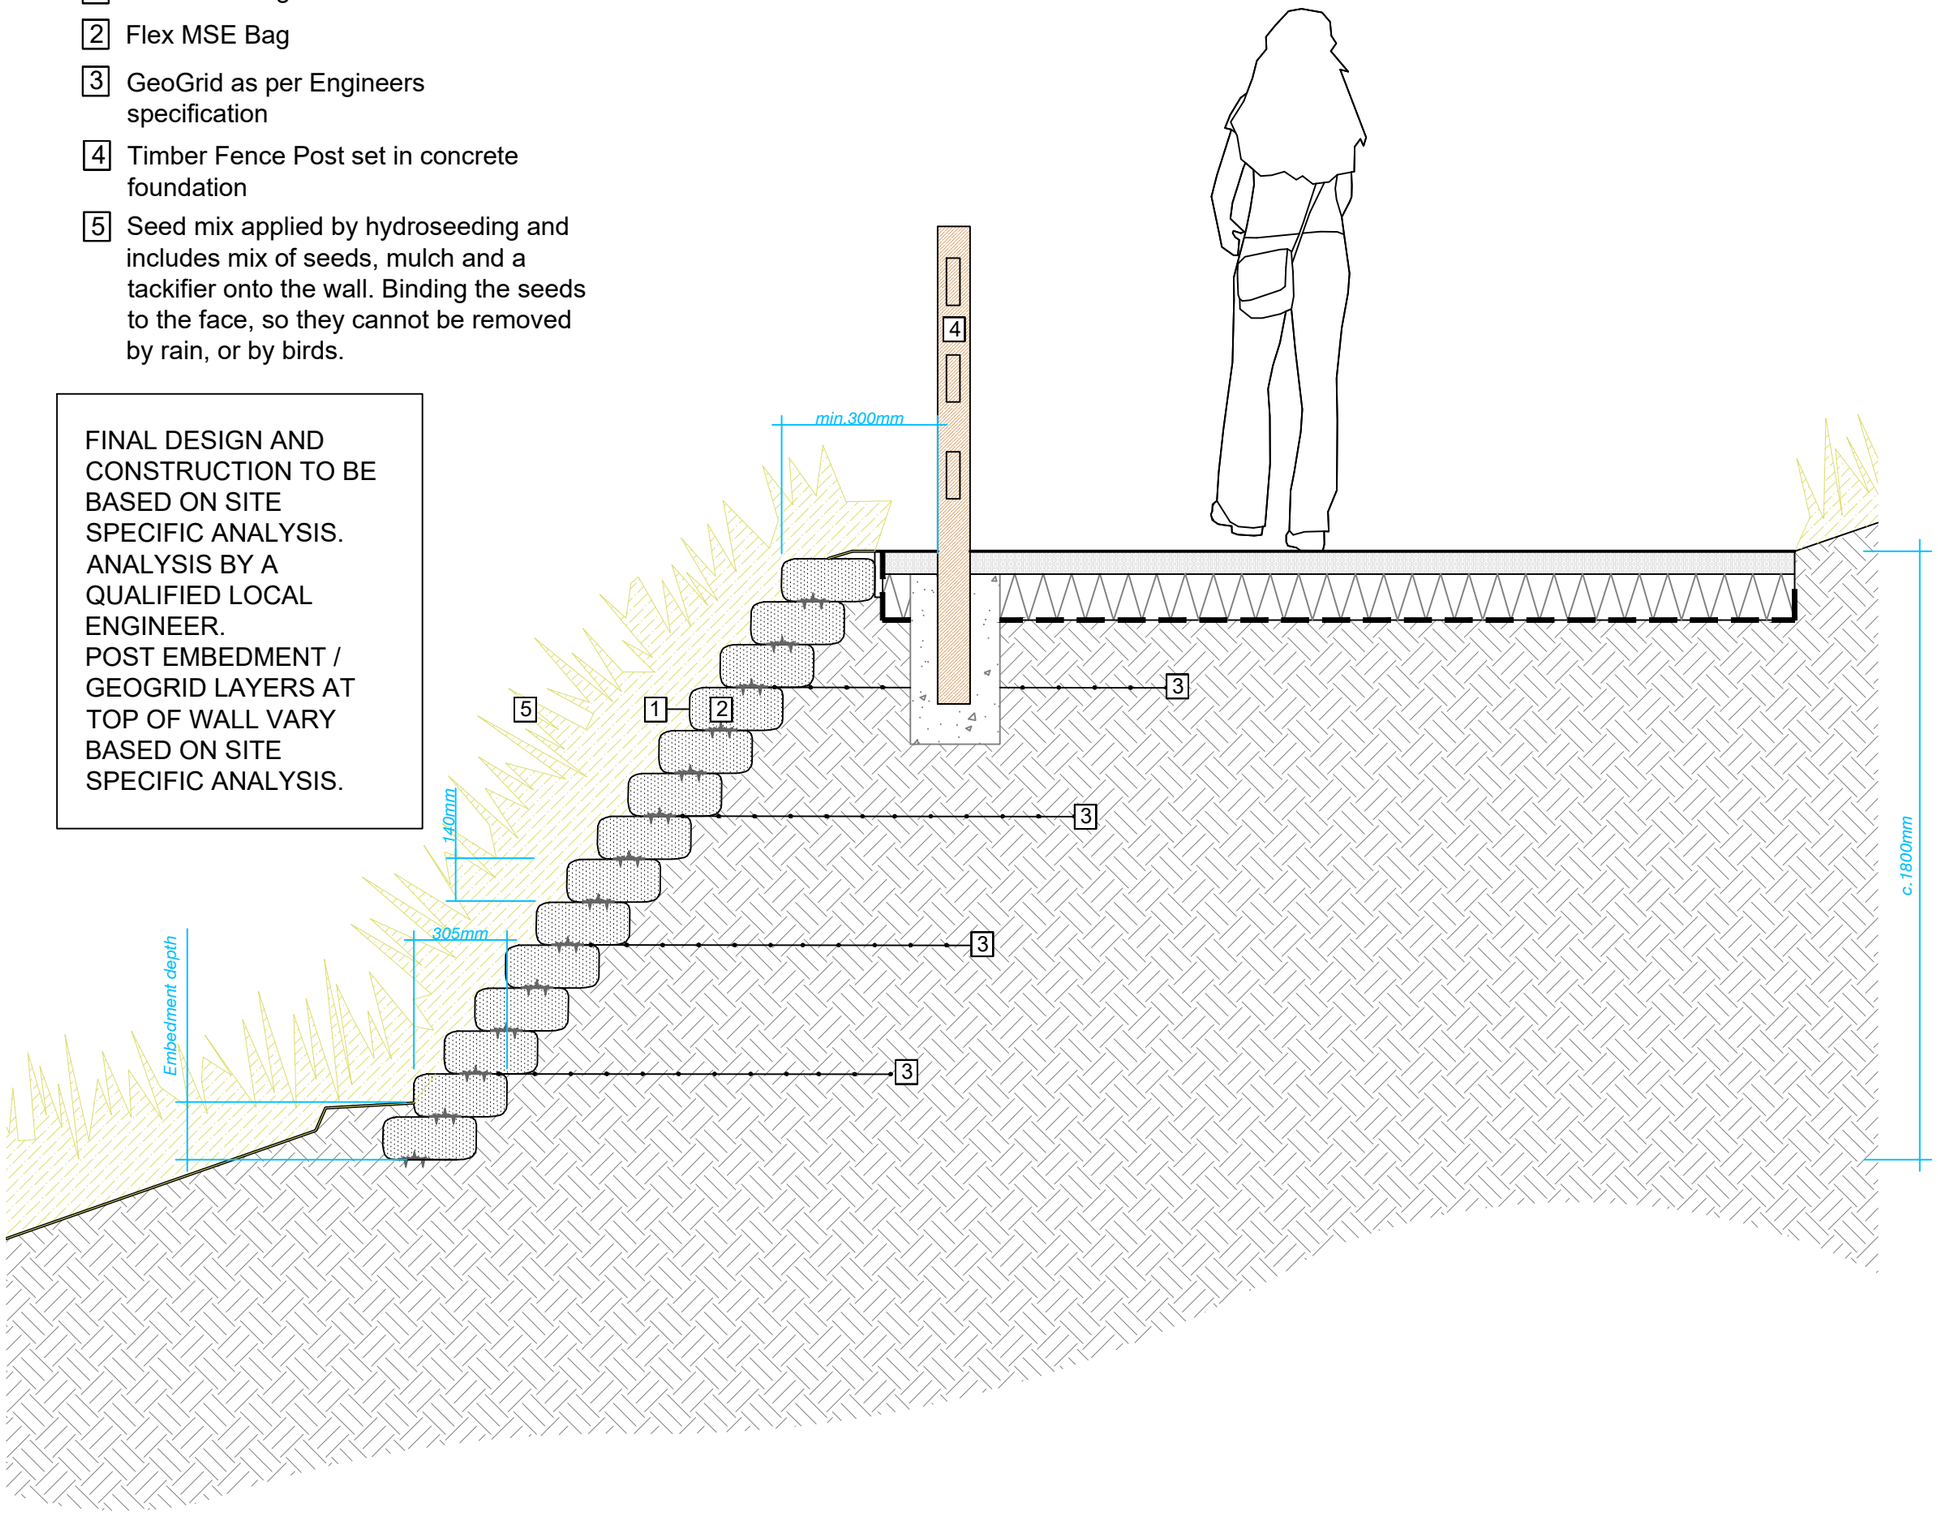

NOTES

All dimensions to be verified on site. Do not scale this drawing. All discrepancies to be clarified with project Landscape Architect.

This drawing is the property of Urban Wilderness Ltd and is issued on the condition it is not reproduced, retained or disclosed to any unauthorised person, either wholly or in part without written consent of Urban Wilderness Ltd.

Urban Wilderness Ltd has the non-exclusive & non-transferable right to copy Ordnance Survey Paper Mapping subject to agreed Terms and Conditions. Licence No: LAN1001412

rev	details	date
-	First Issue	9 Dec 21

URBAN WILDERNESS

7 Saw Mill Yard, Water Lane, Holbeck,
Leeds, LS115WH
www.urbanwilderness.co.uk
design@urbanwilderness.co.uk
0113 472 0030
registered in Scotland SC371979

client
Firethorn Trust

project
Gateway 36 Phase 3

drawing title
Typical Retaining Feature (PROW only)
Landscape Features

drawing status
PLANNING

drawn by	checked by	date
SDJ	SDJ	9 Dec 21

scale	paper size
1:20	A3

job/dwg no.	rev.
441-UW-P-008	-