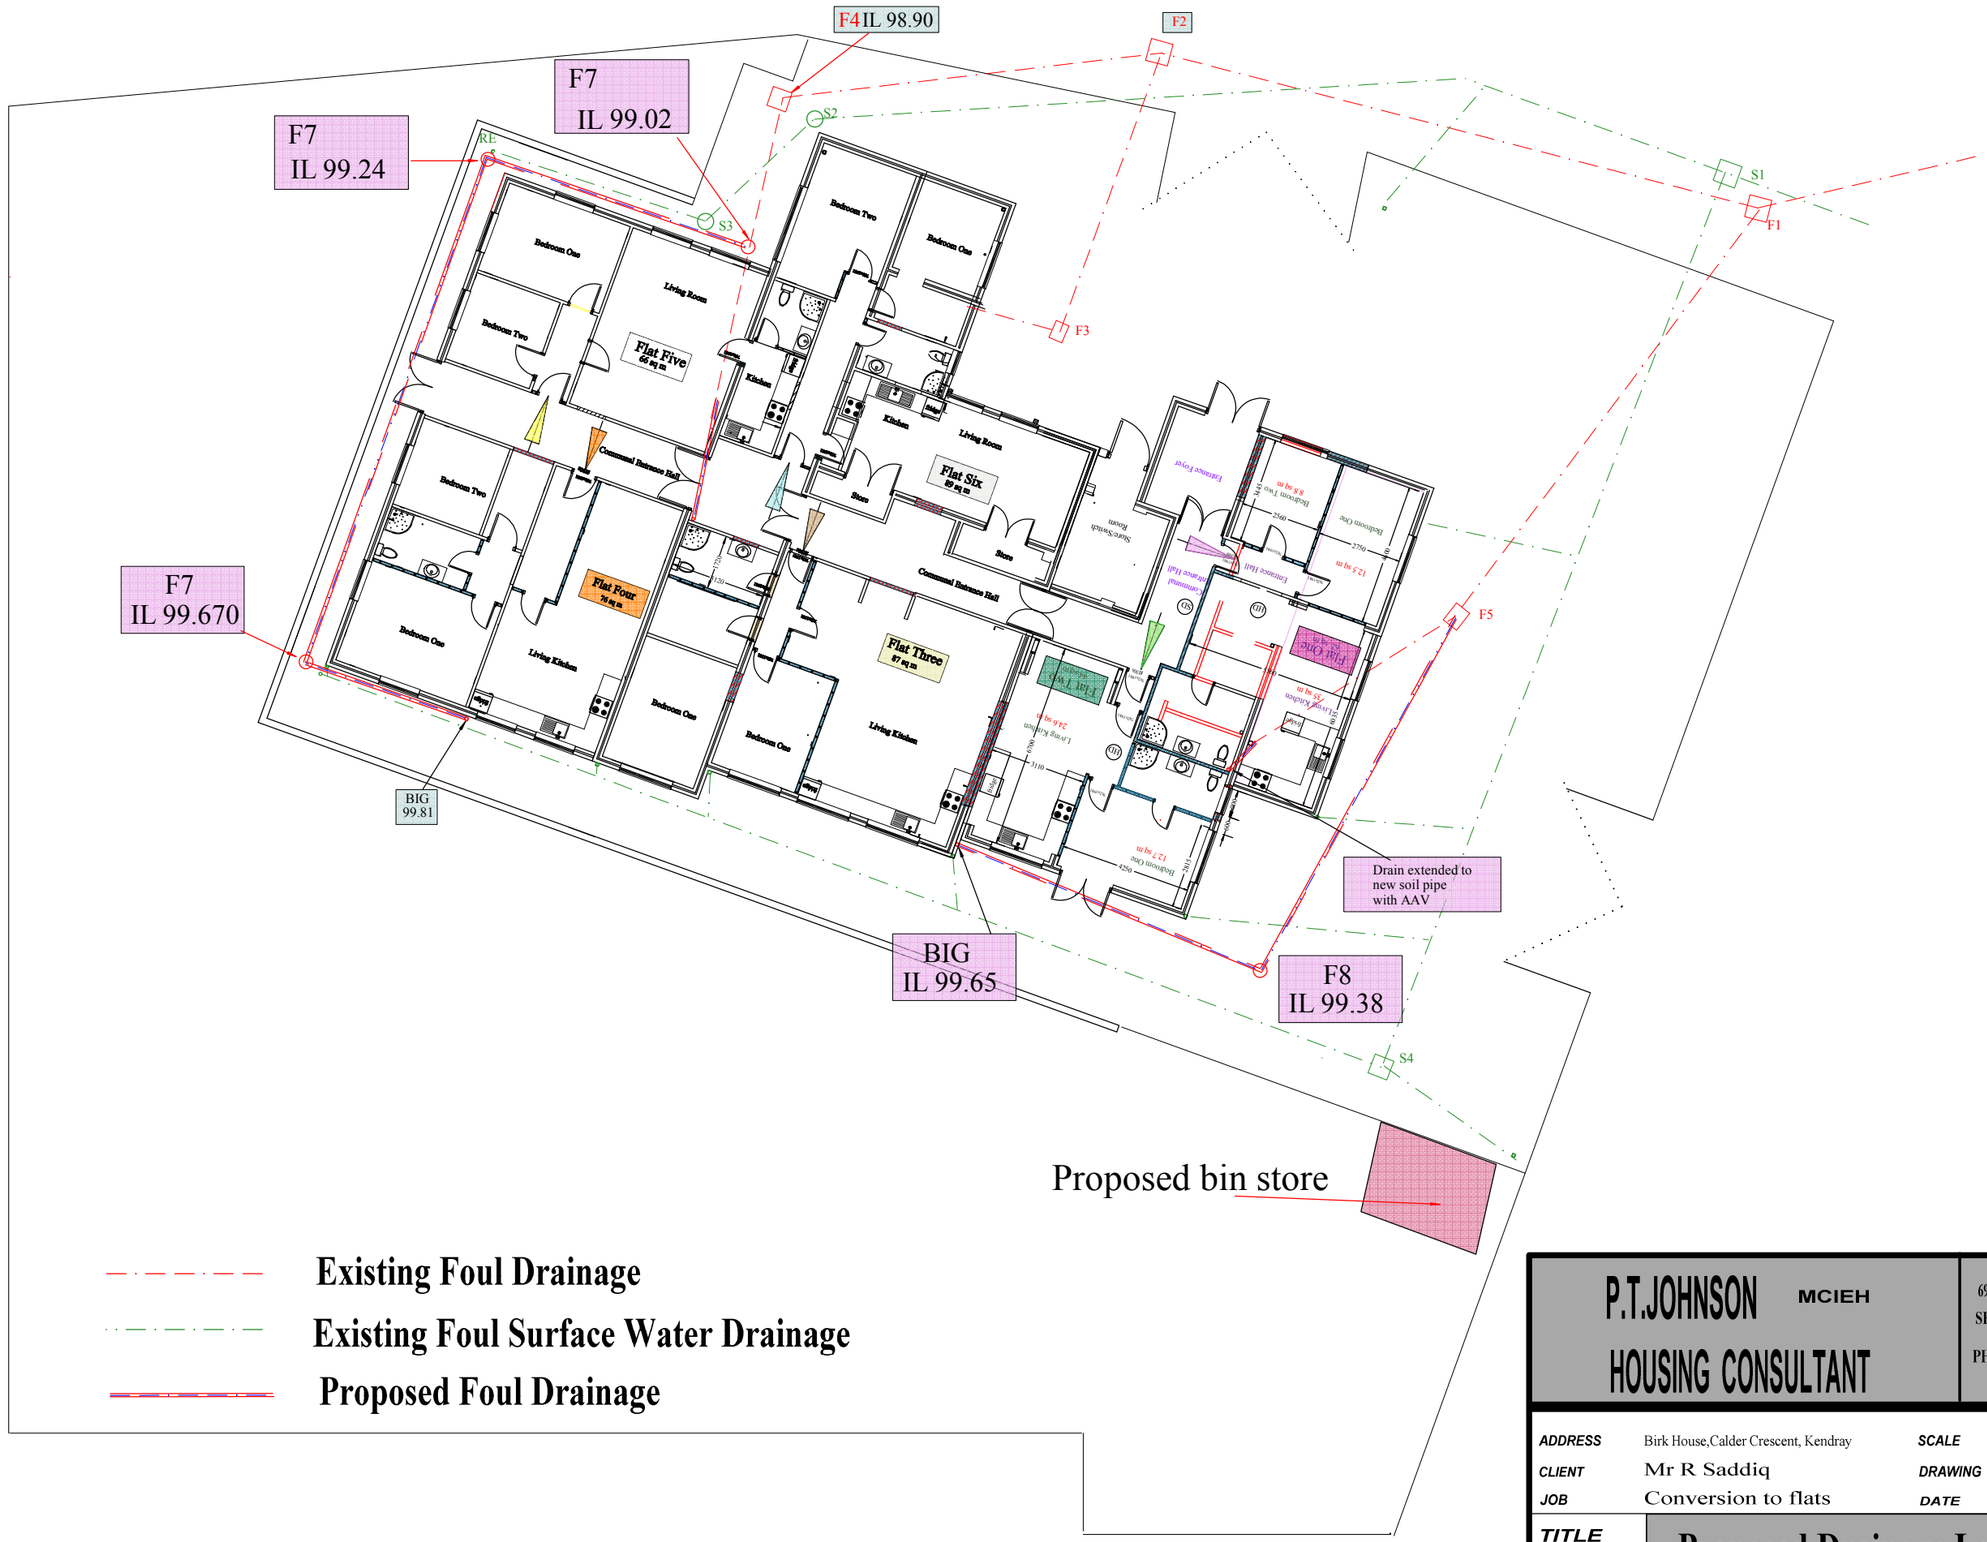


P.T.JOHNSON MCIEH HOUSING CONSULTANT		69 STRADBROKE ROAD SHEFFIELD S13 8SL PHONE 0114 264 2438	
ADDRESS	Birk House,Calder Crescent, Kendray	SCALE	1:200
CLIENT	Mr R Saddiq	DRAWING	Birk House 005
JOB	Conversion to flats	DATE	July 2012
TITLE	Proposed Drainage Layout		