
© Crown Copyright. All rights reserved. License No LIG0600

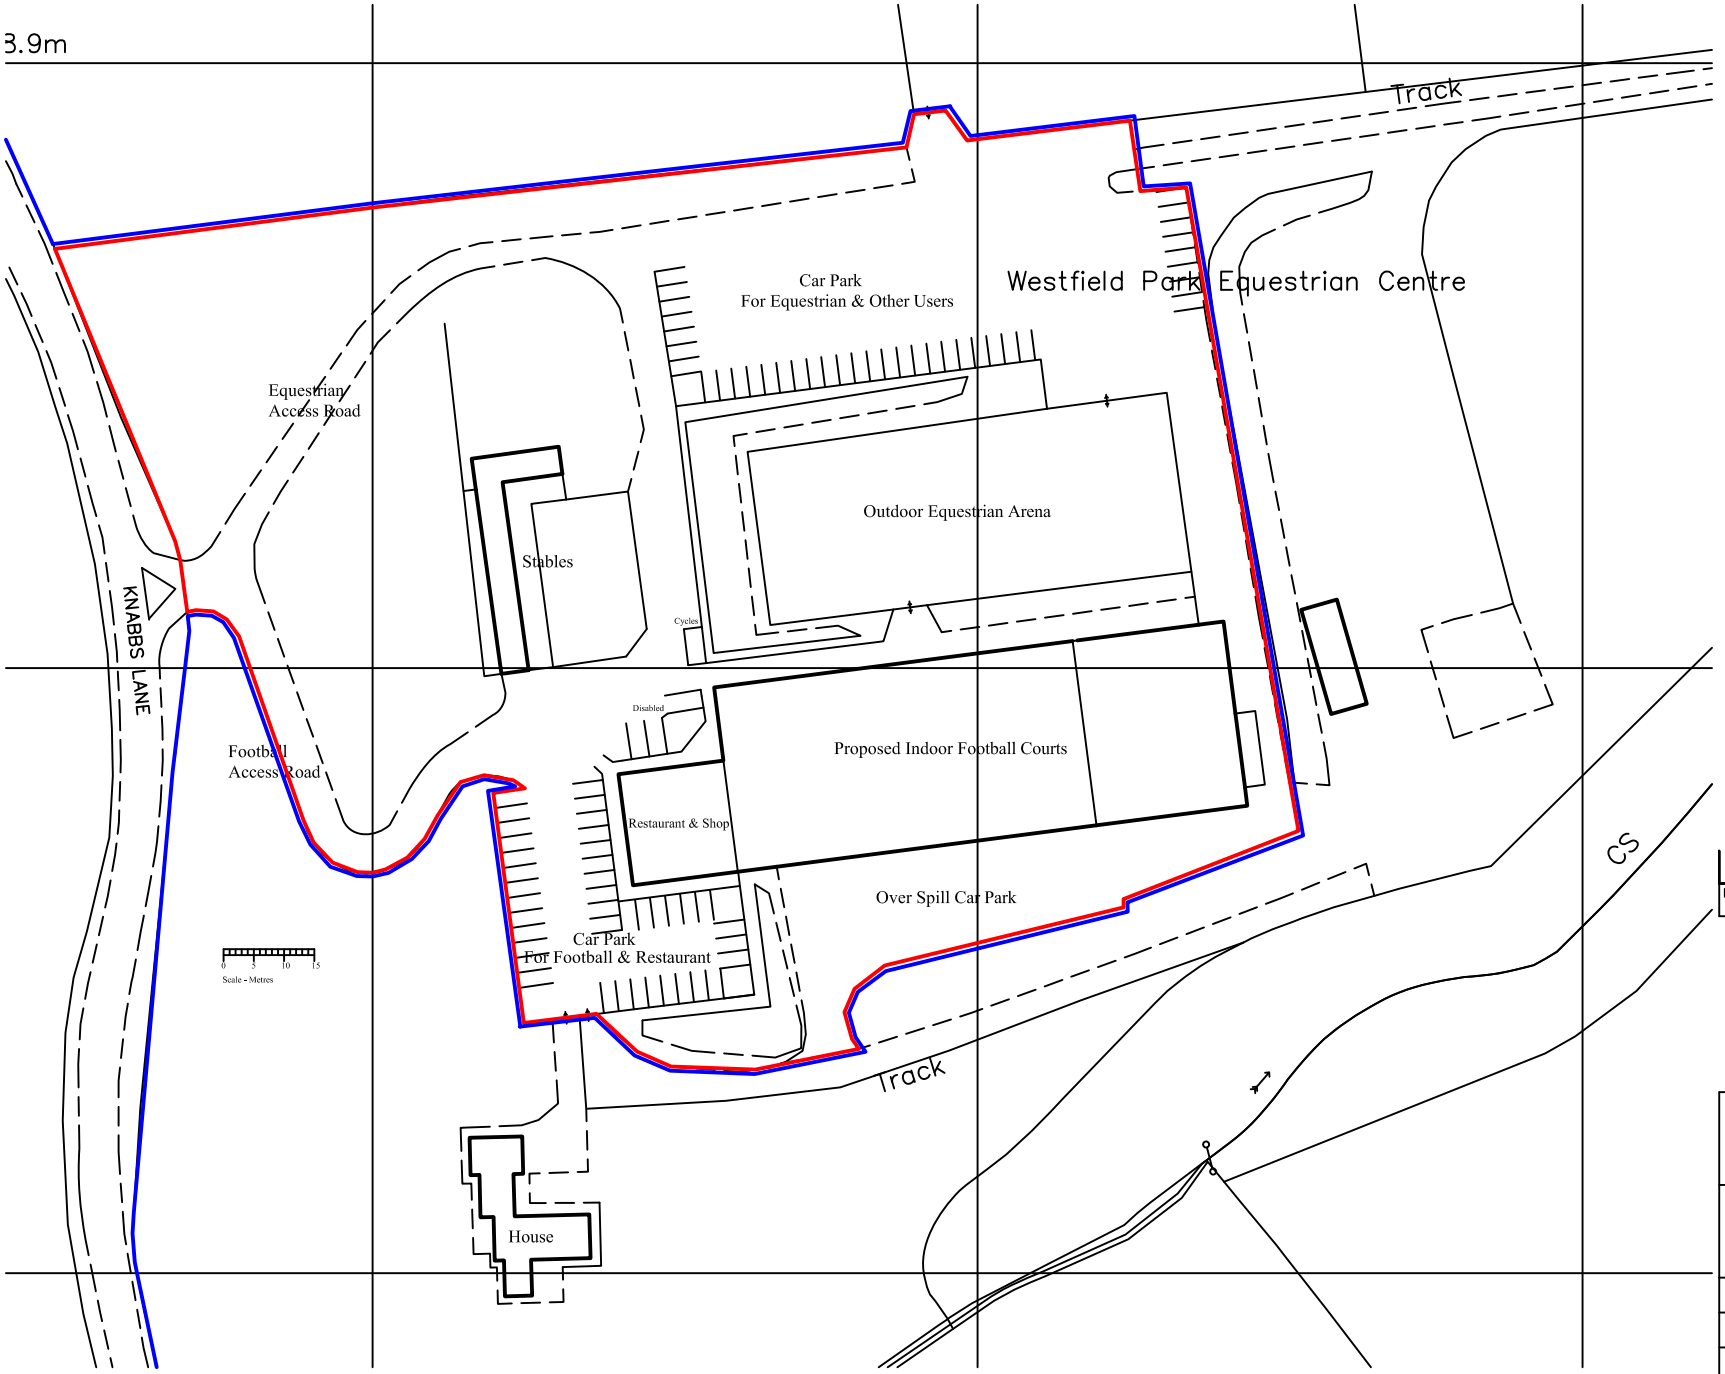


N

Site Area

Other Land in Same Ownership

| Rev | Date | Notes |
|---|---|---|
| | | |

GRAHAM WILLIS
Chartered Architect
33 The Green. Town Street. Gildersome. Leeds LS27 7AB
Telephone 0113-2520310 ~ Fax 0113-2535880
www.willis-architects.co.uk

CLIENT/PROJECT
Proposed Alterations & Change of Use of Indoor Equestrian Centre to Indoor 5-A-Side Football Activity Centre - 4No Football Courts & Support Facilities. At Westfield Park Equestrian Centre, Knabbs Lane, Silkstone Common, Barnsley. S75 4PT

CONTENT
Site Location Plan

| | | | |
|---|---|---|---|
| DRAWN | GCW | SCALE | 1:1250 |
| DATE | 10-09-2010 | | |
| Original Drawing Size - A4 | | | |
| JOB No | 1037 | DRAWING No | 120 |
| REVISION | - | | |