

NANCE SURVEY
I REFERENCE

SE 2901

SECTION C

Scale
1/1250 Enlarged from 1/2500


ITY SOUTH YORKSHIRE


DISTRICT BARNSELEY

© Crown copyright 1974


THURGOLAND PARISH

LOCATION. PLAN. - THE OLD BARN. CRANE MOOR. ROAD. CRANE MOOR.
SHEFFIELD S35. 7AT.

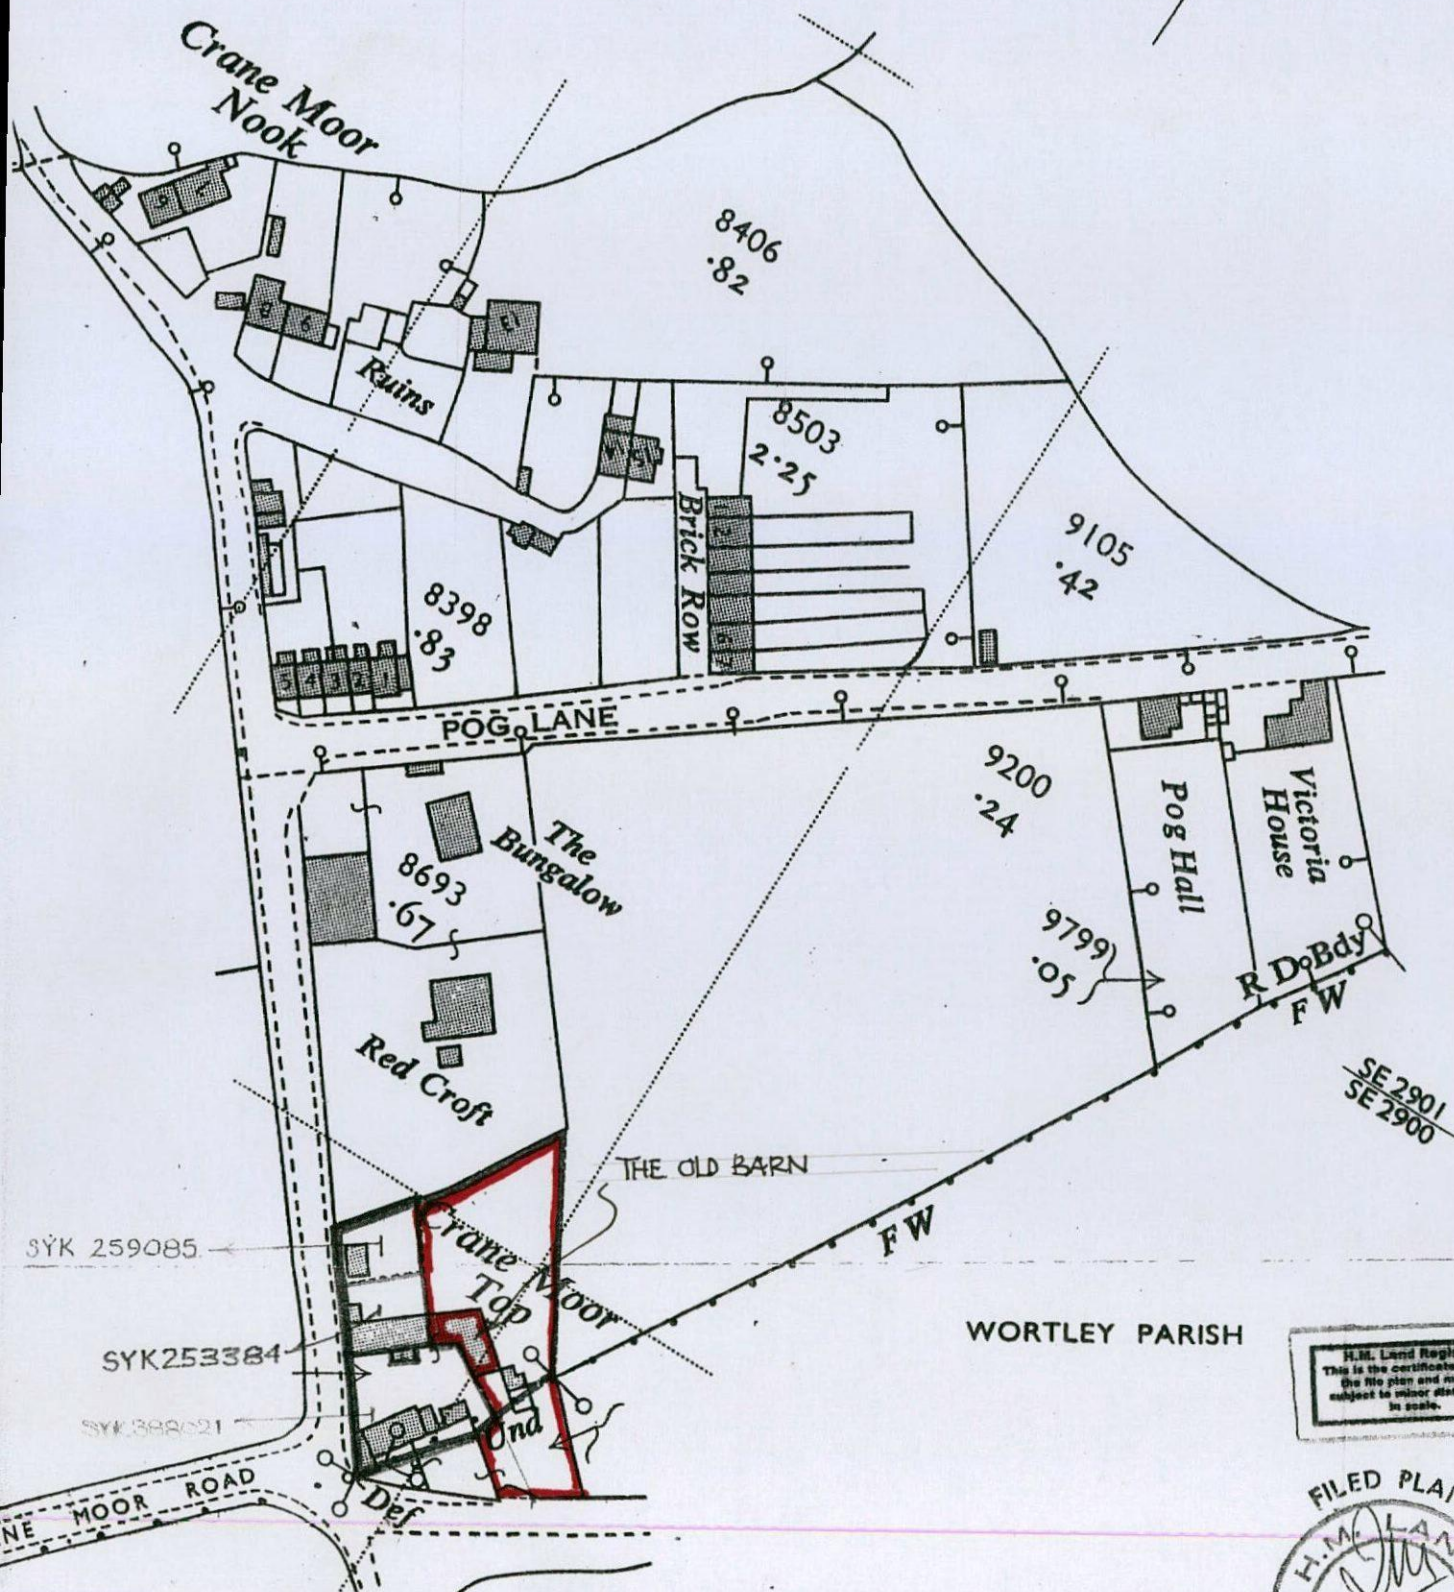


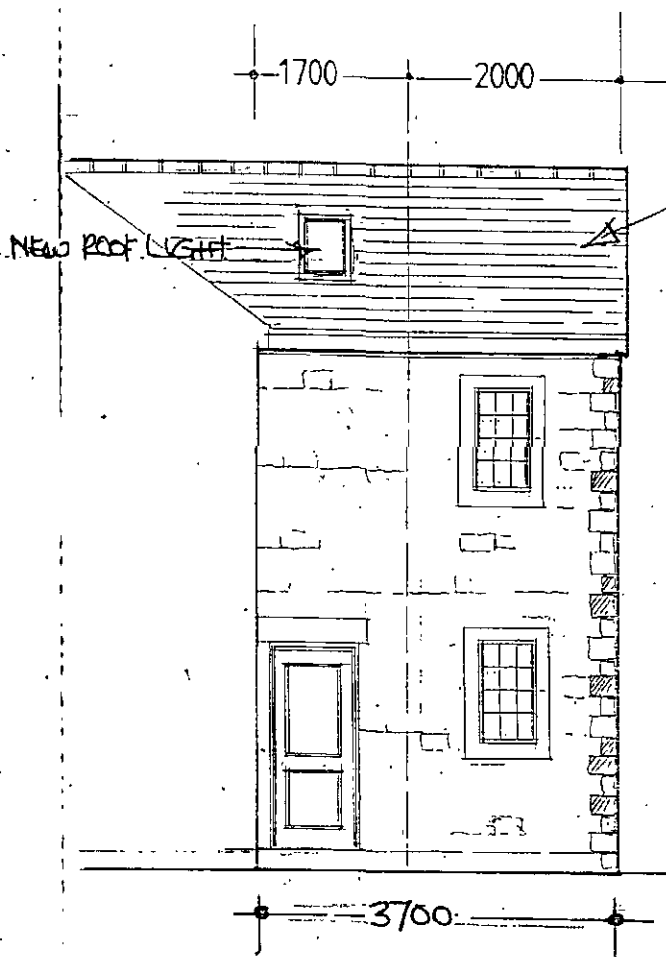


proposed side elev

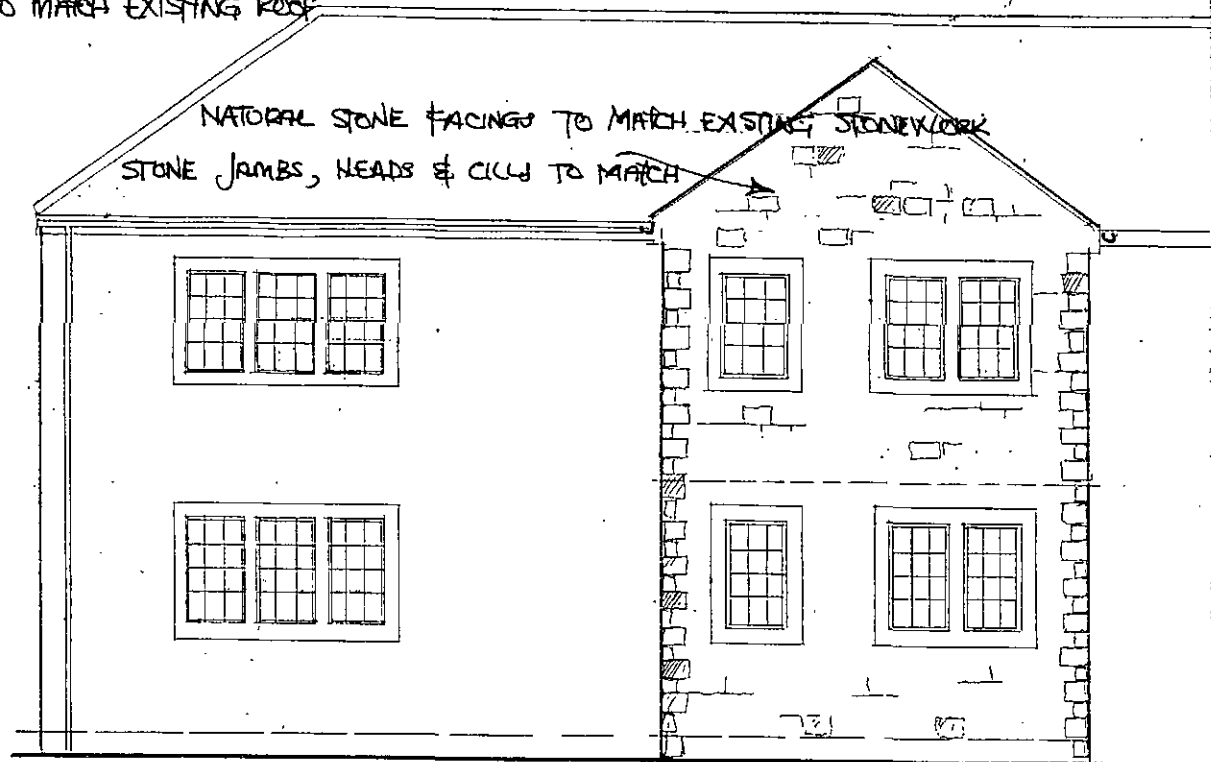

proposed rear elevation

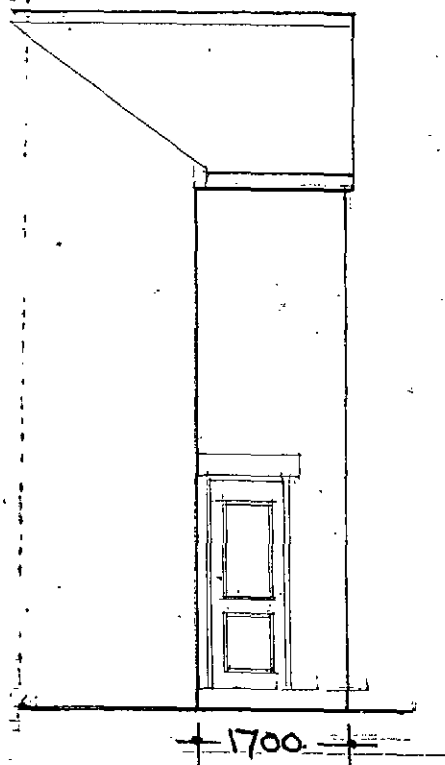


ex side elev

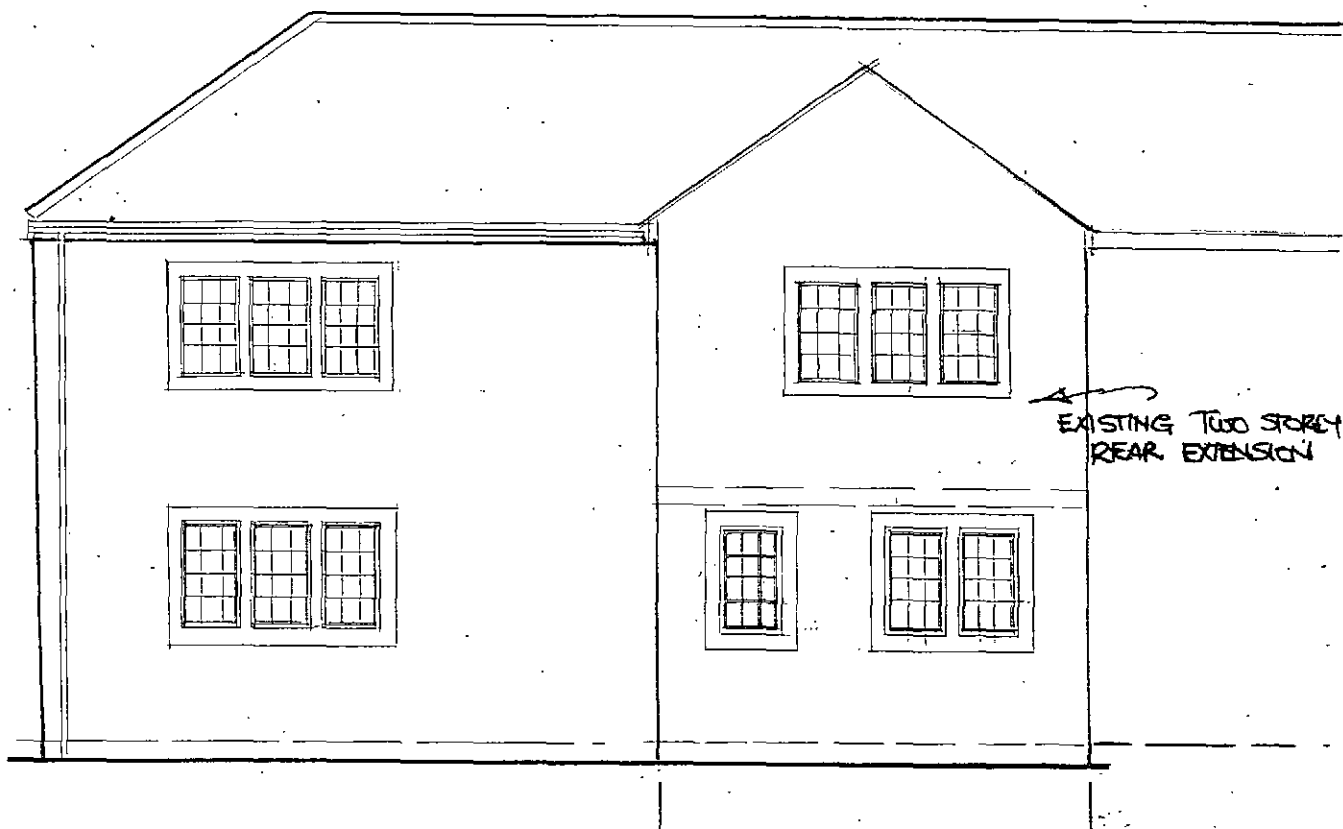


existing rear elev

existing ground floor plan

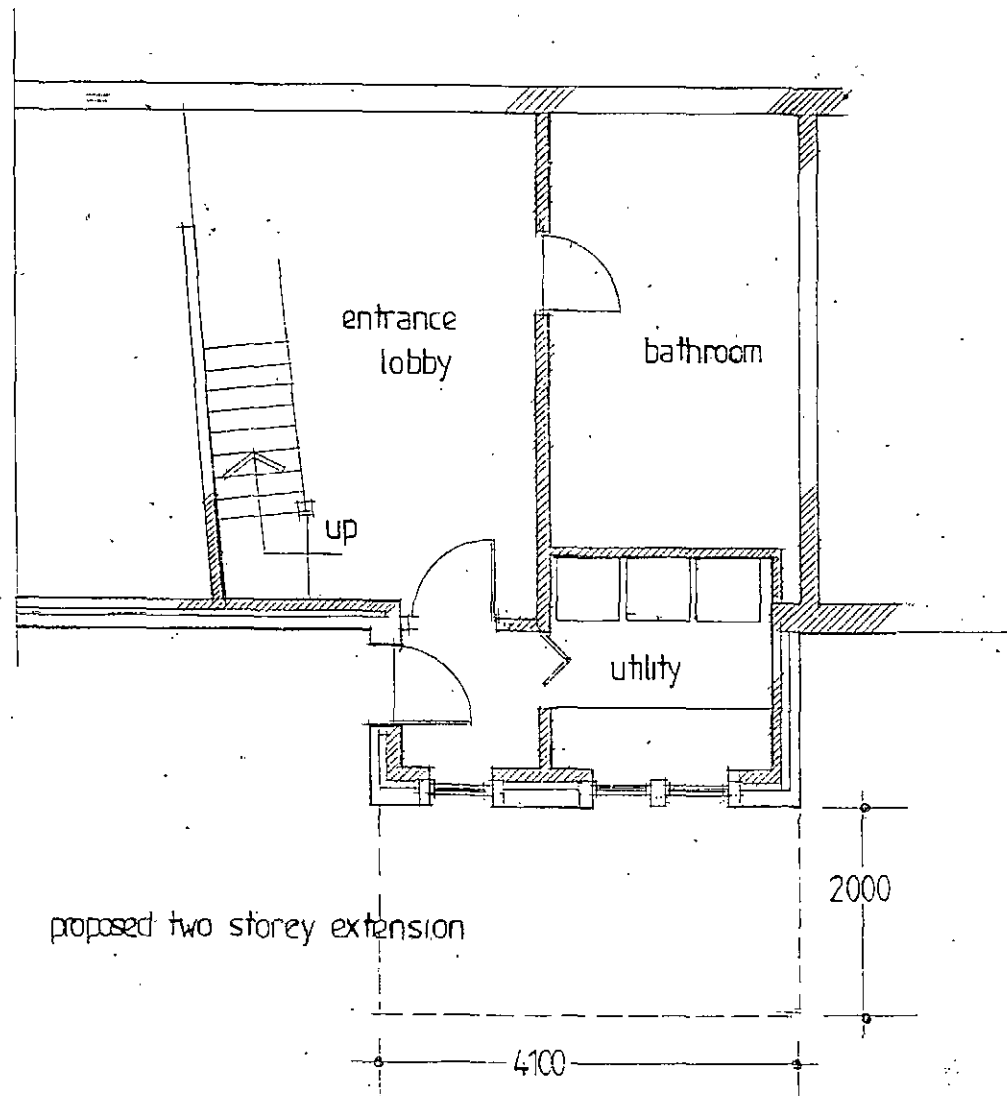


EXISTING. SIDE ELEV.

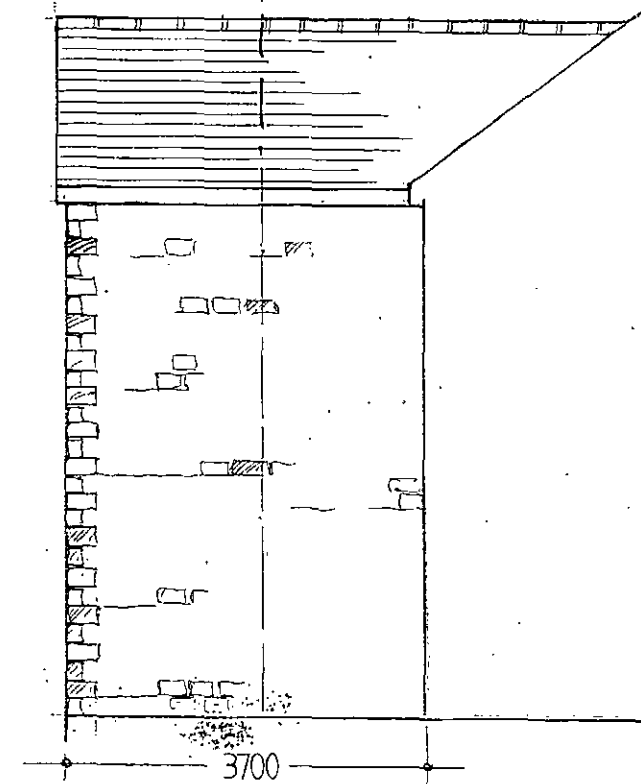

prop side elev

existing first floor plan

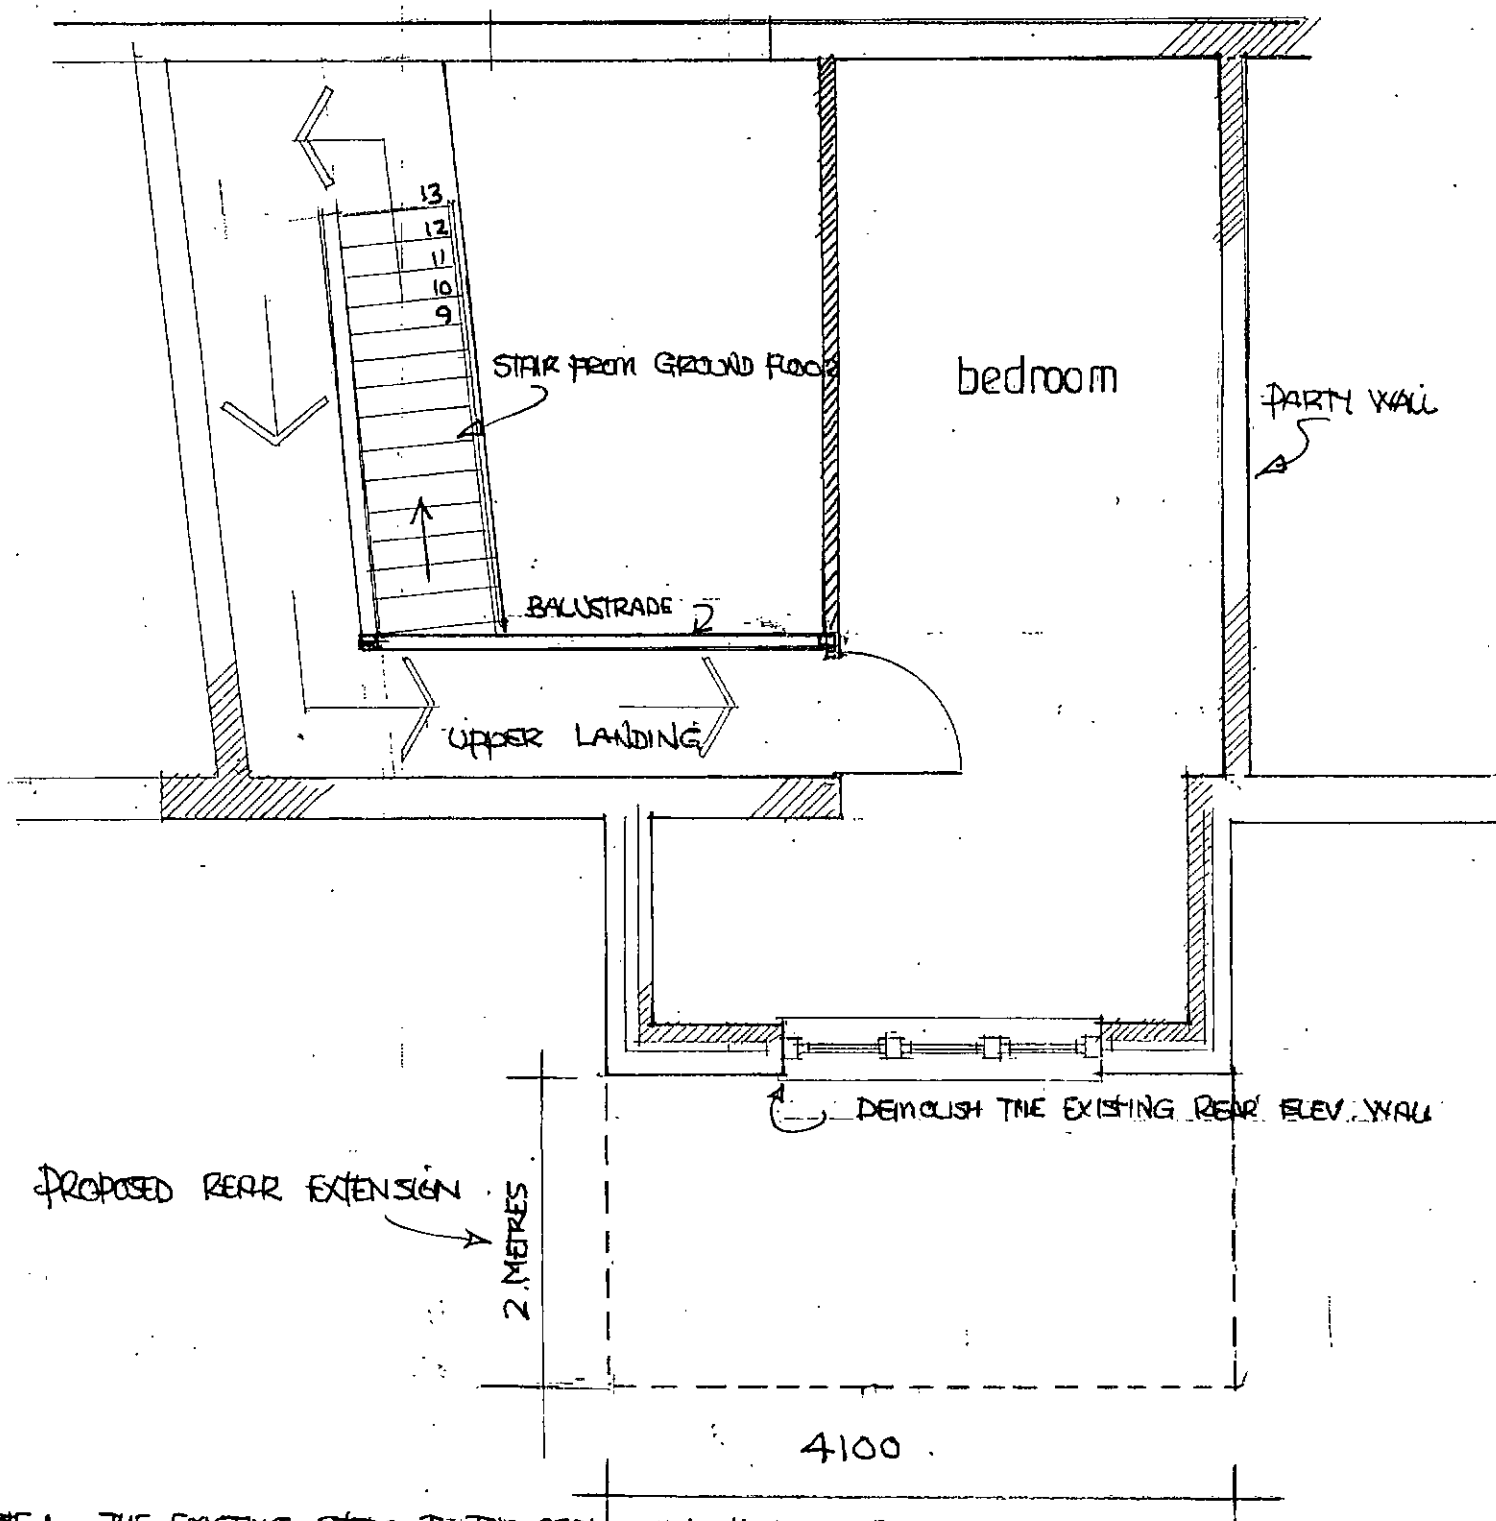


NOTE: THE EXISTING STEPS TO THE REAR WILL HAVE TO BE CHANGED.


DATE SEPTEMBER 2014

SCALE 1:50



existing roof plan 1:50 (A3)

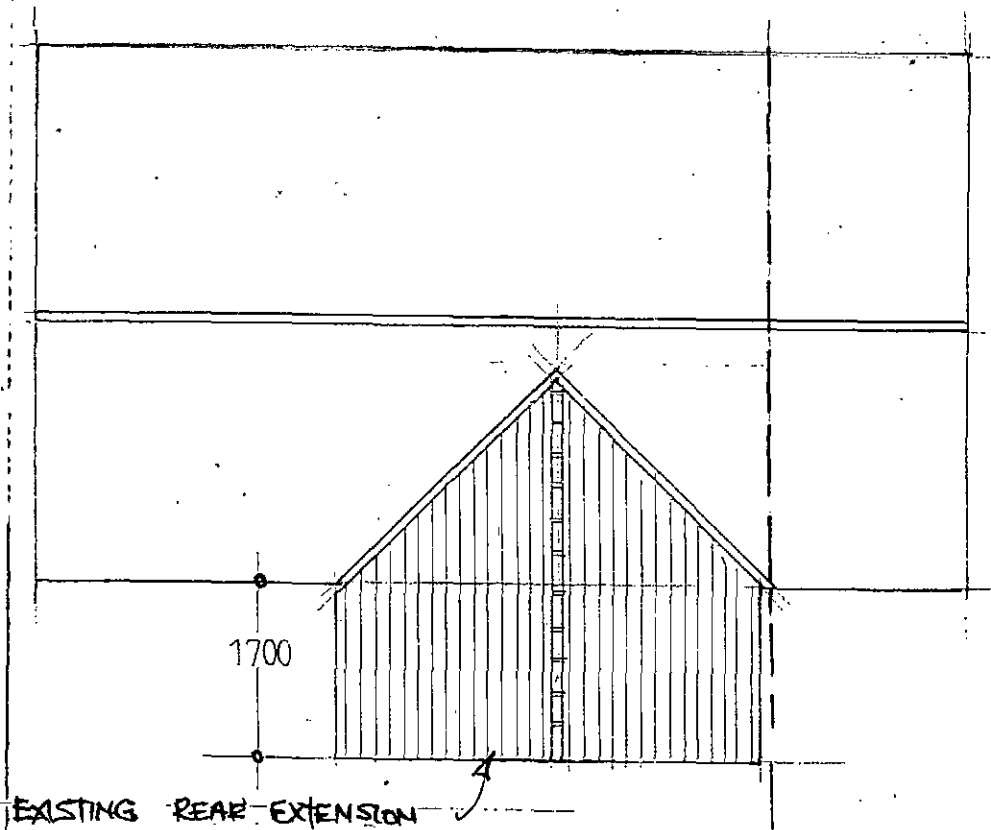


proposed roof plan 1:50 (A3)

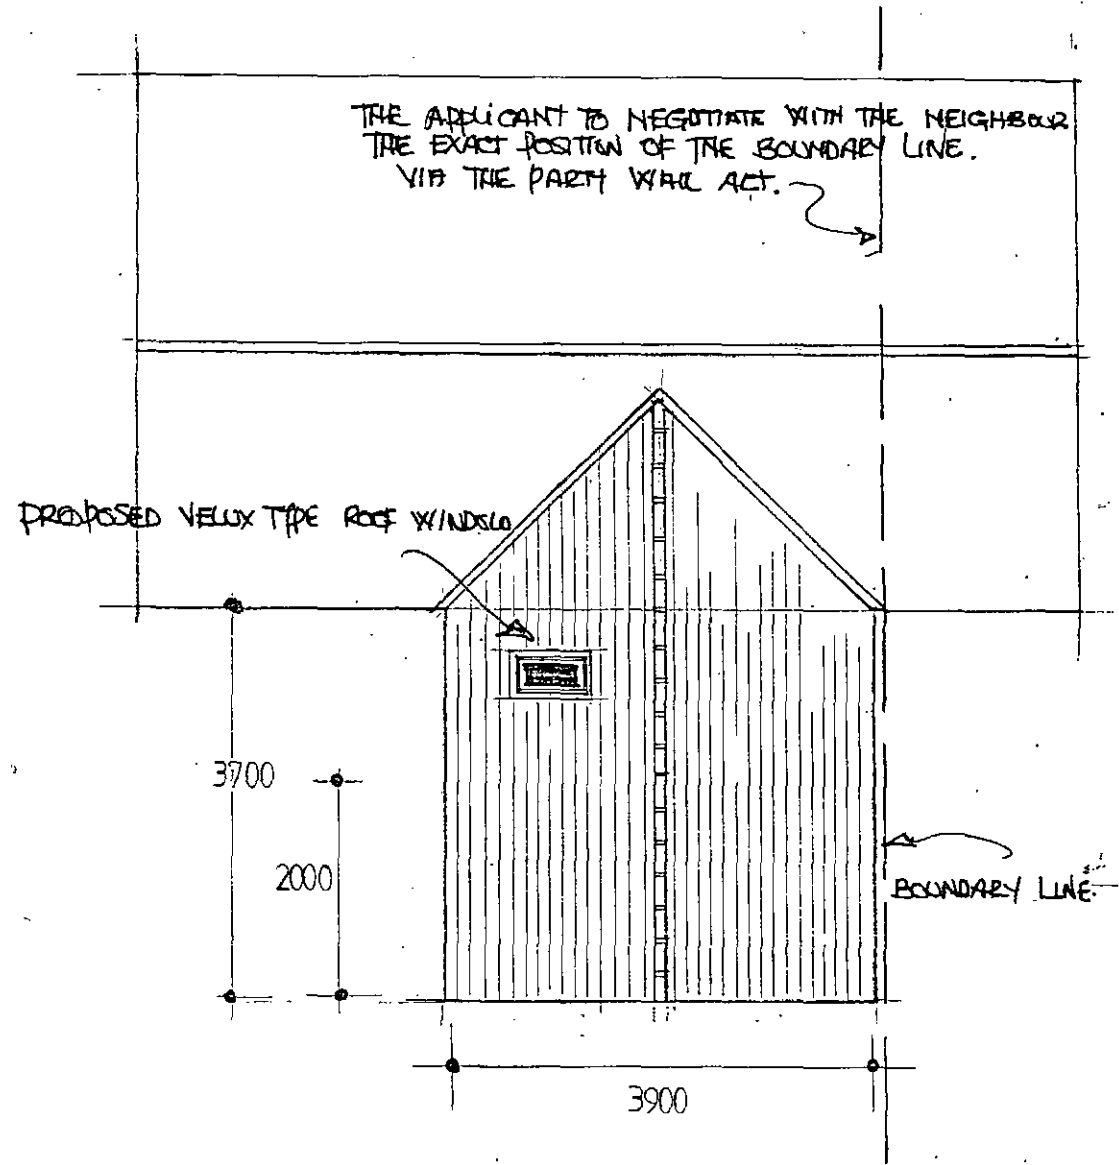

UB. RIDGE BEAM TO STRUCTURAL CALCULATIONS

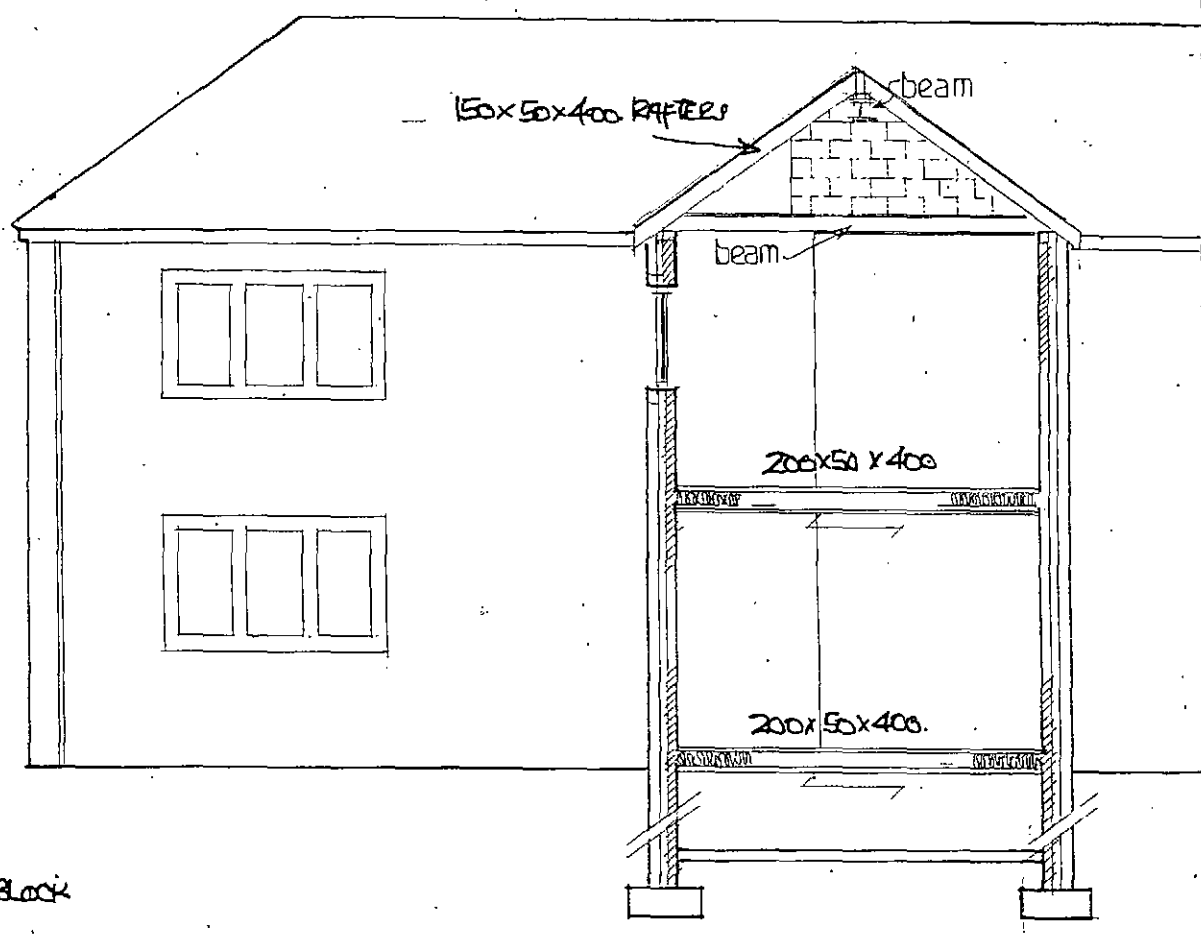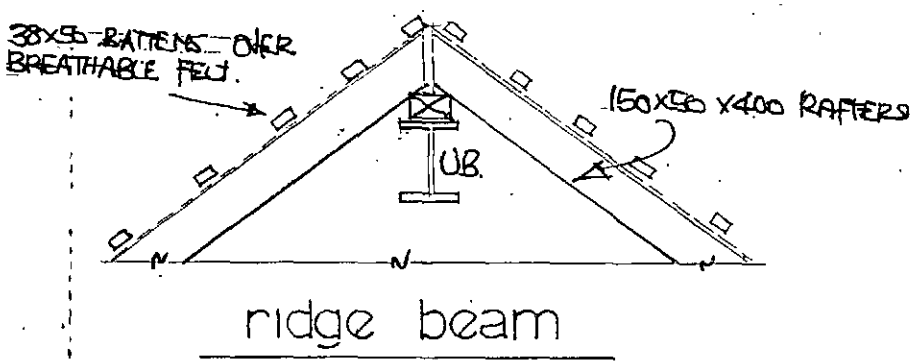



section

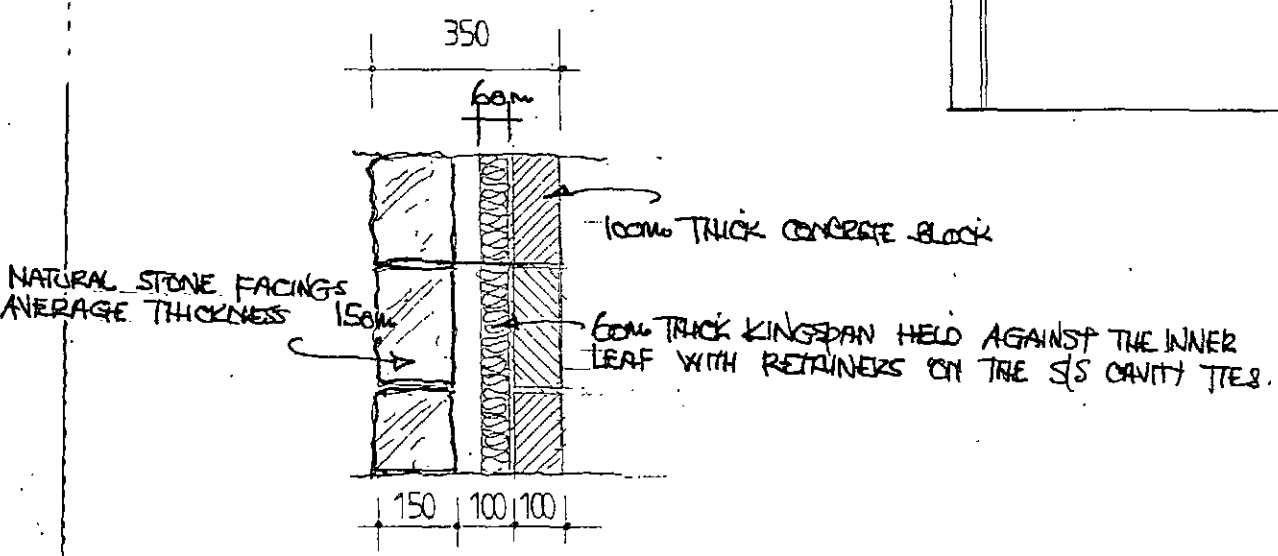

section thro' wall

proposed first floor plan

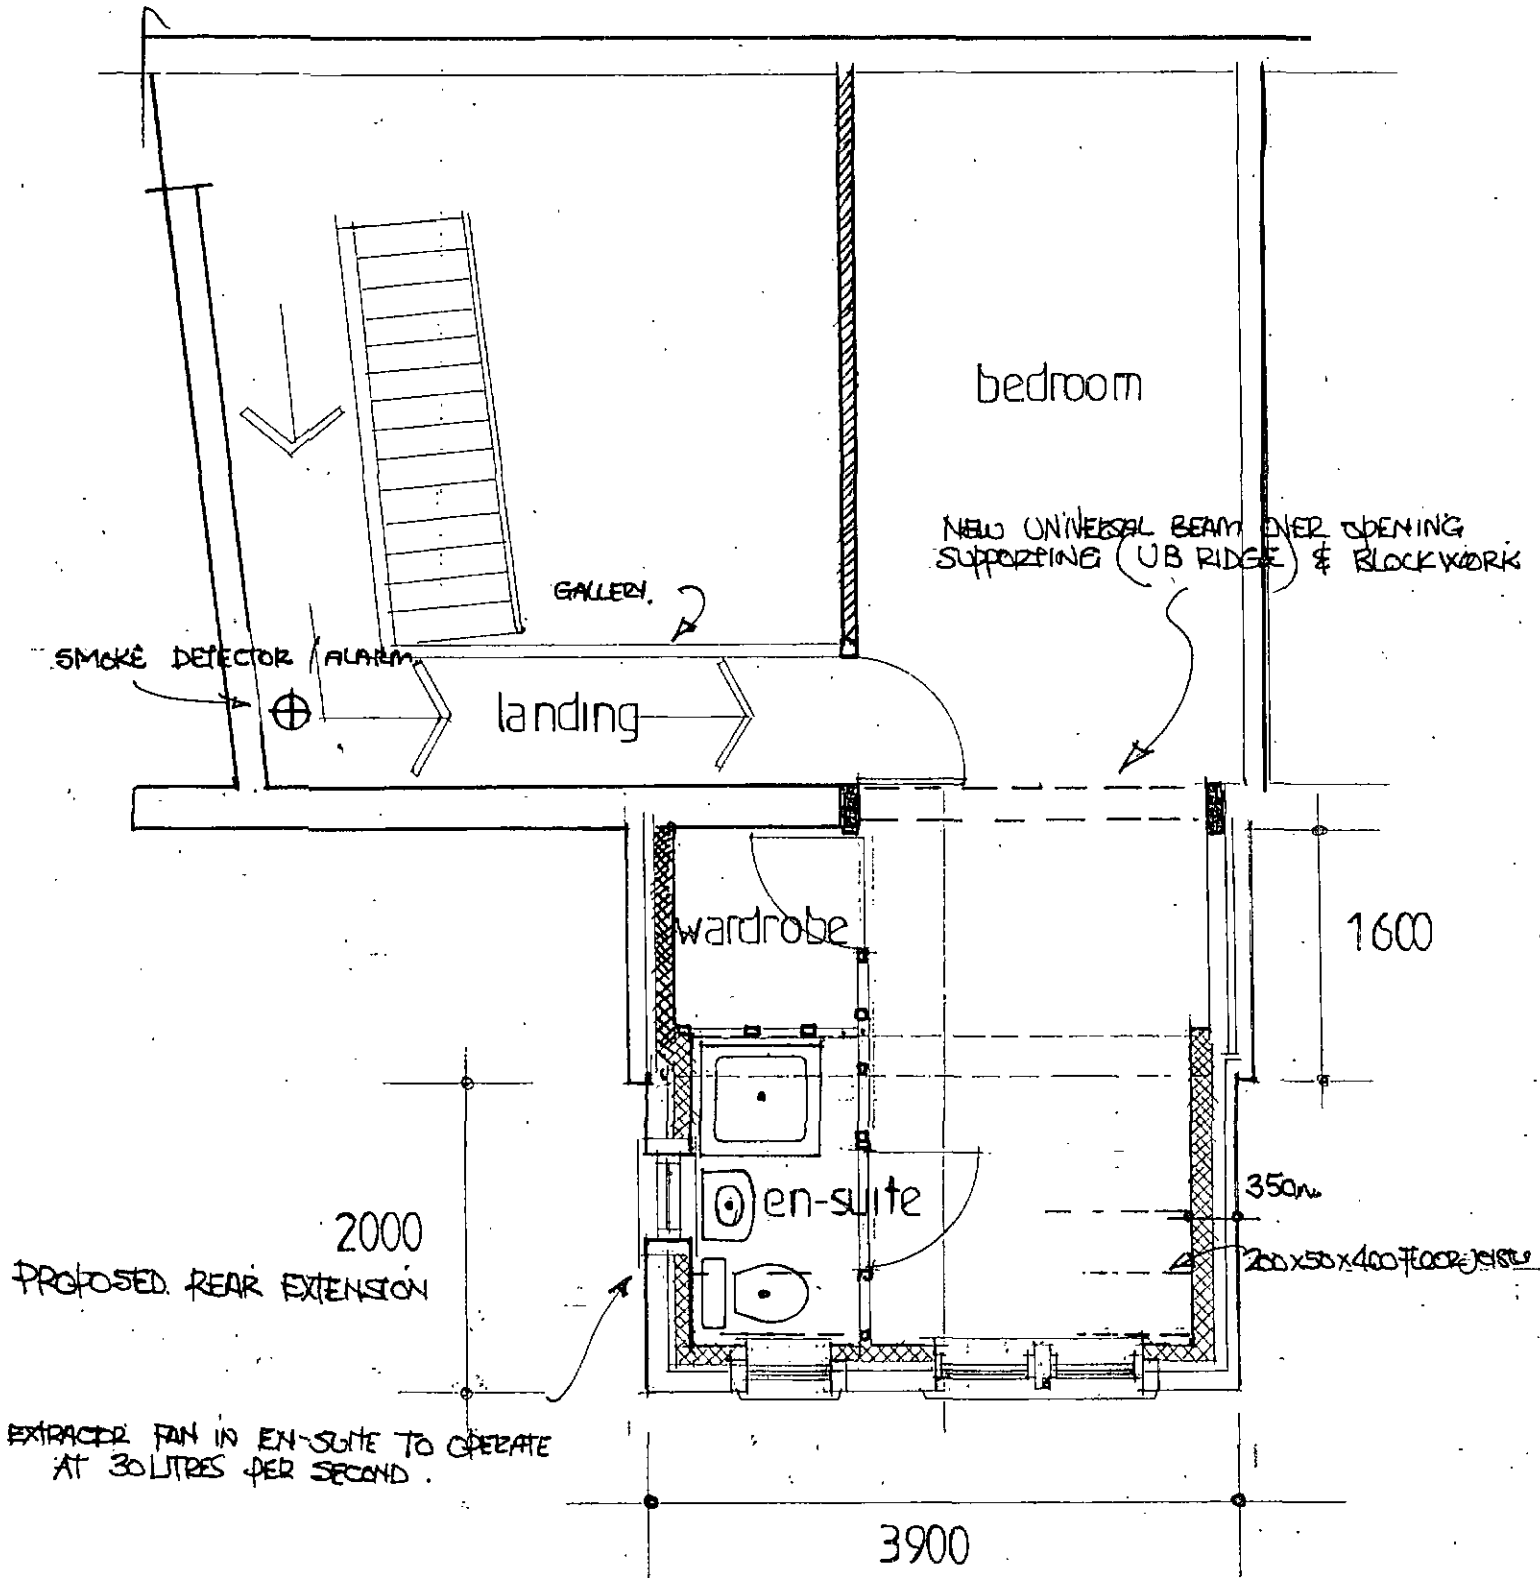

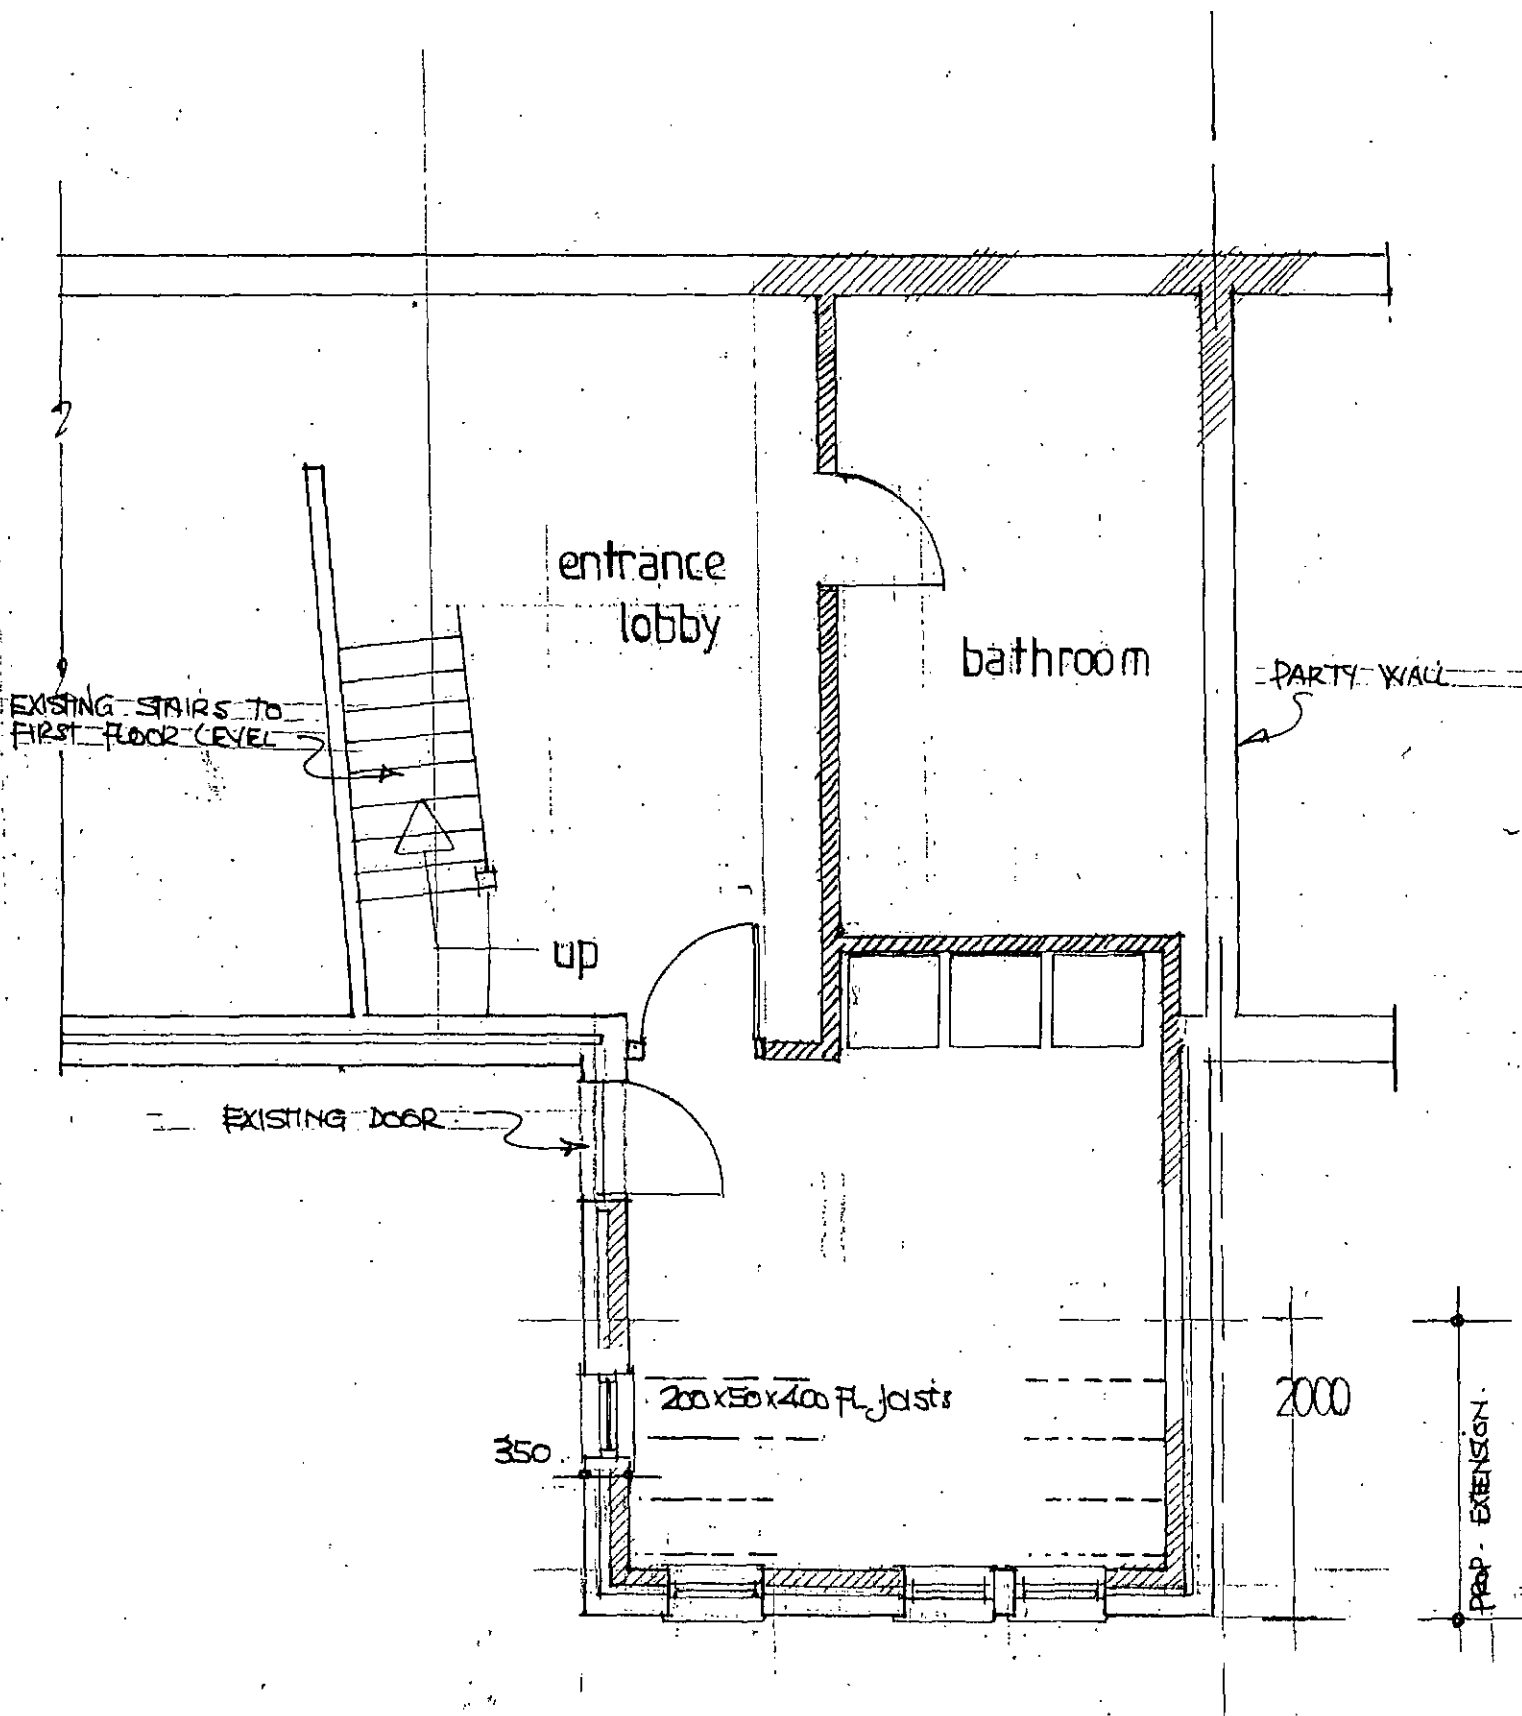

proposed ground floor