



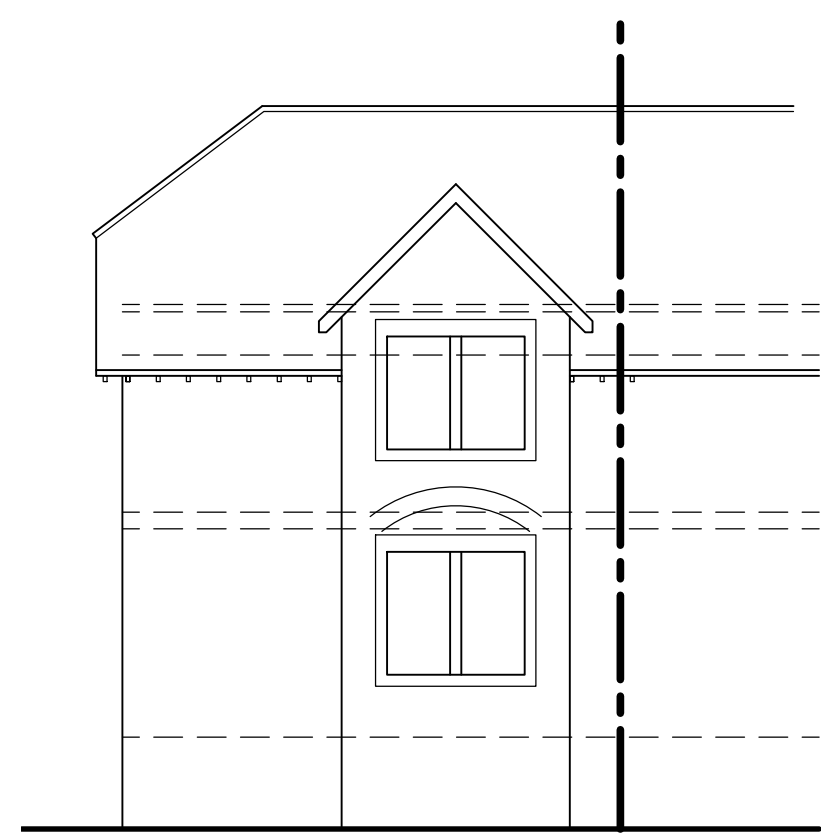

EAST ELEVATION 1:100

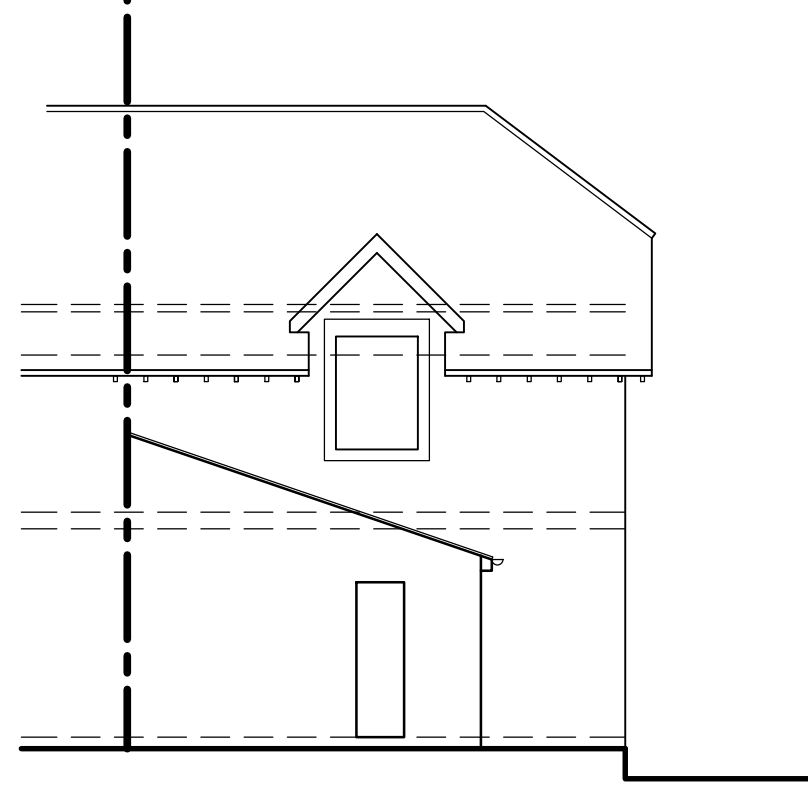


WEST ELEVATION 1:100

EXISTING



SOUTH ELEVATION 1:100

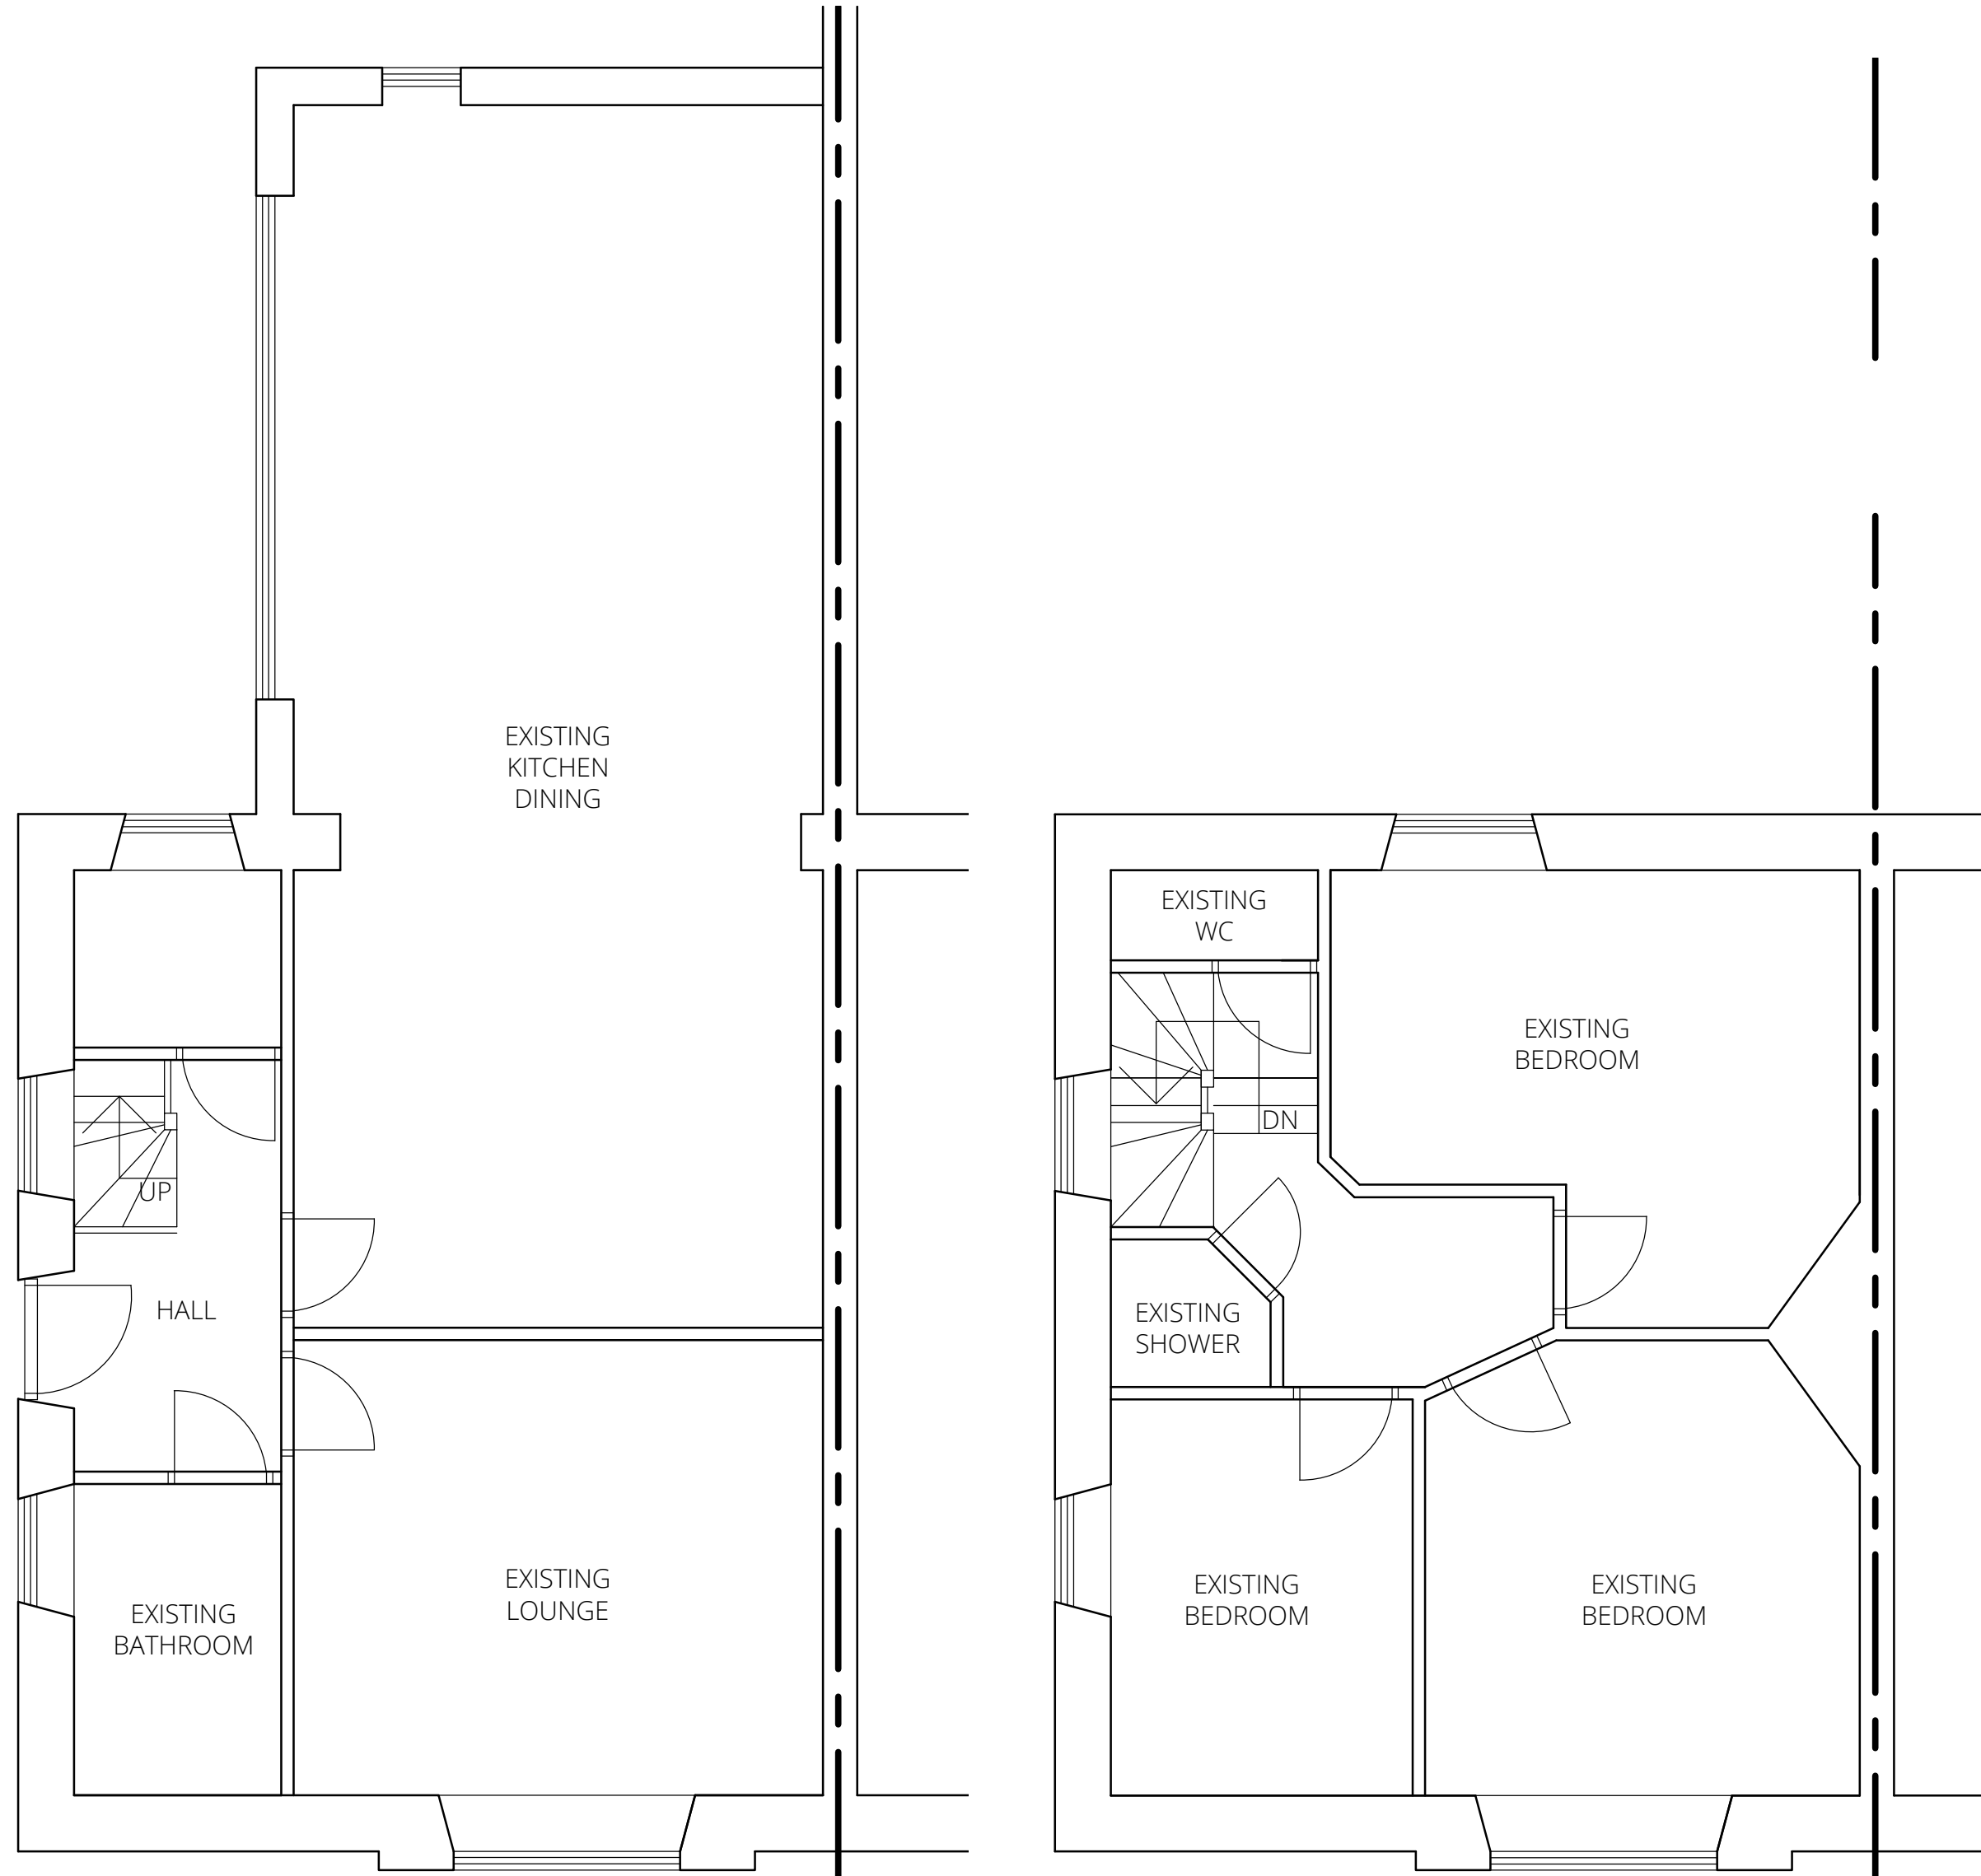


GROUND PLAN 1:50

FIRST PLAN 1:50




EAST ELEVATION 1:100

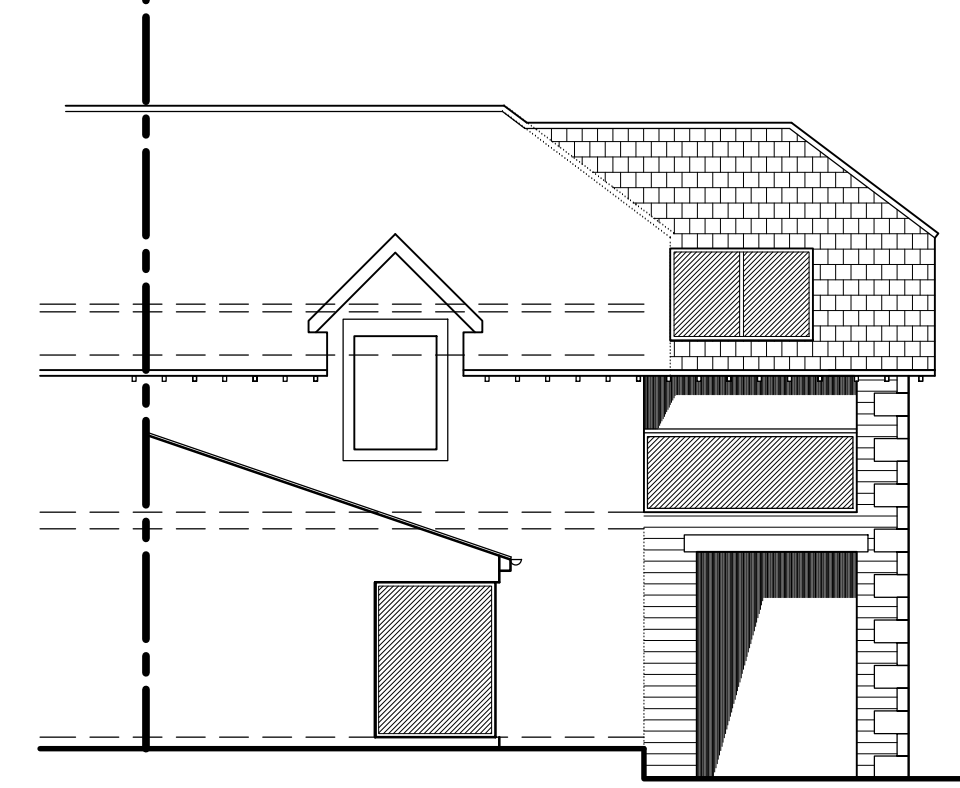


WEST ELEVATION 1:100


PROPOSED

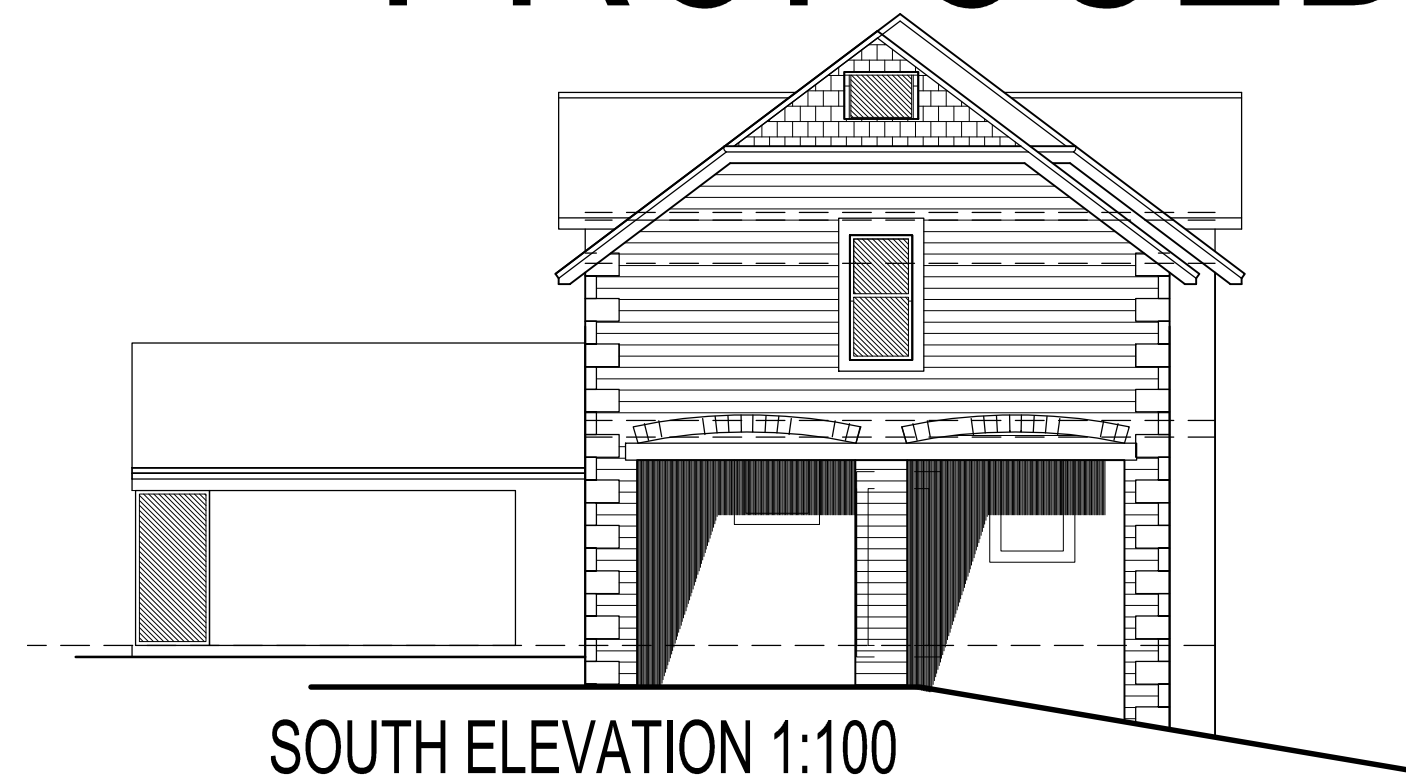

SOUTH ELEVATION 1:100

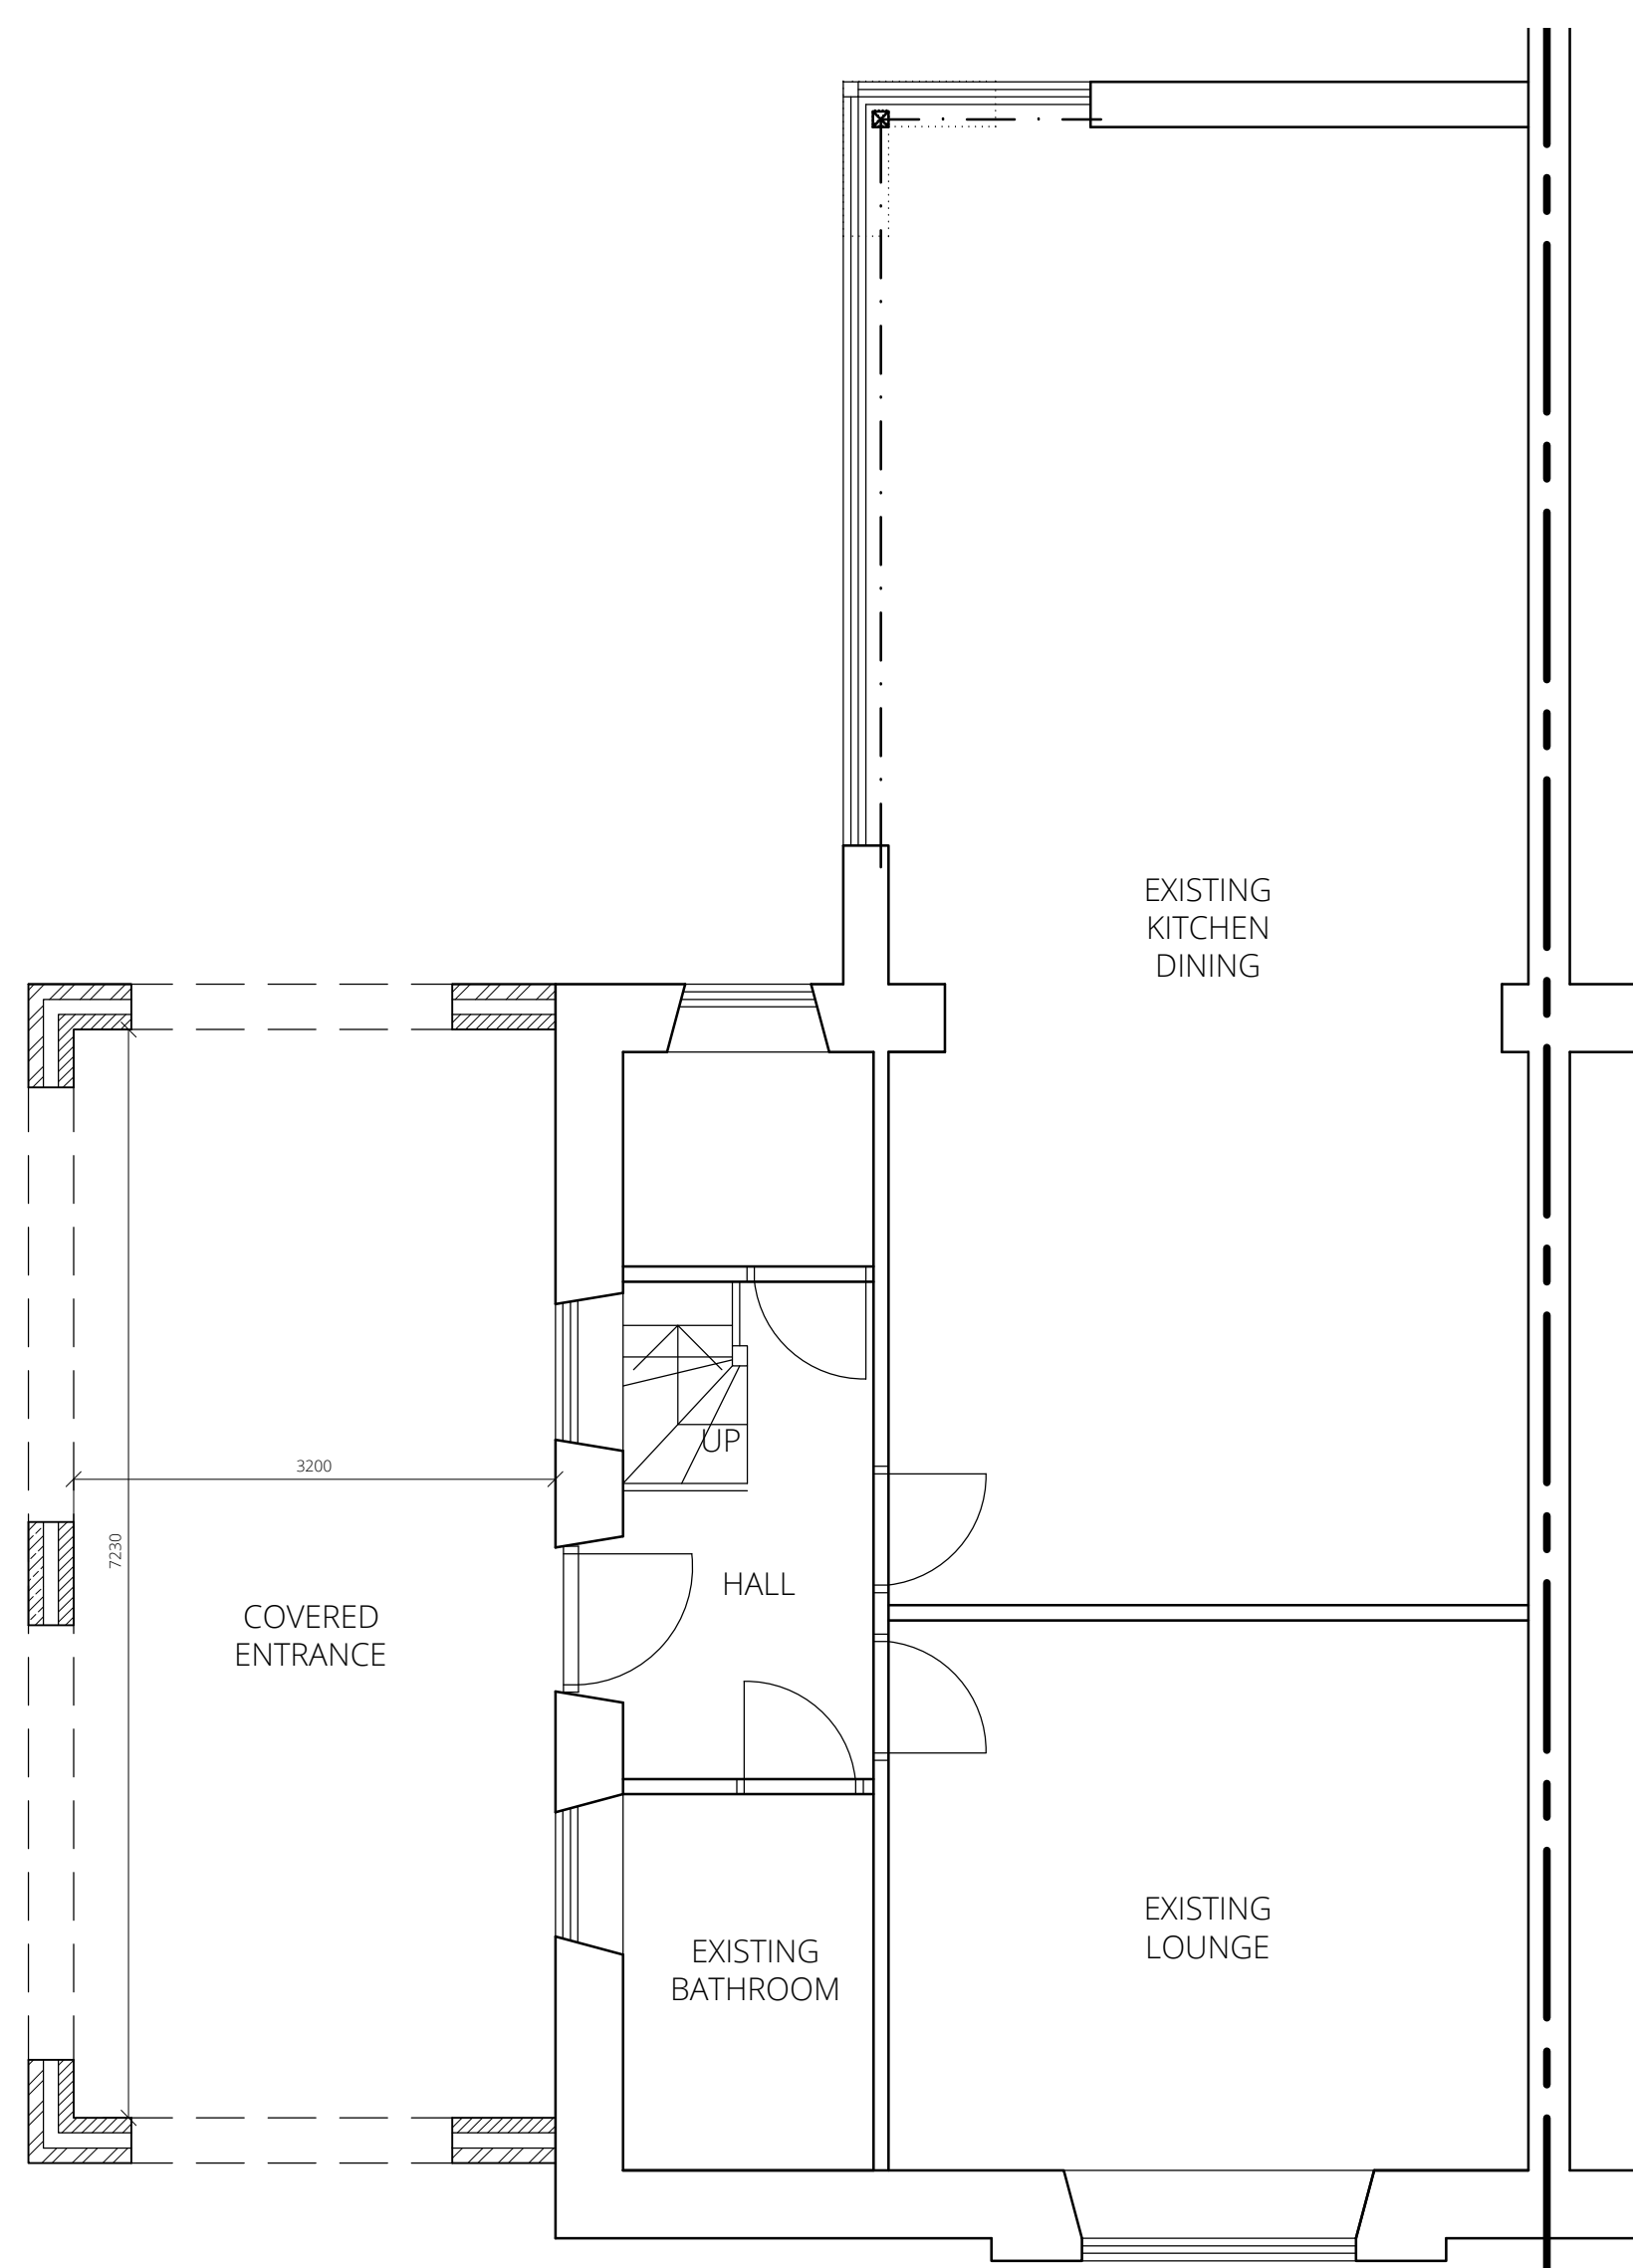

GROUND PLAN 1:50

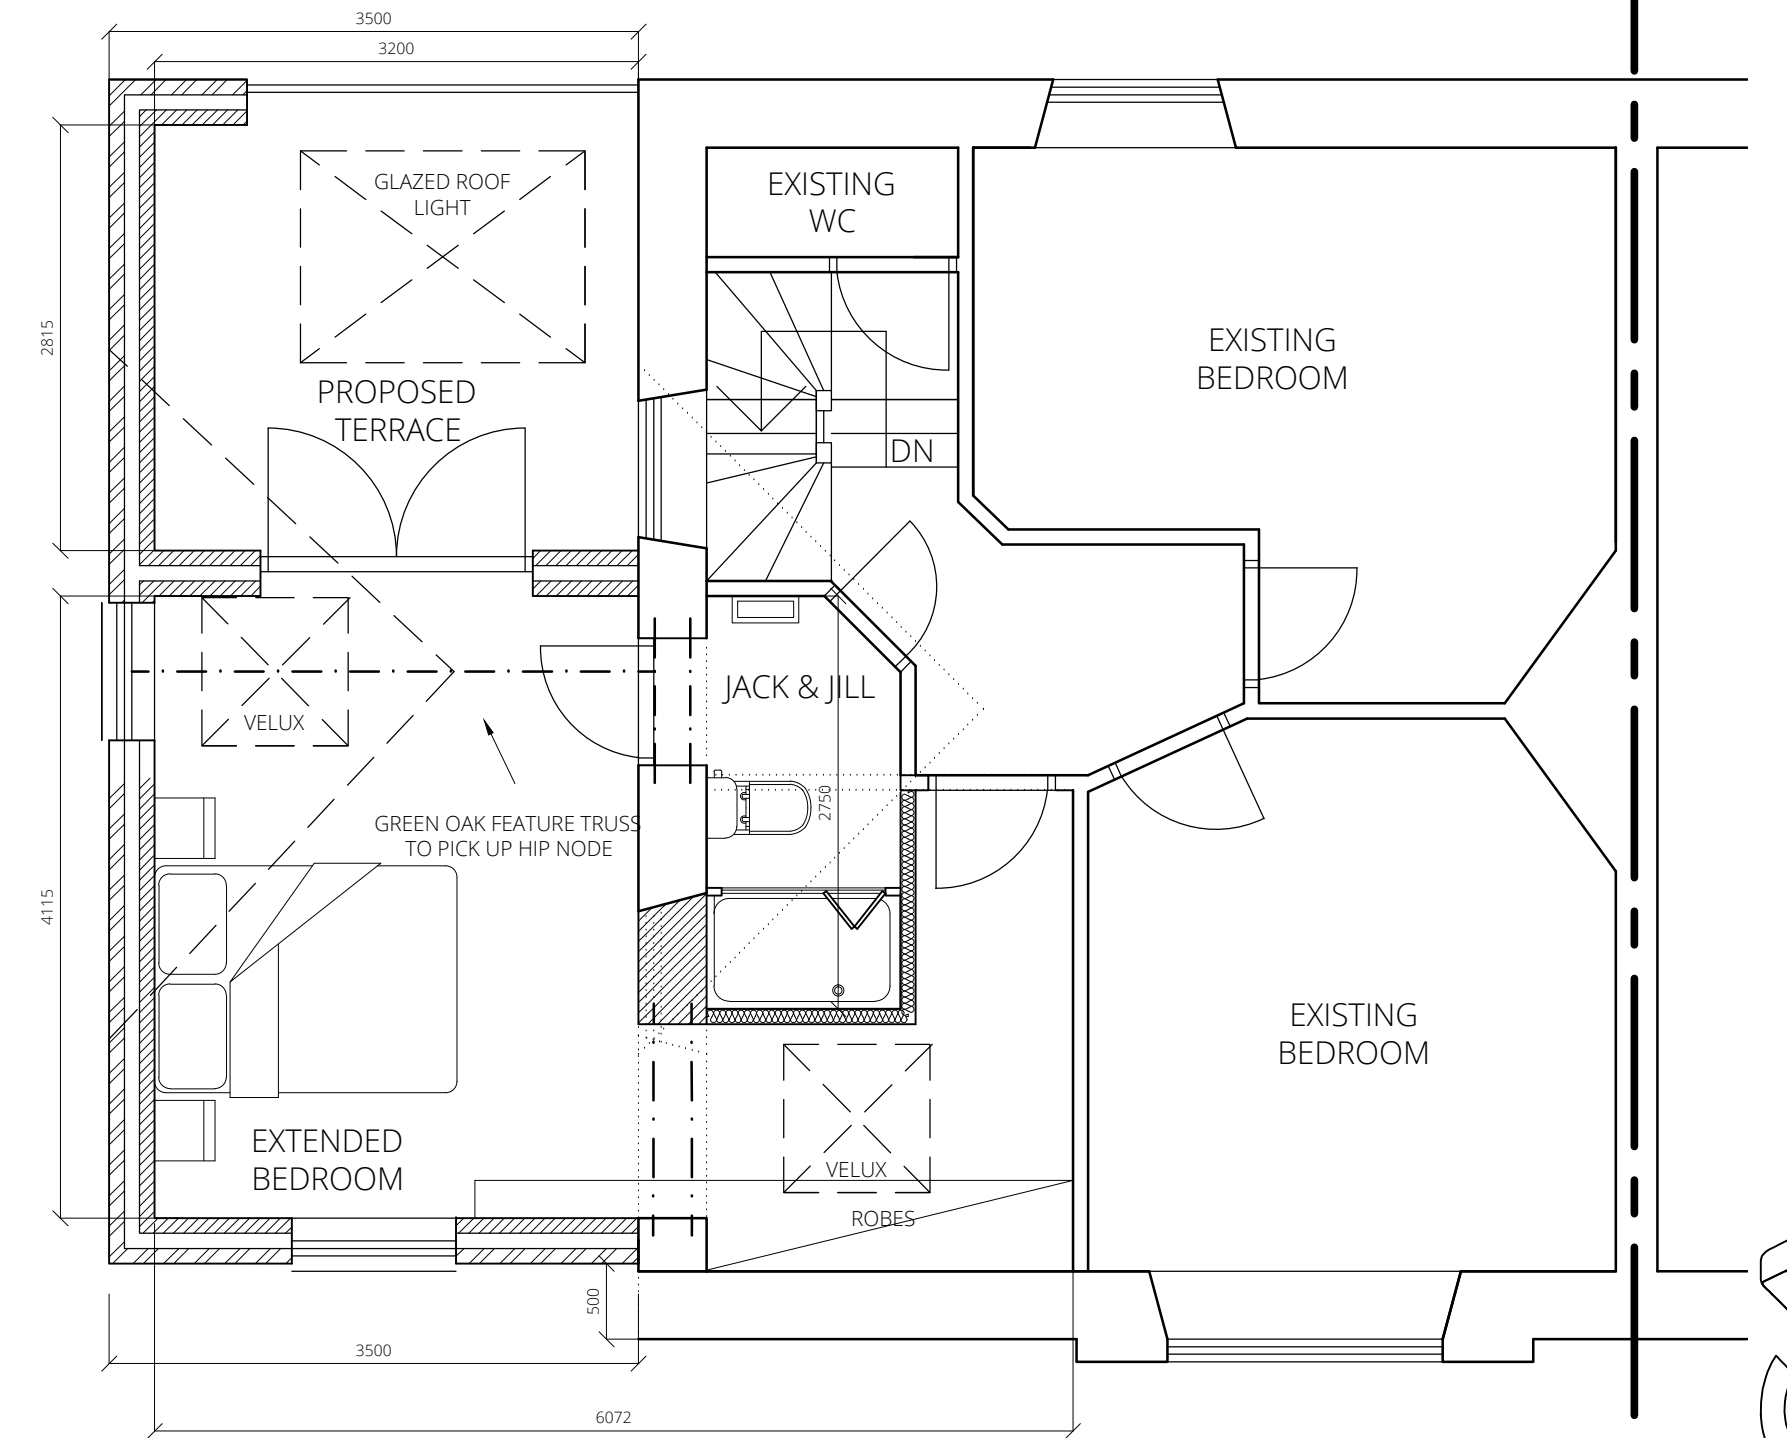

FIRST PLAN 1:50