



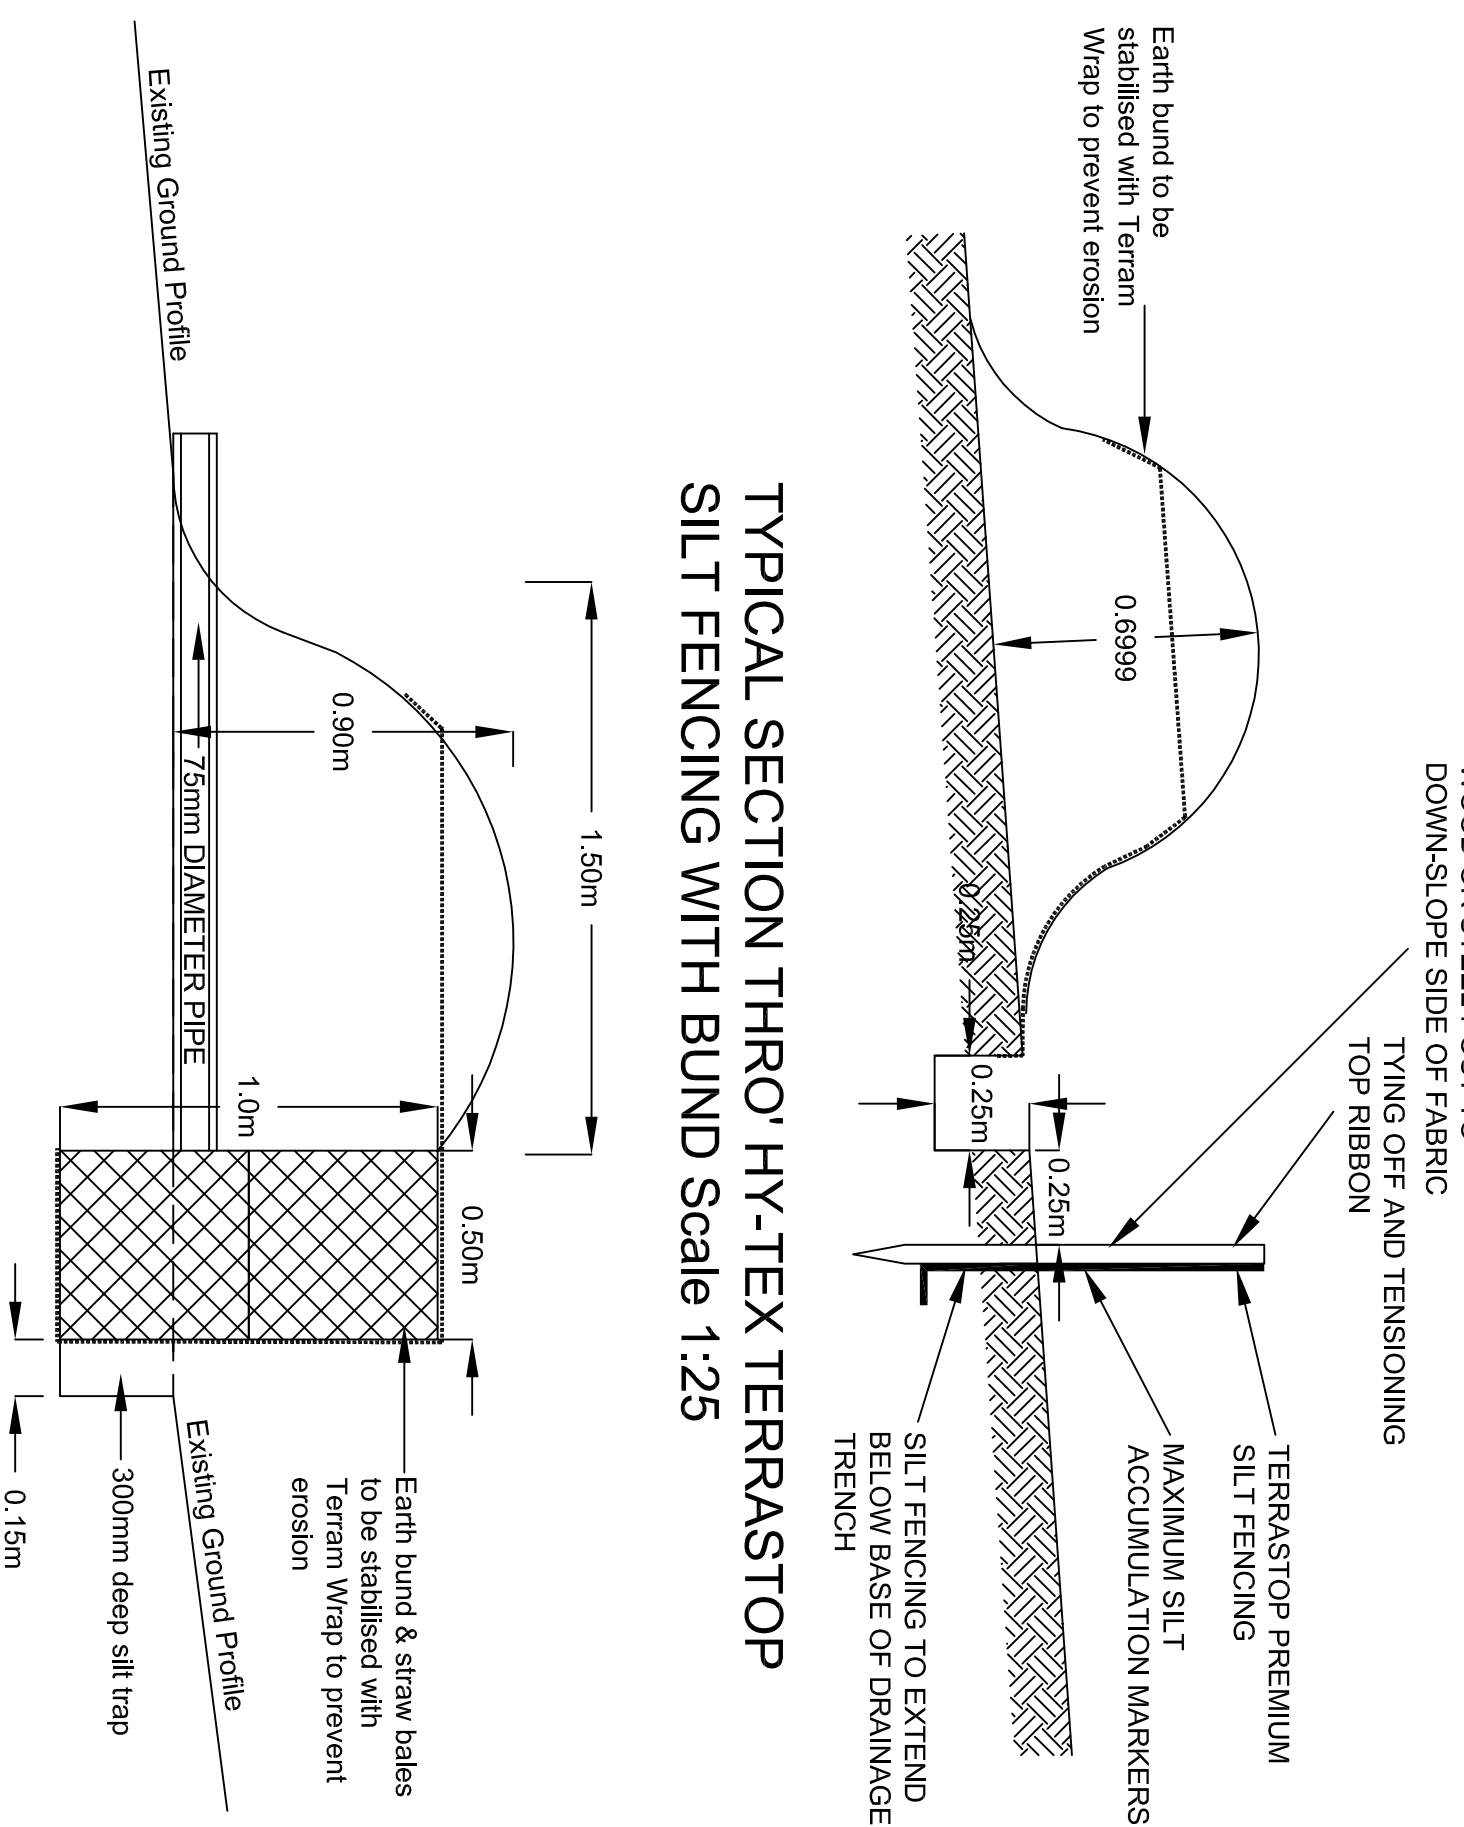

TYPICAL SECTION THRO' PROPOSED BUND INC STRAW BALES
Scale 1:25

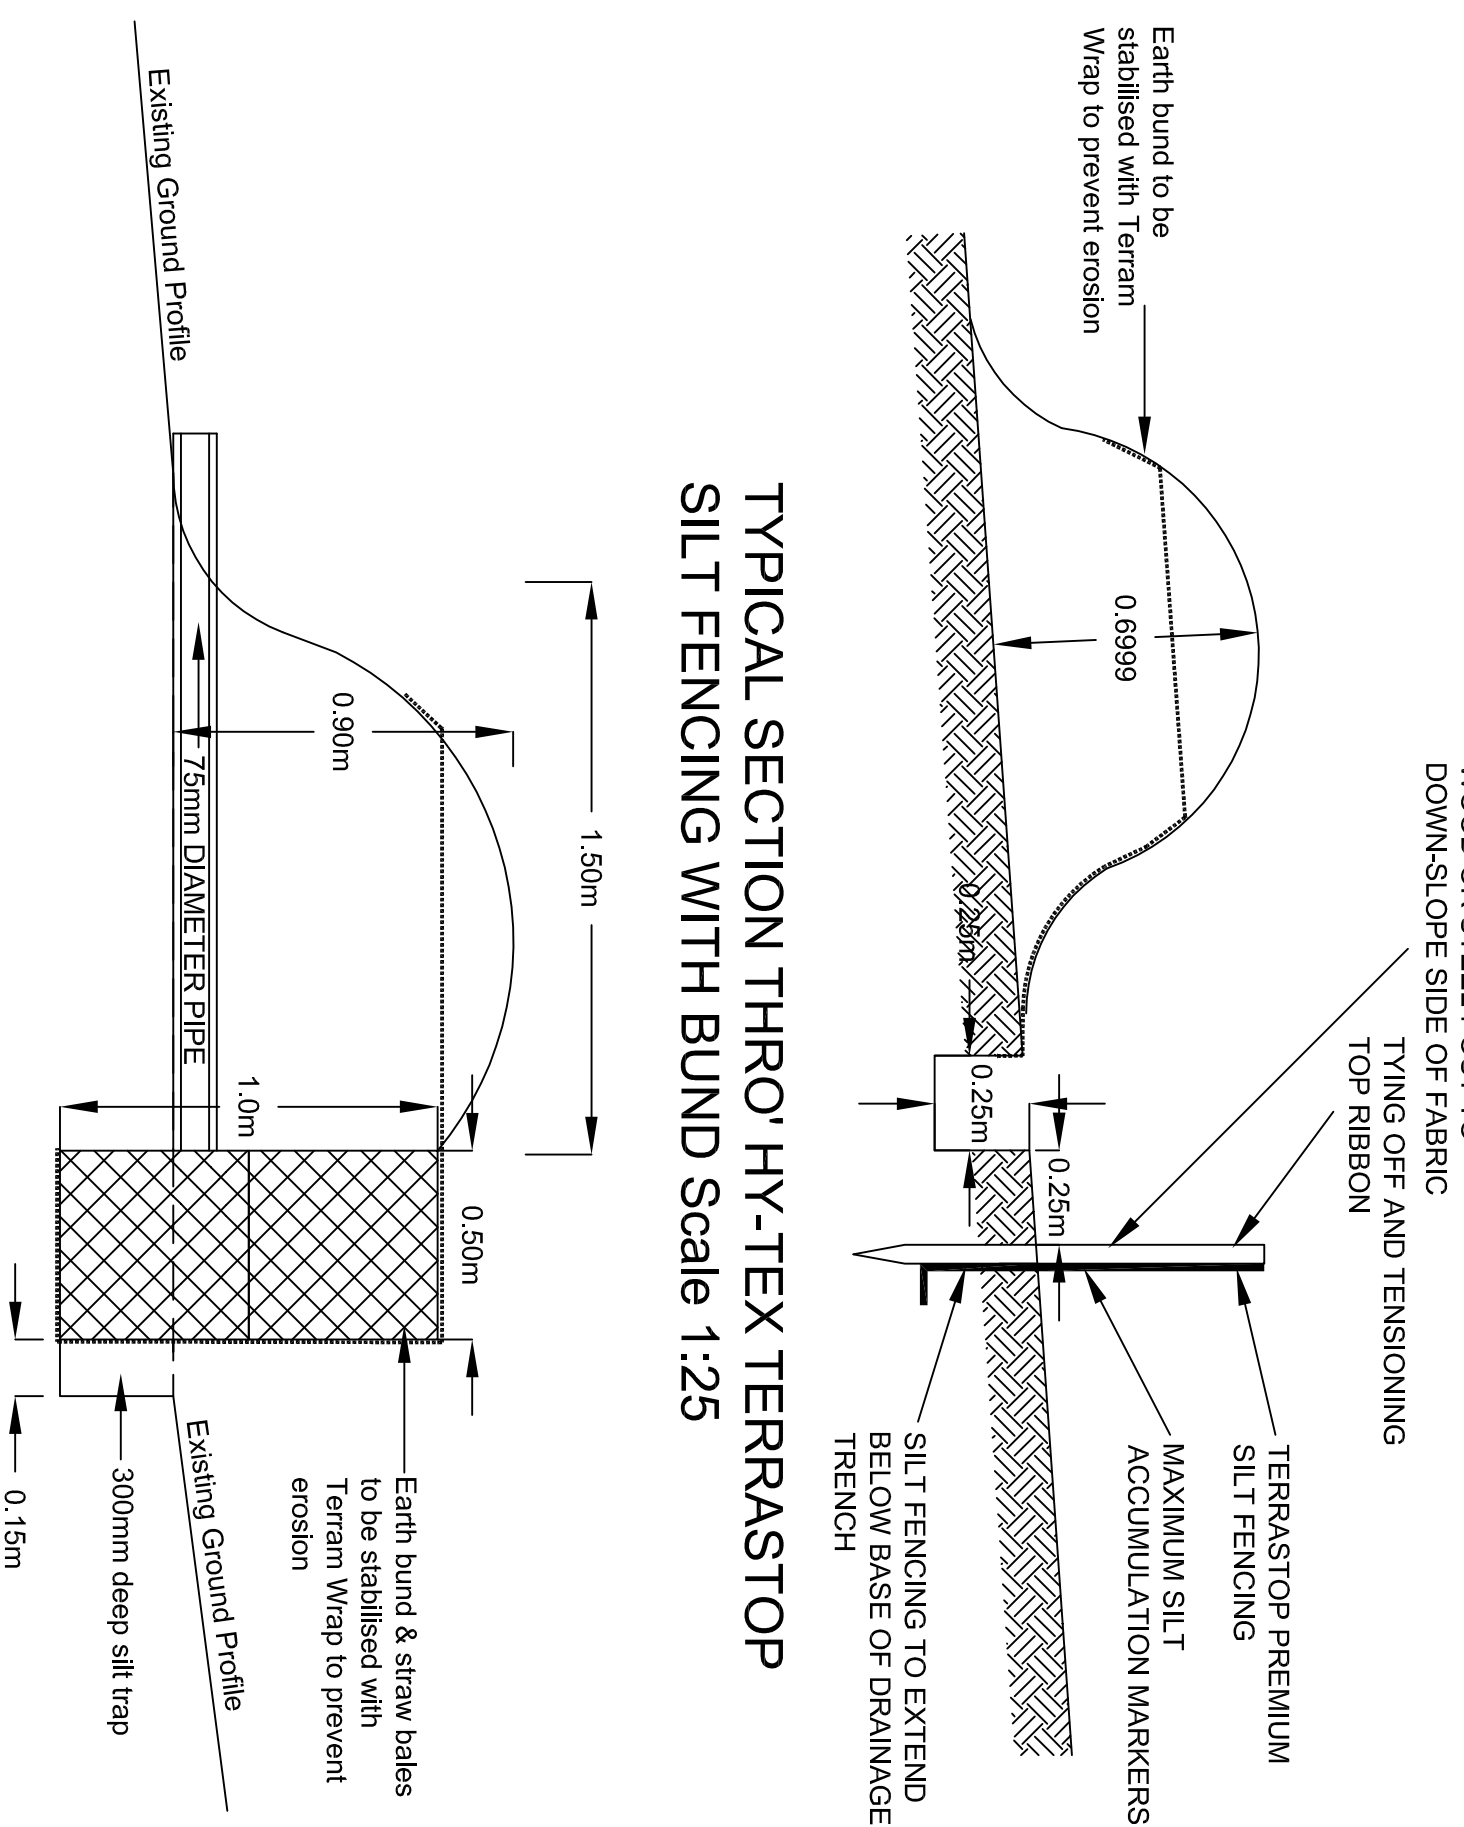

TYPICAL SECTION THRO' PROPOSED BUND INC STRAW BALES
Scale 1:25

