



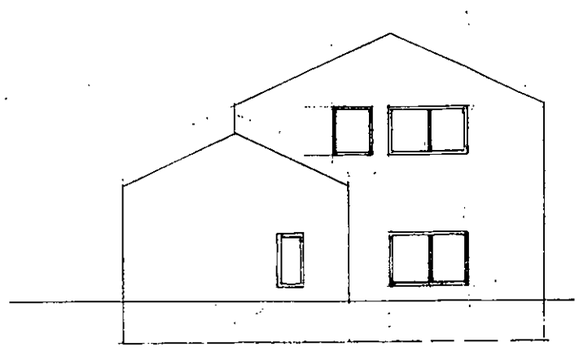


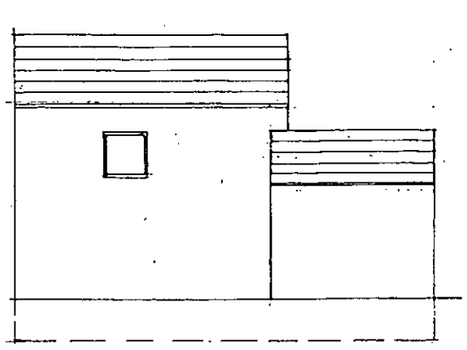


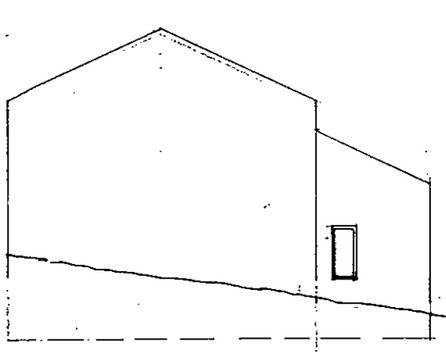

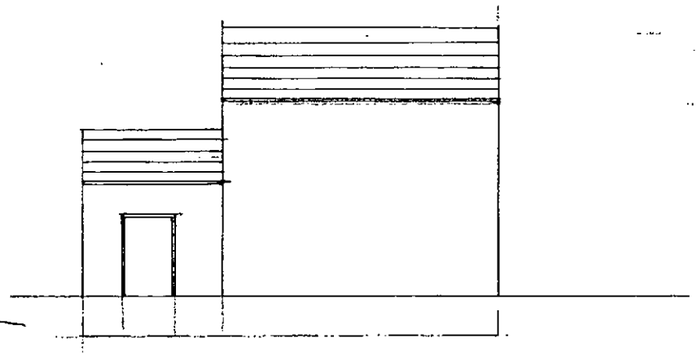

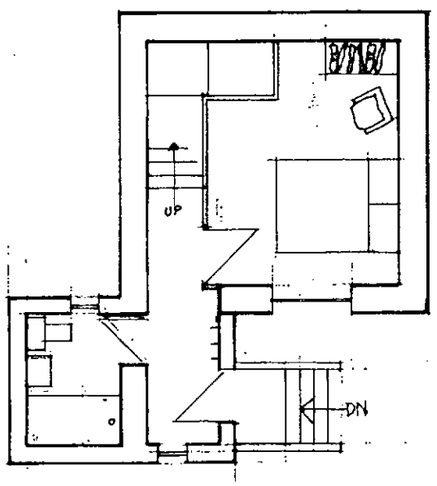


gf

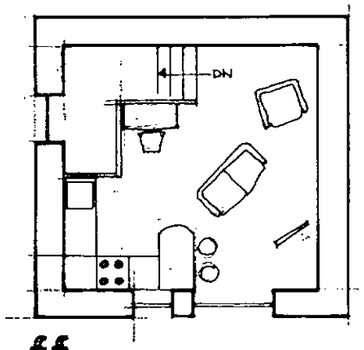


ff

BARN CONVERSION . OFFICE . FOLD . GREEN MOOR PLANS AND ELEVATIONS 1:100 DRG Al. 1/2015

MICHAEL A [illegible]
Dip. Arch. Dip. T. P. A.R.I.B.A.
Architect & Town Planner
14 Huddersfield Road, Ingbirchworth
Sheffield S36 7GF Tel: 01226 76[illegible]

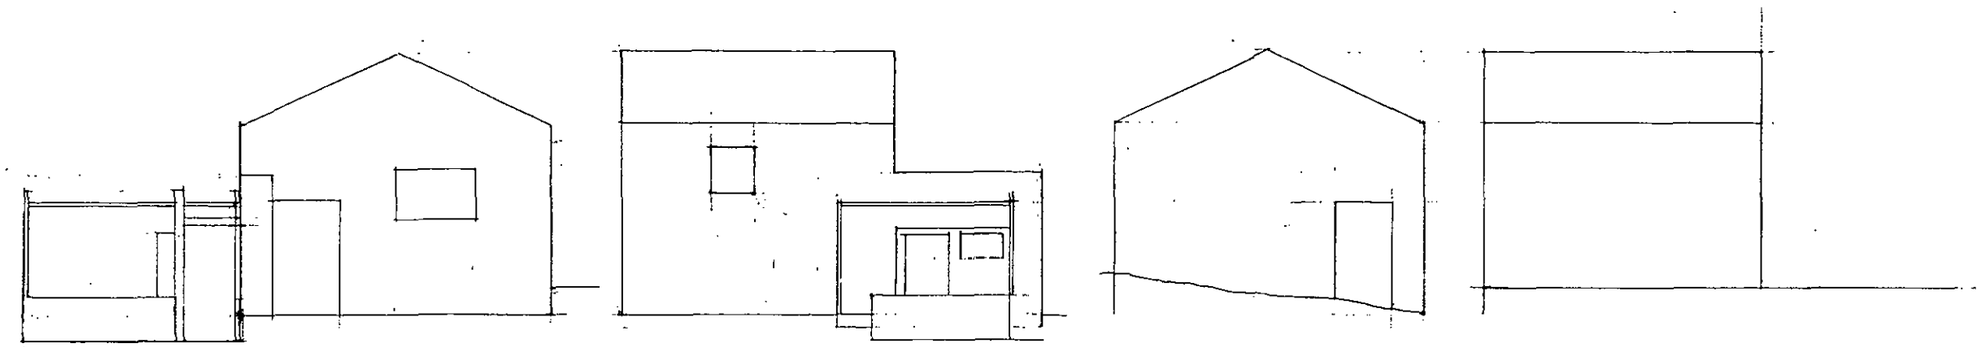

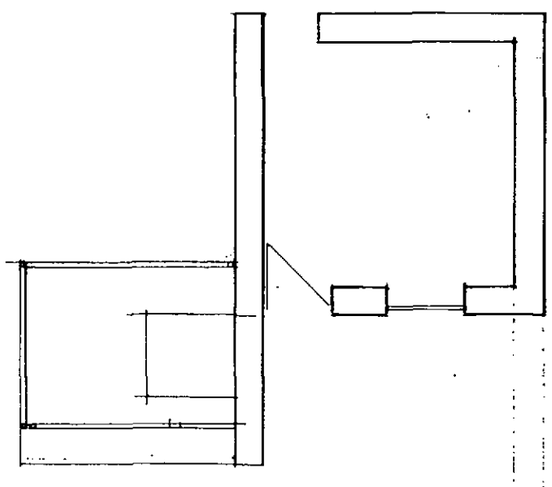

.....BARN..OFFICE.. FOLD GREEN MOOR SURVEY 1:100. DRG A2 1/2015

[illegible] A [illegible]
Dip. Arch. Dip. T. P. A.R.I.B.A.
Architect & Town Planner
14 Huddersfield Road, Ingbirchworth
Sheffield S36 7GF Tel: 01226 763502